



Note:  
 Do not Scale from this Drawing (except for planning approval).  
 All dimensions are in millimetres and to be checked on site.  
 All Dimensions relating to subcontractors or suppliers work  
 must be checked and agreed between the main contractor and  
 the sub-contractors and suppliers.

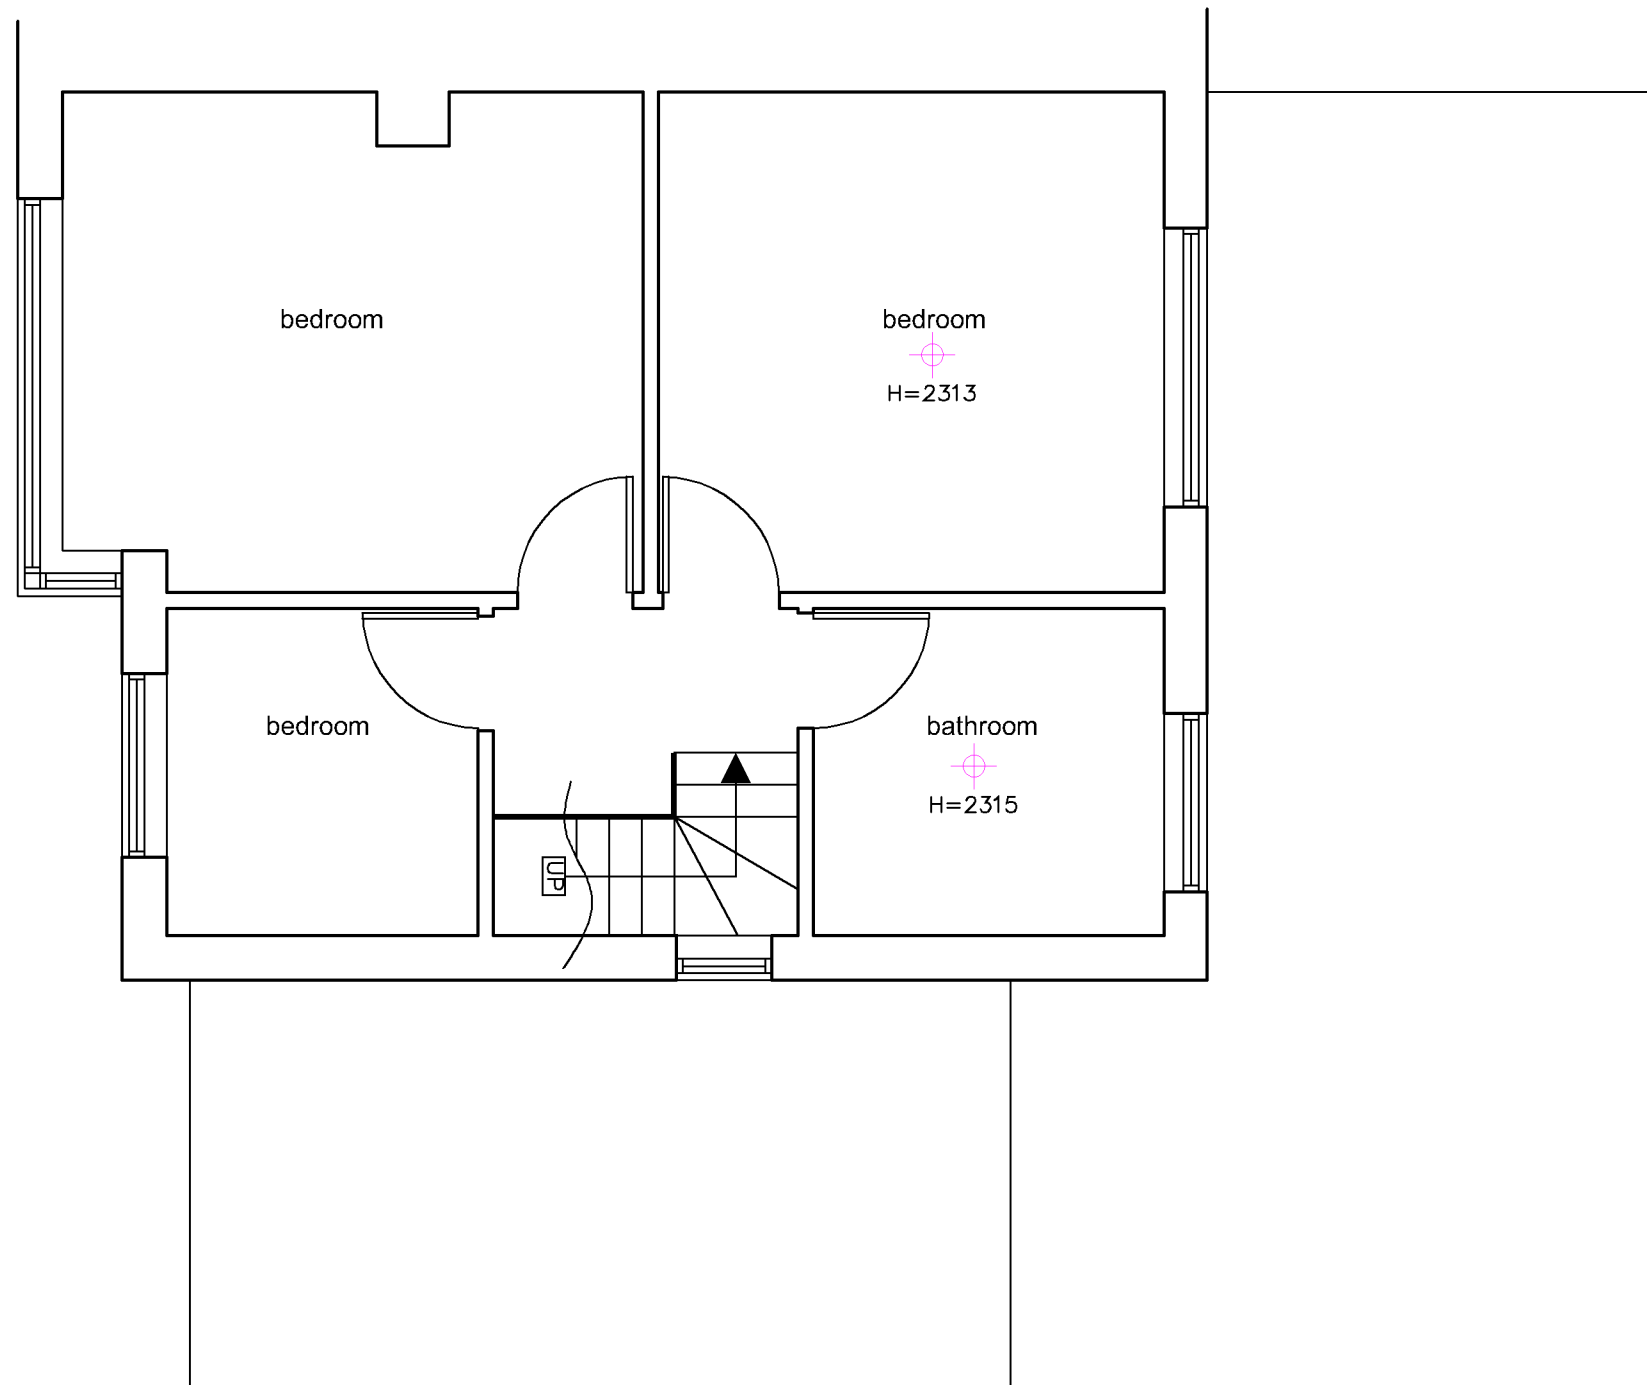

EXISTING FIRST FLOOR PLAN  
 SCALE 1:50

SCALE BAR 1:50

 

|                                                                       |  |                      |            |                              |          |                                                                       |
|-----------------------------------------------------------------------|--|----------------------|------------|------------------------------|----------|-----------------------------------------------------------------------|
| DRAWING TITLE -<br><br>MEASURED SURVEY -<br>EXISTING FIRST FLOOR PLAN |  | DATE -<br>April 2026 |            | SCALE -<br>1:50 @ A3         |          | grp architectural design<br>t. 07747 011252 e. gavin.page77@gmail.com |
|                                                                       |  | DRN -<br>gp          | CHK -<br>- | DRAWING REF -<br>26302 EX101 | Rev<br>- |                                                                       |
| CLIENT -<br>Mr Clack, 35 Meadway, Waterlooville, Hants.               |  |                      |            |                              |          |                                                                       |