


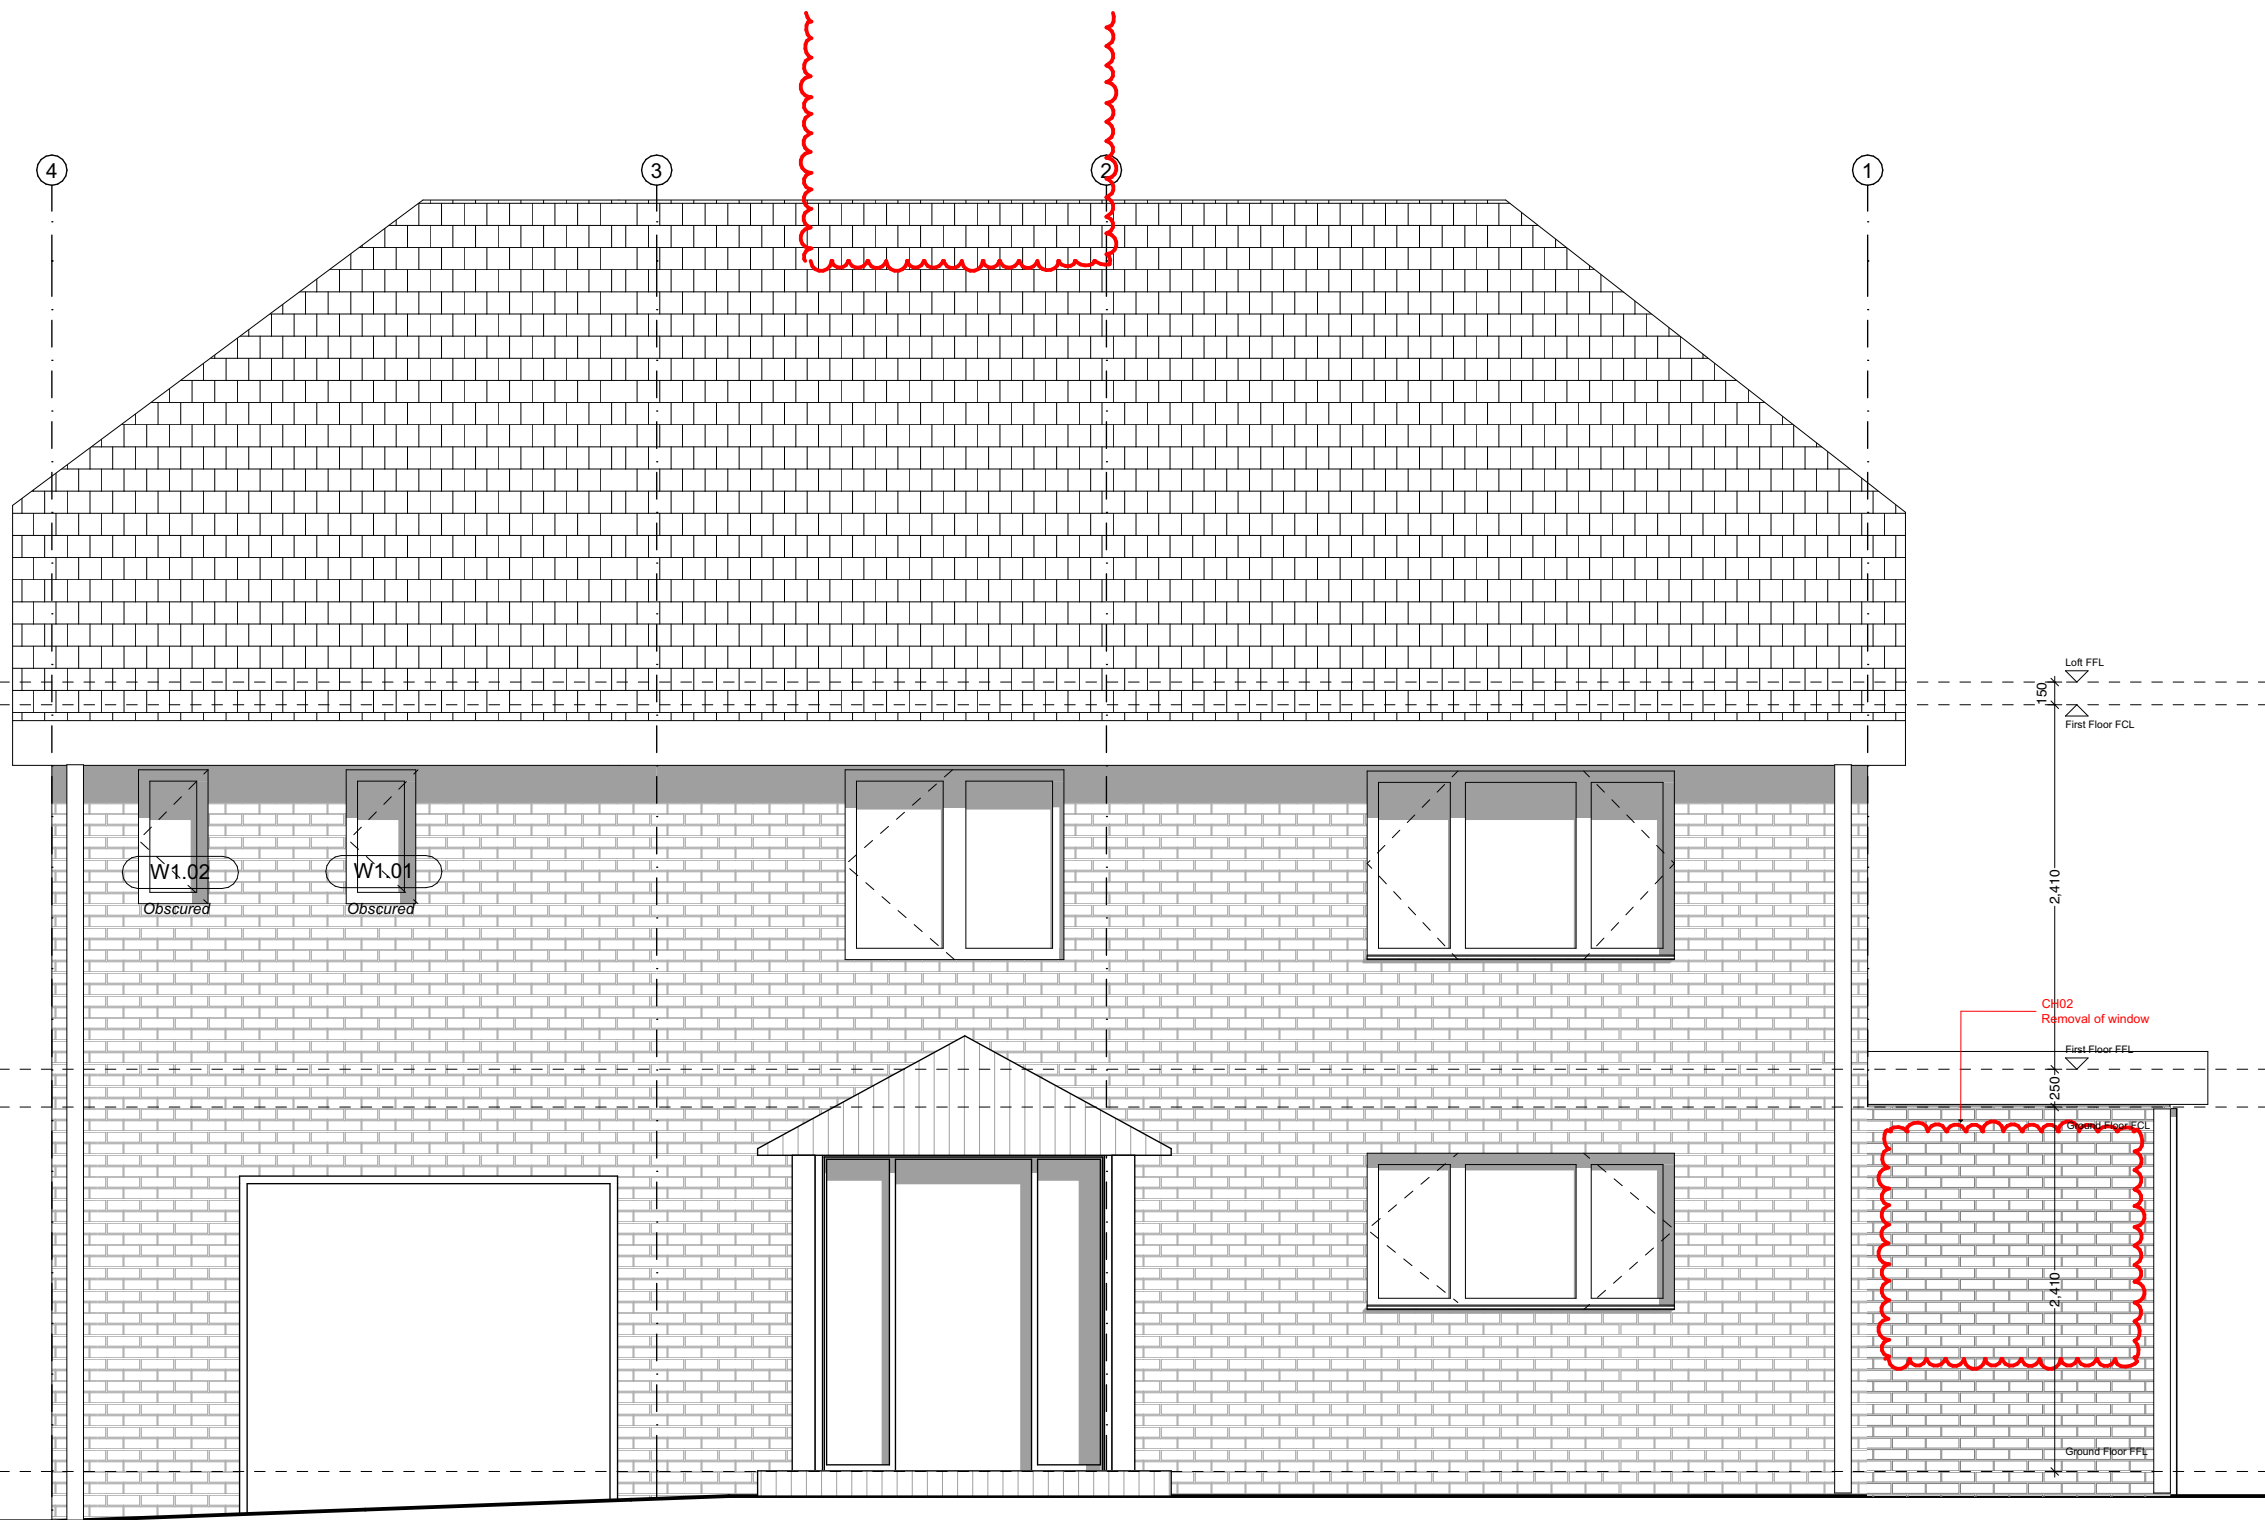

Notes: This drawing is to be read in conjunction with the risk register produced for inclusion in the health and safety plan. The hazard notes are in addition to normal hazards and risks faced by a competent contractor when dealing with the type of works detailed on the drawing.



SALT ARCHITECTS

Church Hill Cottage
Itchenor Road
Chichester
PO20 7DL
www.saltarchitects.uk

Revision	Issued	Issue Title
T-02	09/01/2026	TENDER VE
C-01	13/01/2026	CONSTRUCTION
C-02	15/01/2026	CONSTRUCTION
C-03	27/01/2026	CONSTRUCTION
P-04	08/05/2026	PLANNING CONDITION VARIATION

DO NOT SCALE FROM THIS DRAWING

All measurements given are indicative, on site dimensions must be determined prior to the purchaser manufacture of any components. All discrepancies between indicative dimensions given and those measured on site to be brought to architect's attention.

DRAWING TITLE:

North Elevation

PROJECT:

Jacaranda

CLIENT:

FitzGerald

DATE:

08/05/2026

DRAWING STATUS:

RIBA Stage 4

SCALE:

1:50 @ A3

Project:

Drawing

No.

Revision:

033

(GE) 01

P-04