


Note:
Do not Scale from this Drawing (except for planning approval).
All dimensions are in millimetres and to be checked on site.
All Dimensions relating to subcontractors or suppliers work
must be checked and agreed between the main contractor and
the sub-contractors and suppliers.

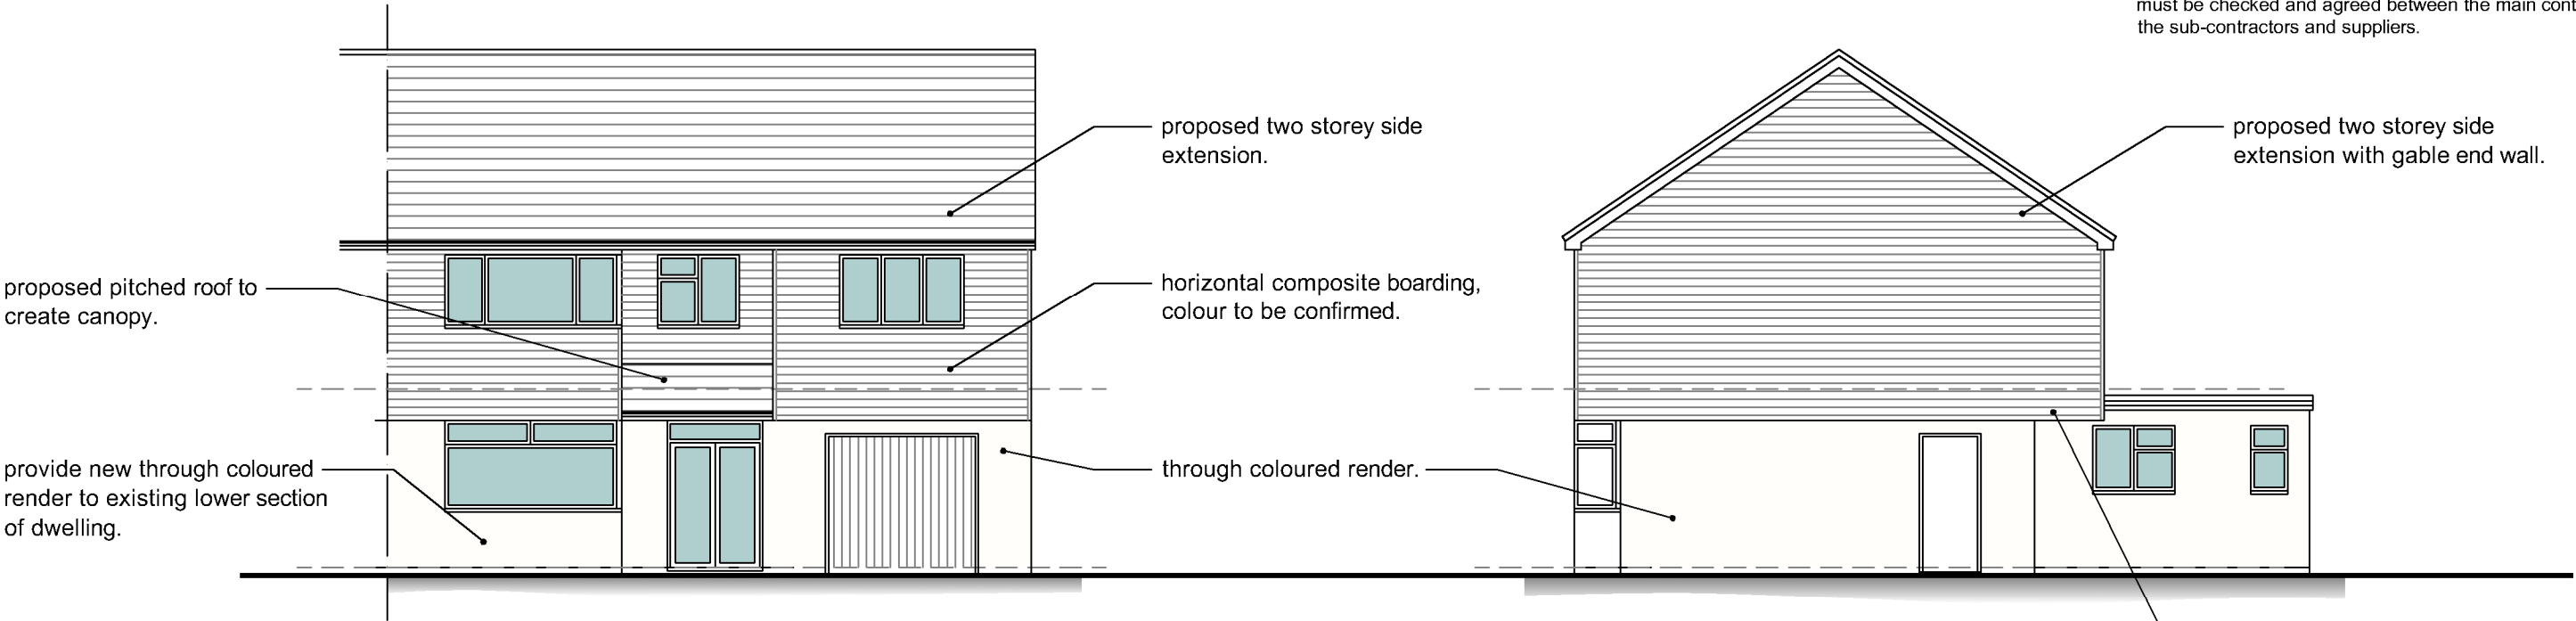


PROPOSED SOUTH EAST ELEVATION
SCALE 1:100

PROPOSED NORTH EAST ELEVATION
SCALE 1:100



PROPOSED NORTH WEST ELEVATION
SCALE 1:100

SCALE BAR 1:100

 

DRAWING TITLE - PLANNING APPLICATION - PROPOSED ELEVATIONS		DATE - May 2026		SCALE - 1:100 @ A3	
CLIENT - Mr Clack, 35 Meadway, Waterlooville, Hants.		DRN - gp	CHK - -	DRAWING REF - 26302 PL302	Rev -

grp architectural design
t. 07747 011252 e. gavin.page77@gmail.com