




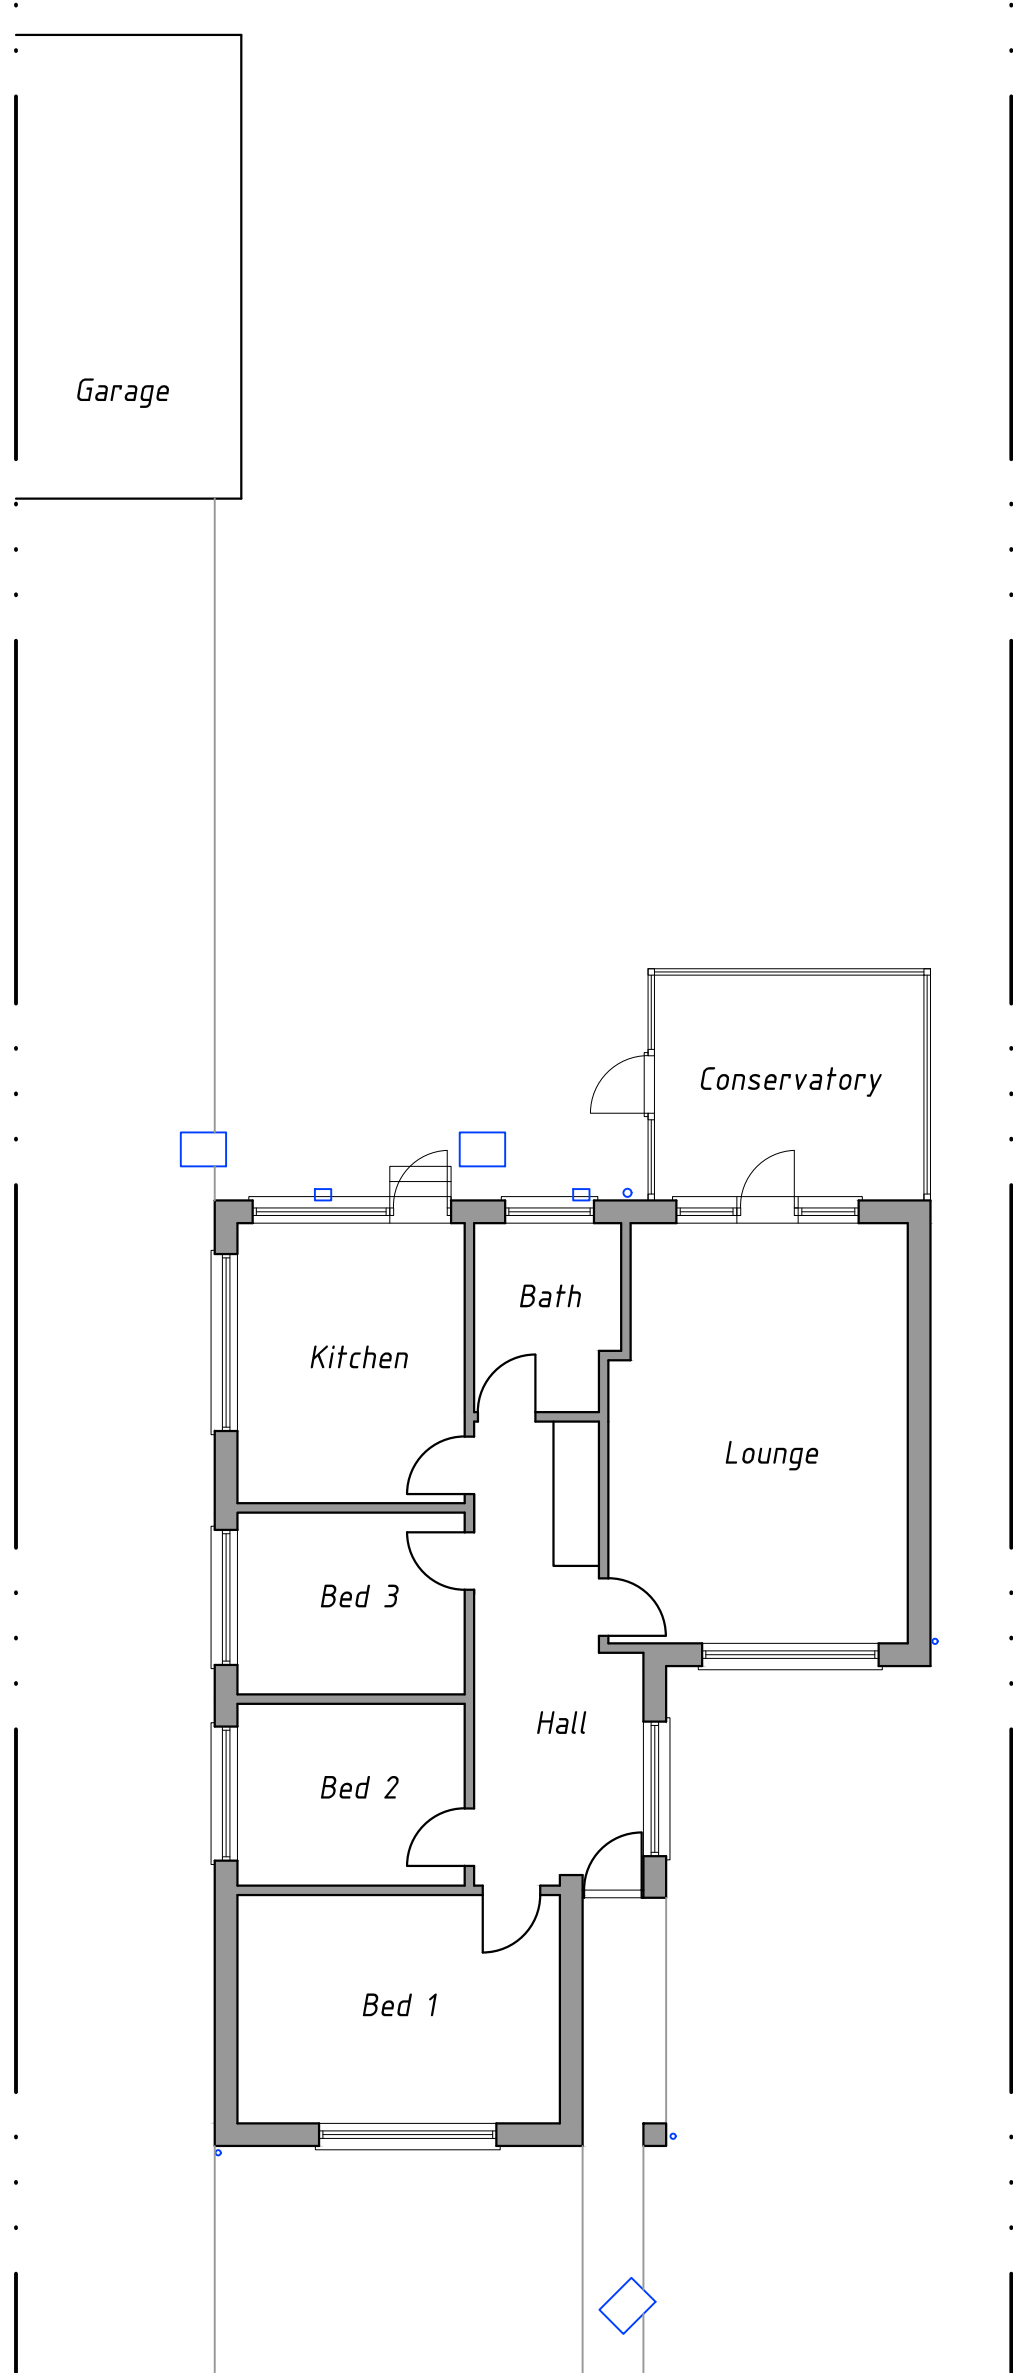

EXISTING GROUND FLOOR PLAN
SCALE 1: 100@A1

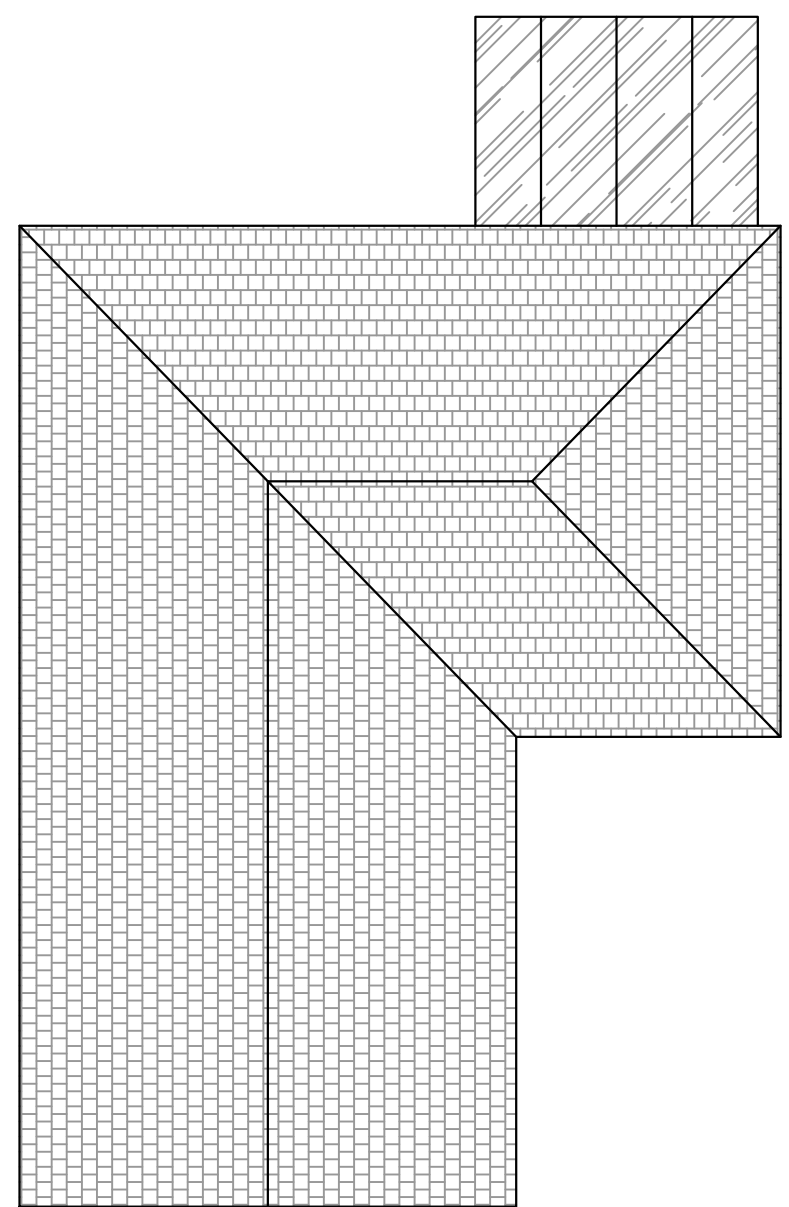


EXISTING ROOF PLAN
SCALE 1: 100@A1

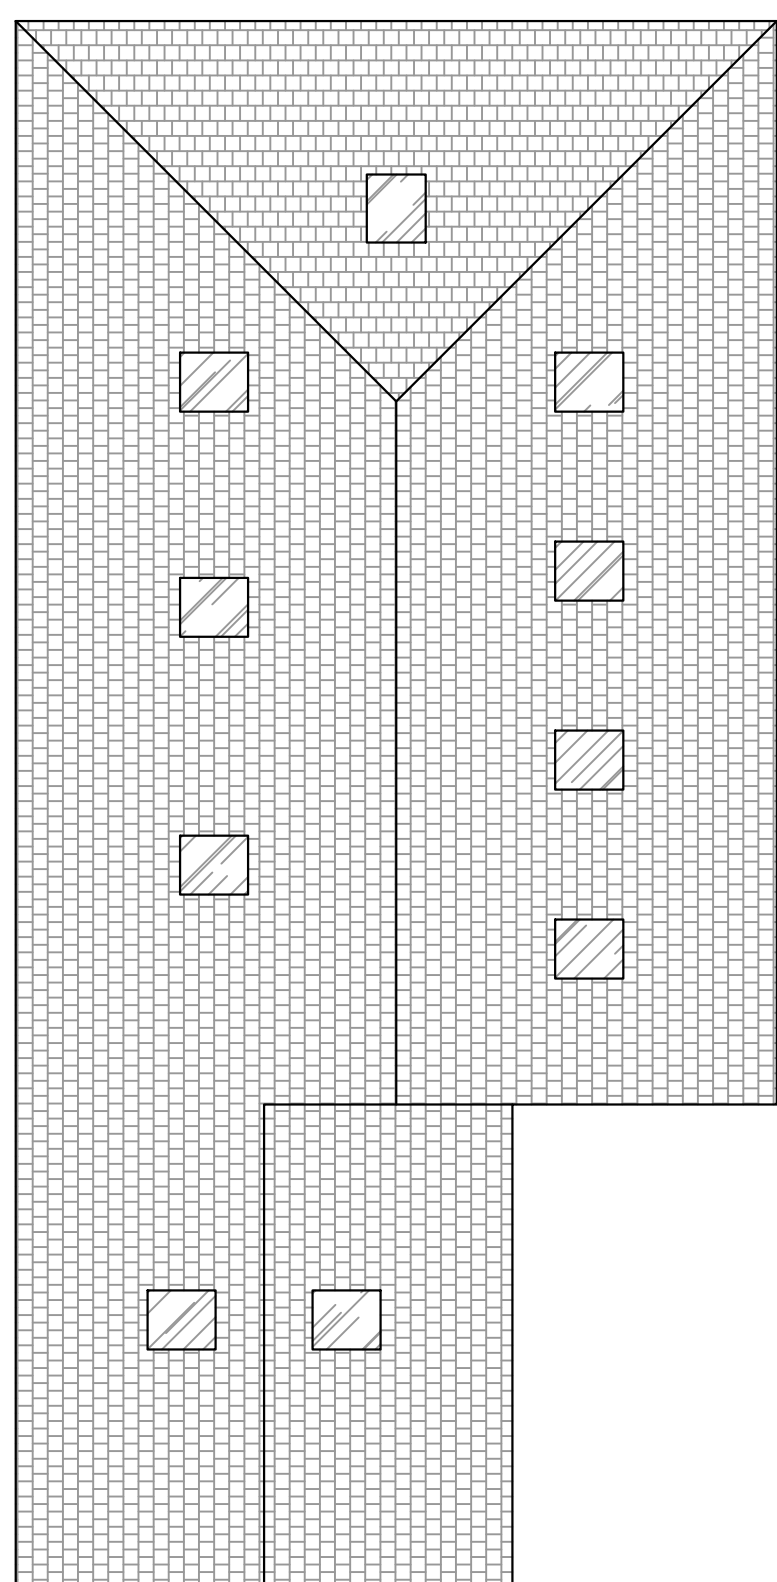


PROPOSED ROOF PLAN
SCALE 1: 100@A1

Garage

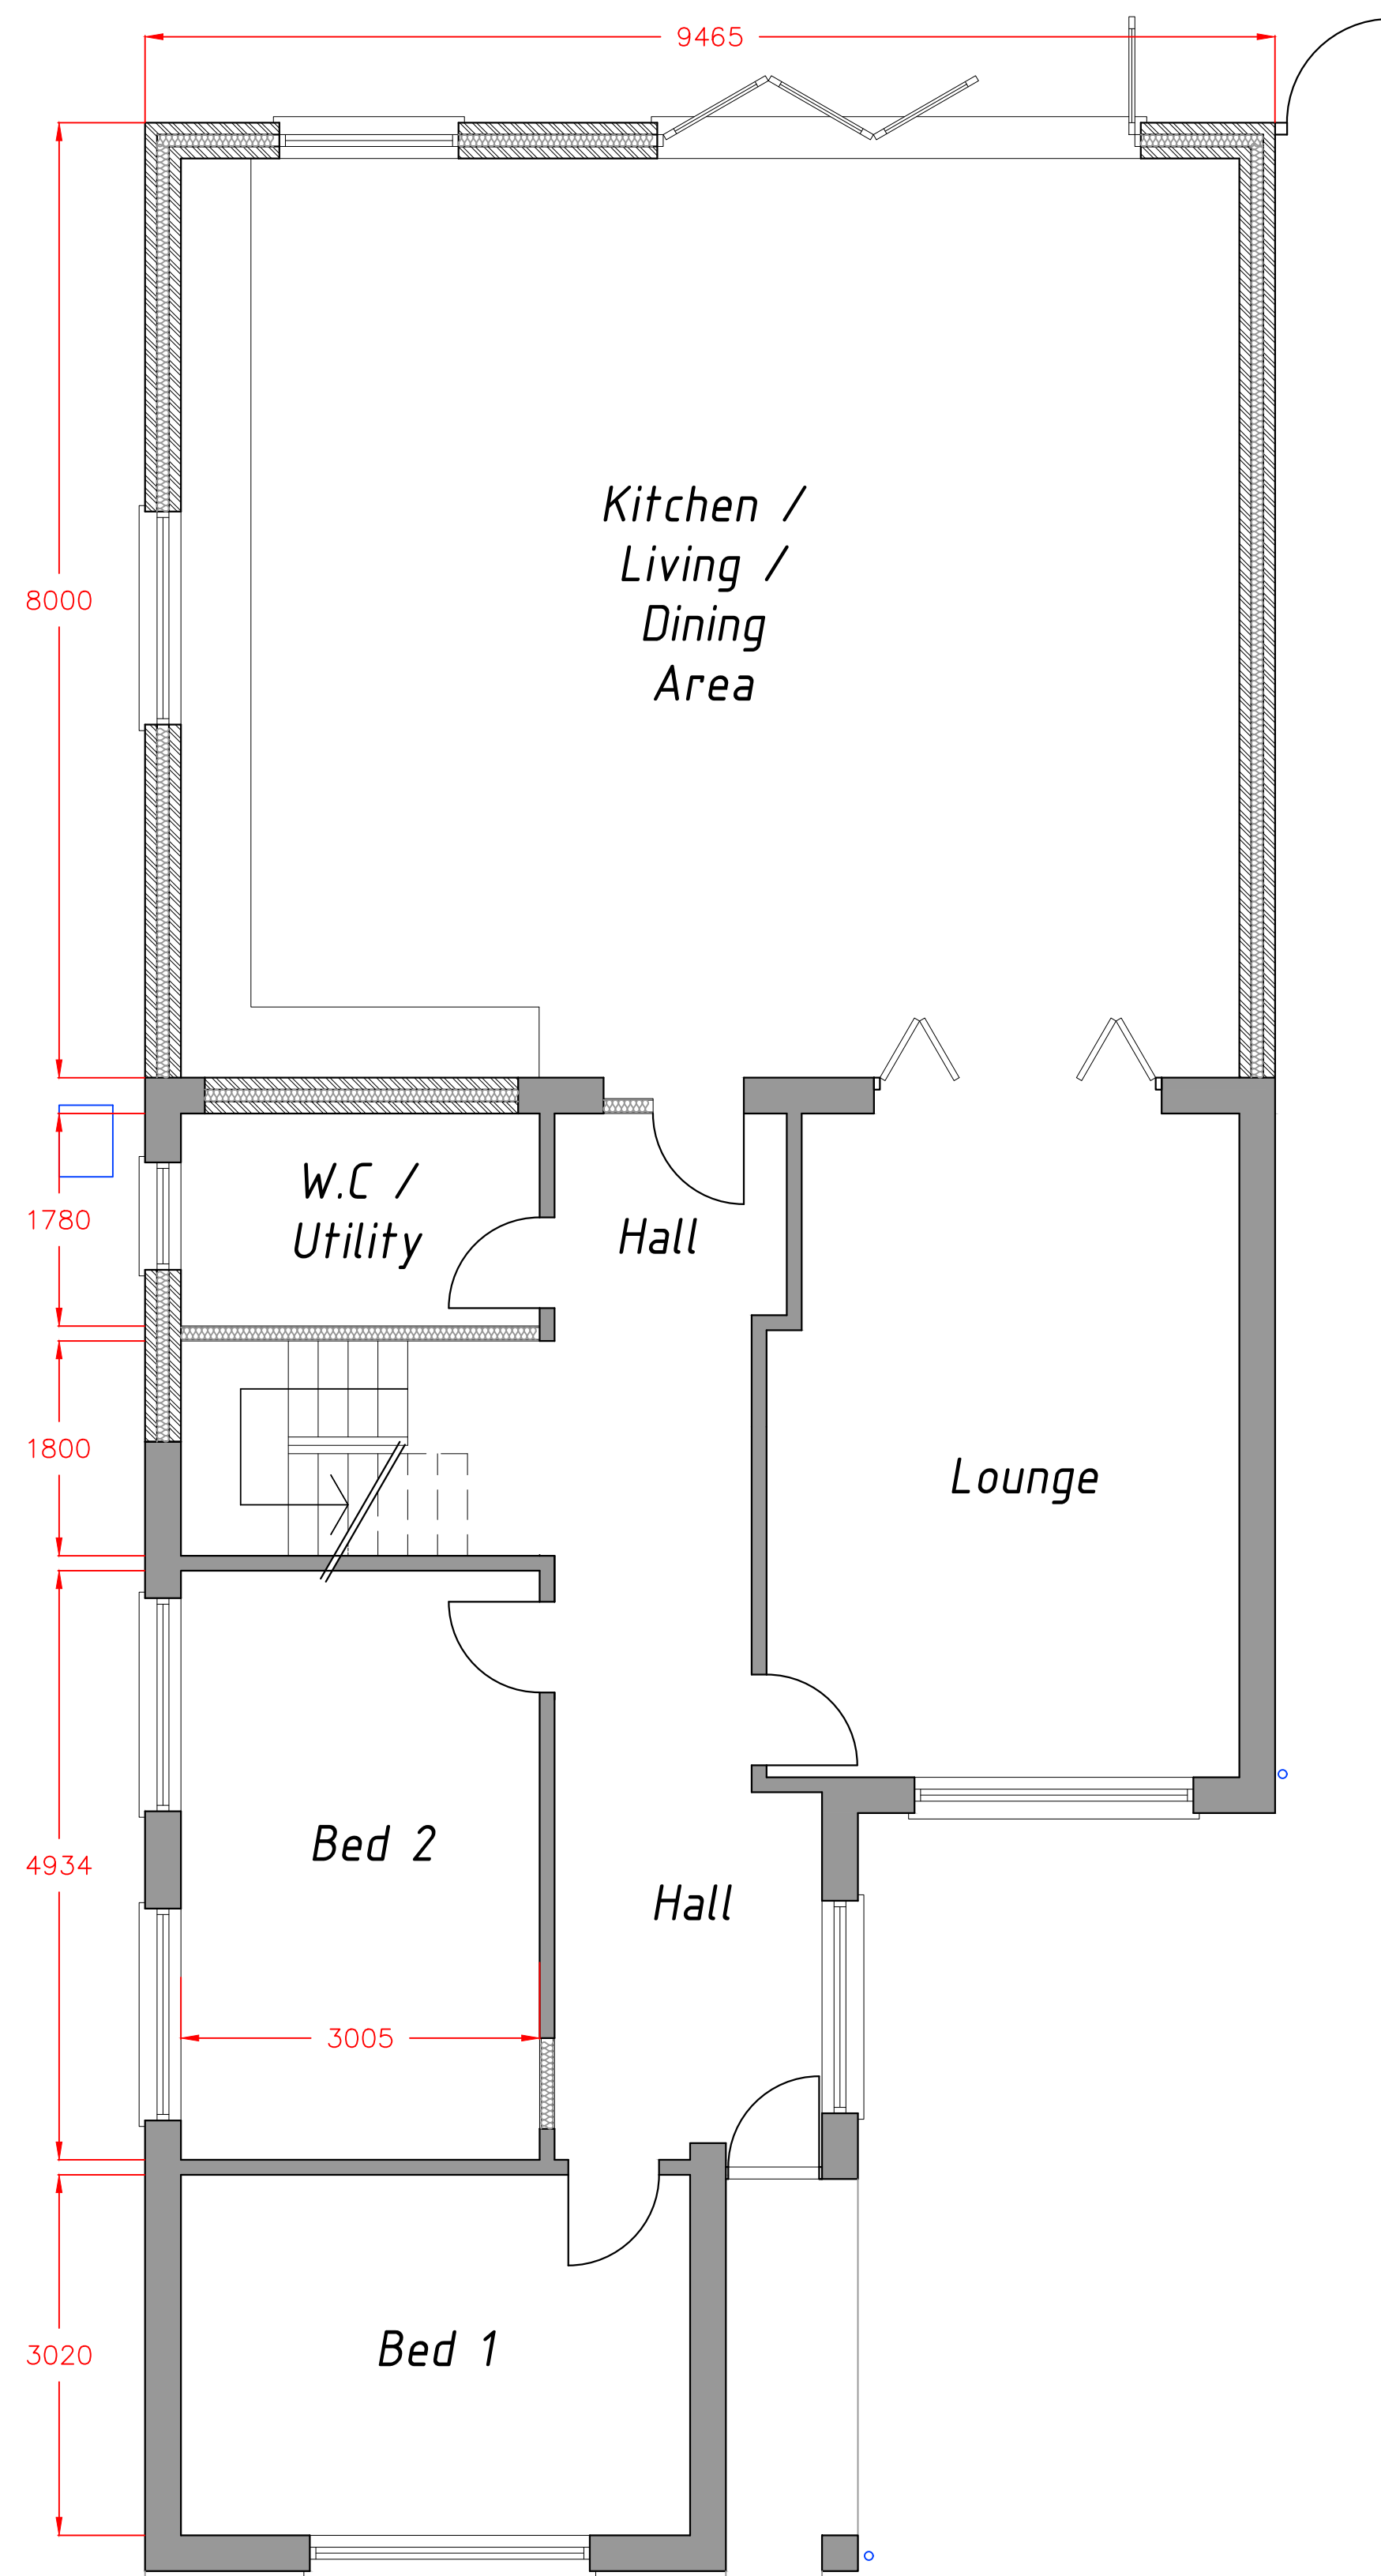

PROPOSED GROUND FLOOR PLAN
SCALE 1: 50@A1

Garage

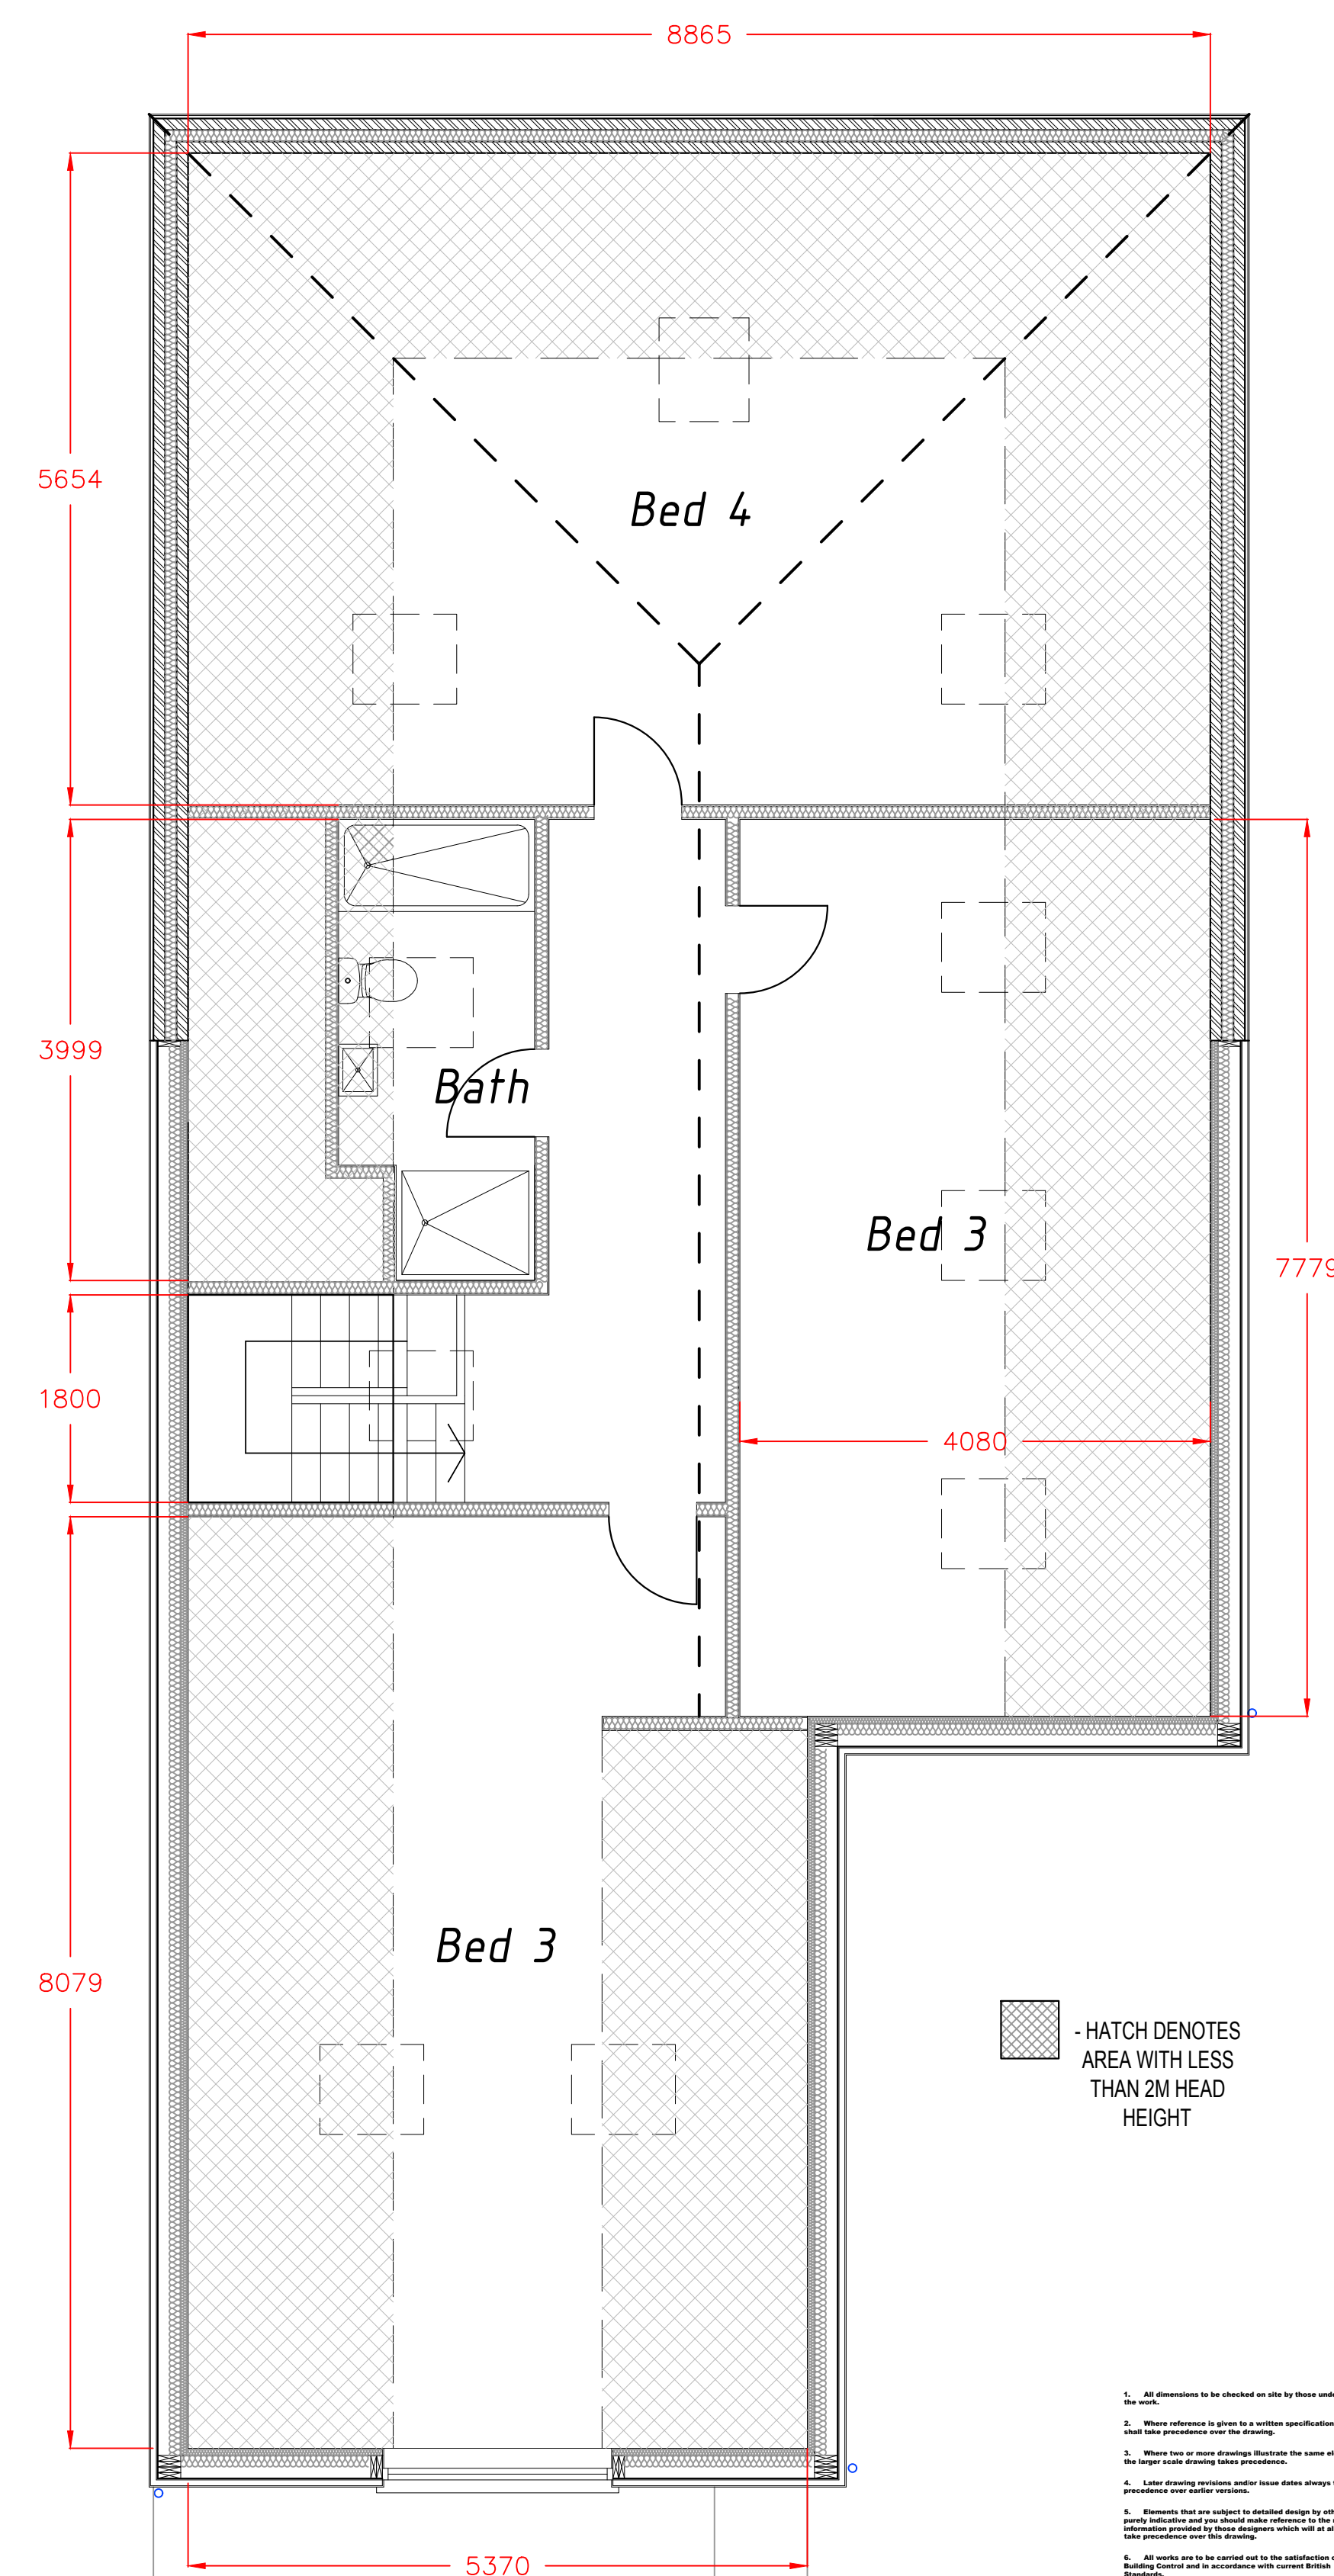

PROPOSED FIRST FLOOR PLAN
SCALE 1: 50@A1

- HATCH DENOTES
AREA WITH LESS
THAN 2M HEAD
HEIGHT

1. All dimensions to be checked on site by those undertaking the work.
2. Where reference is given to a written specification that shall take precedence over the drawing.
3. Where two or more drawings illustrate the same element, the largest scale drawing shall prevail.
4. Letter drawing numbers and/or issue dates always take precedence over other notations.
5. Elements that are subject to detailed design by others are shown in outline and are shown under reference to the relevant detailed drawing. Elements which will be detailed by others take precedence over this drawing.
6. All works are to be carried out to the satisfaction of the Building Control and in accordance with current British Standards.

15A PADNELL ROAD, COWPLAIN FOR 602			
EXISTING AND PROPOSED DRAWINGS			
DATE:	05/20	DRAWING NUMBER:	REVISION:
SCALE:	1:50 @ A1	PAD_01	A
PLANNING			