


Note:
Do not Scale from this Drawing (except for planning approval).
All dimensions are in millimetres and to be checked on site.
All Dimensions relating to subcontractors or suppliers work
must be checked and agreed between the main contractor and
the sub-contractors and suppliers.

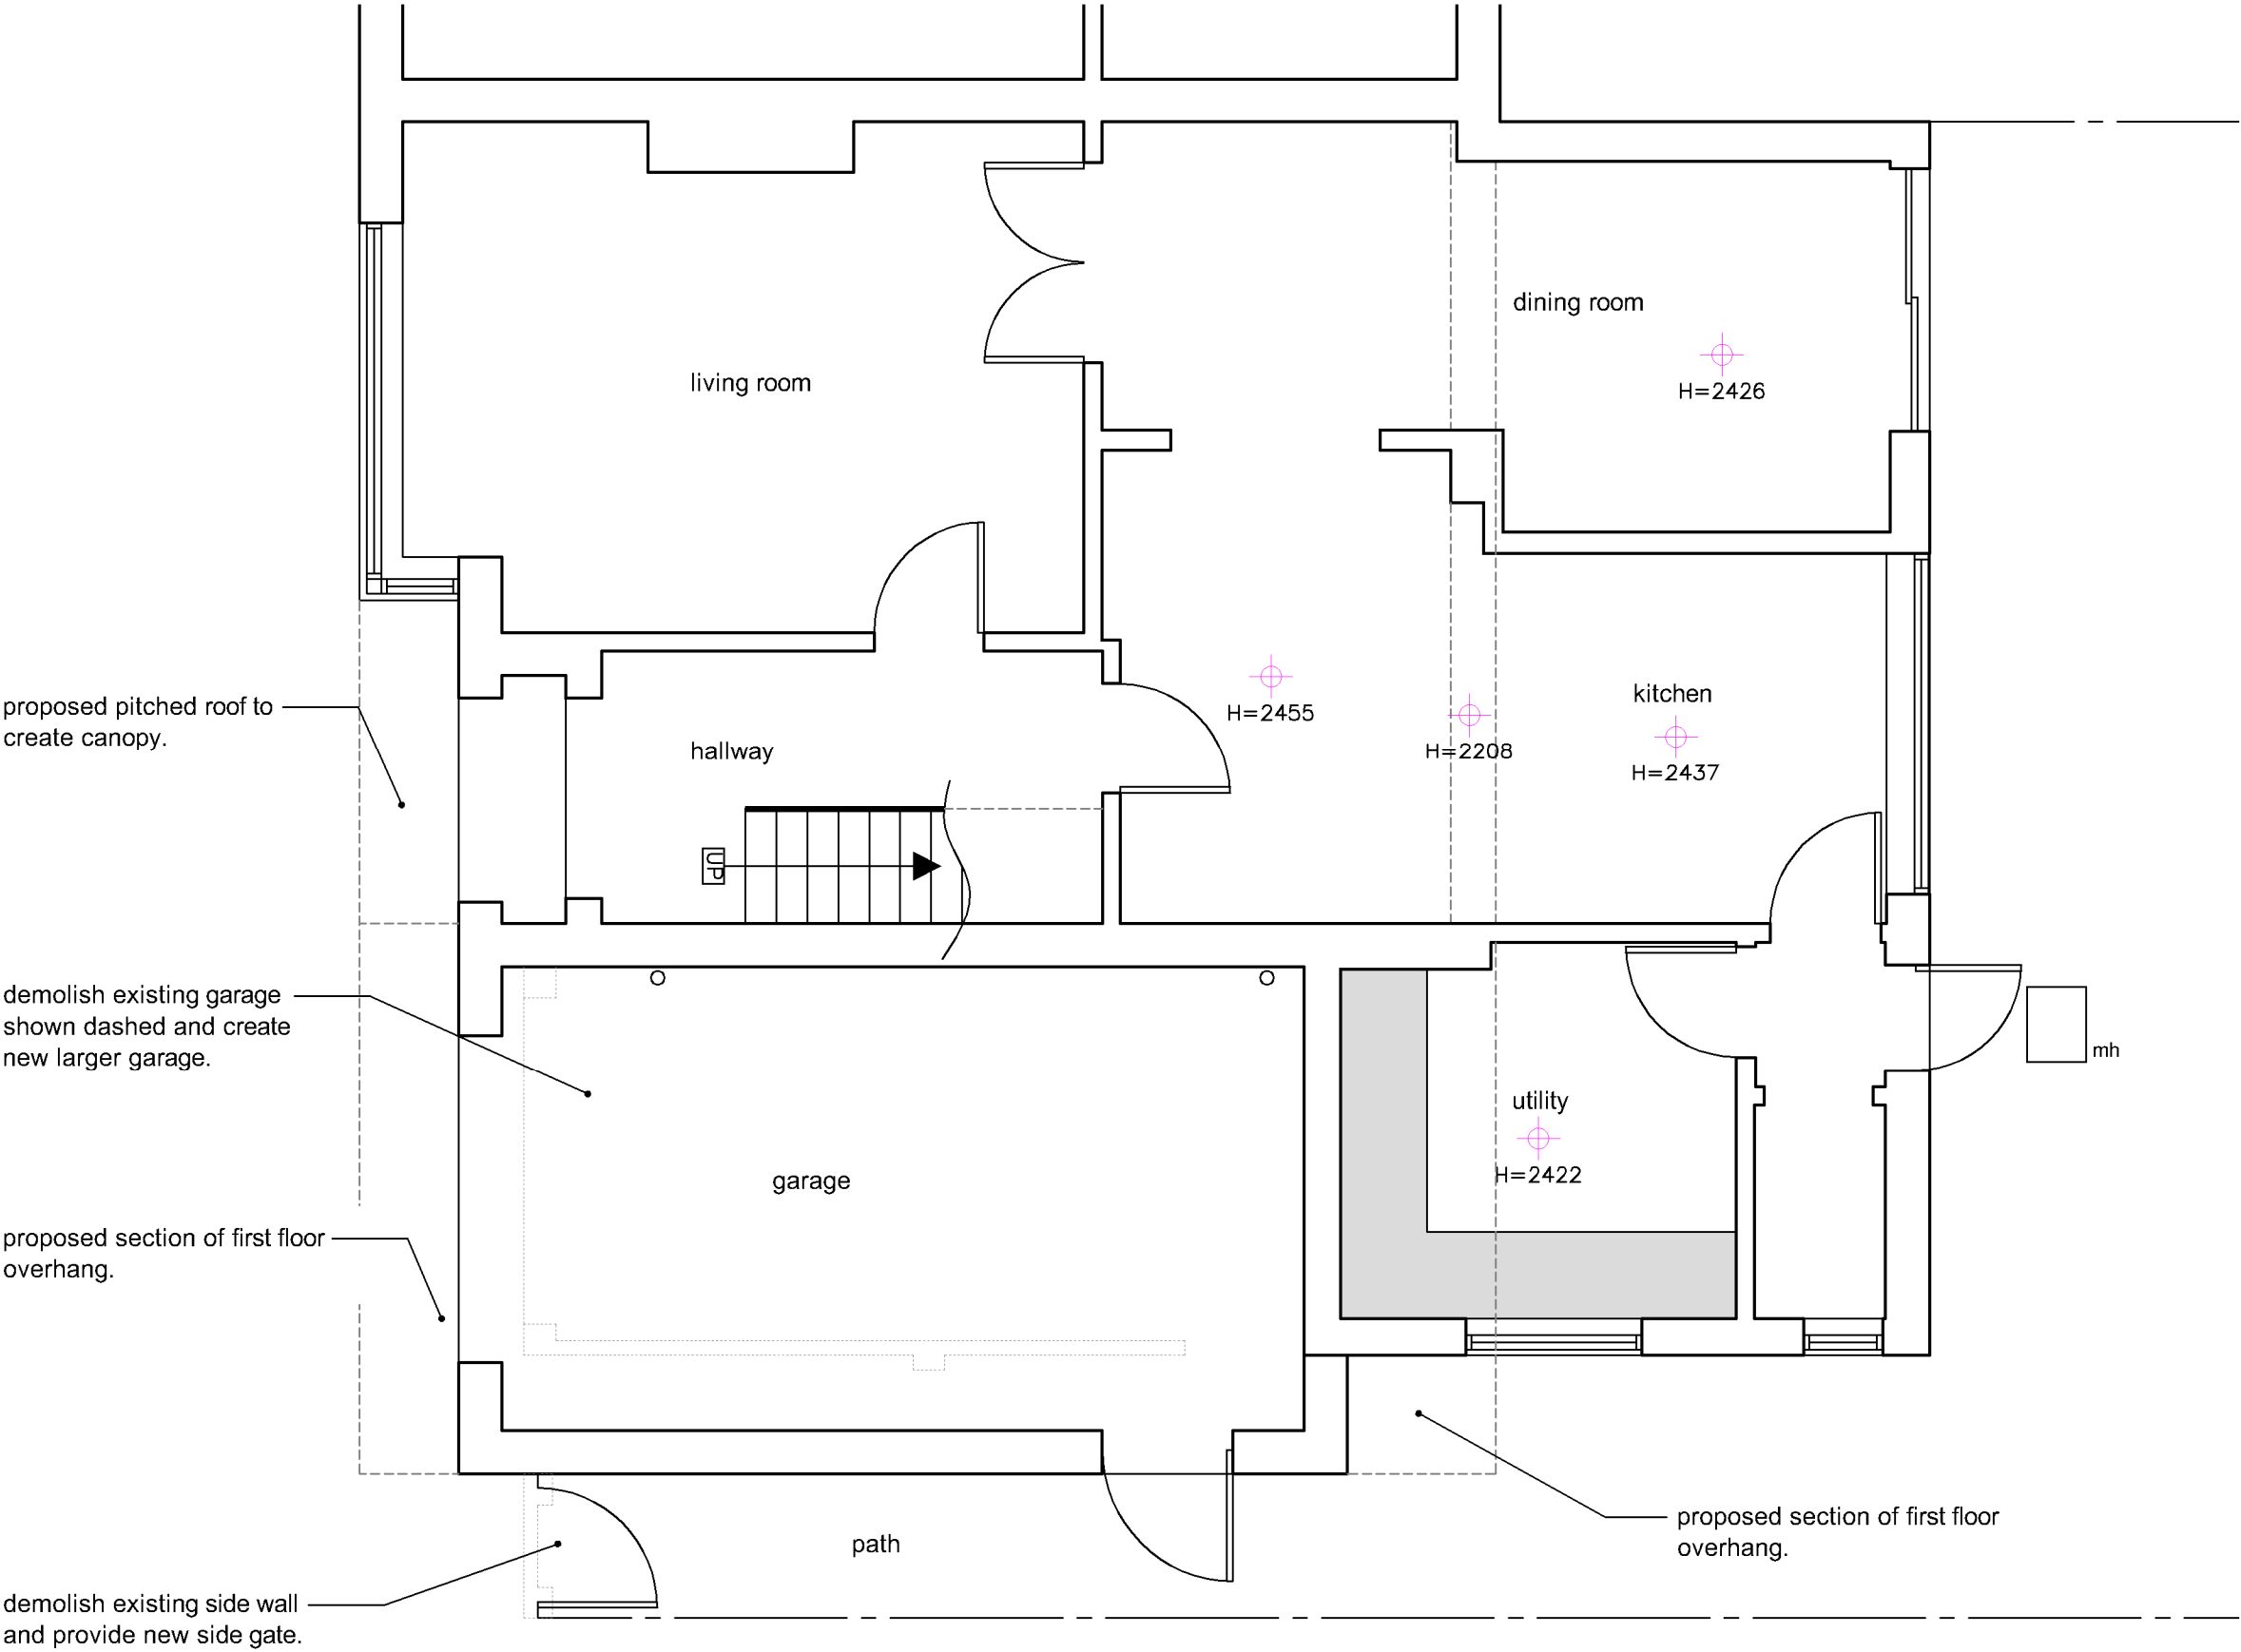

proposed pitched roof to
create canopy.


demolish existing garage
shown dashed and create
new larger garage.

proposed section of first floor
overhang.

demolish existing side wall
and provide new side gate.

proposed section of first floor
overhang.

PROPOSED GROUND FLOOR PLAN
SCALE 1:50

 

DRAWING TITLE - PLANNING APPLICATION - PROPOSED GROUND FLOOR PLAN		DATE - May 2026		SCALE - 1:50 @ A3	
CLIENT - Mr Clack, 35 Meadway, Waterlooville, Hants.		DRN - gp	CHK - -	DRAWING REF - 26302 PL300	Rev -

grp architectural design
t. 07747 011252 e. gavin.page77@gmail.com