



Note:
 Do not Scale from this Drawing (except for planning approval).
 All dimensions are in millimetres and to be checked on site.
 All Dimensions relating to subcontractors or suppliers work
 must be checked and agreed between the main contractor and
 the sub-contractors and suppliers.

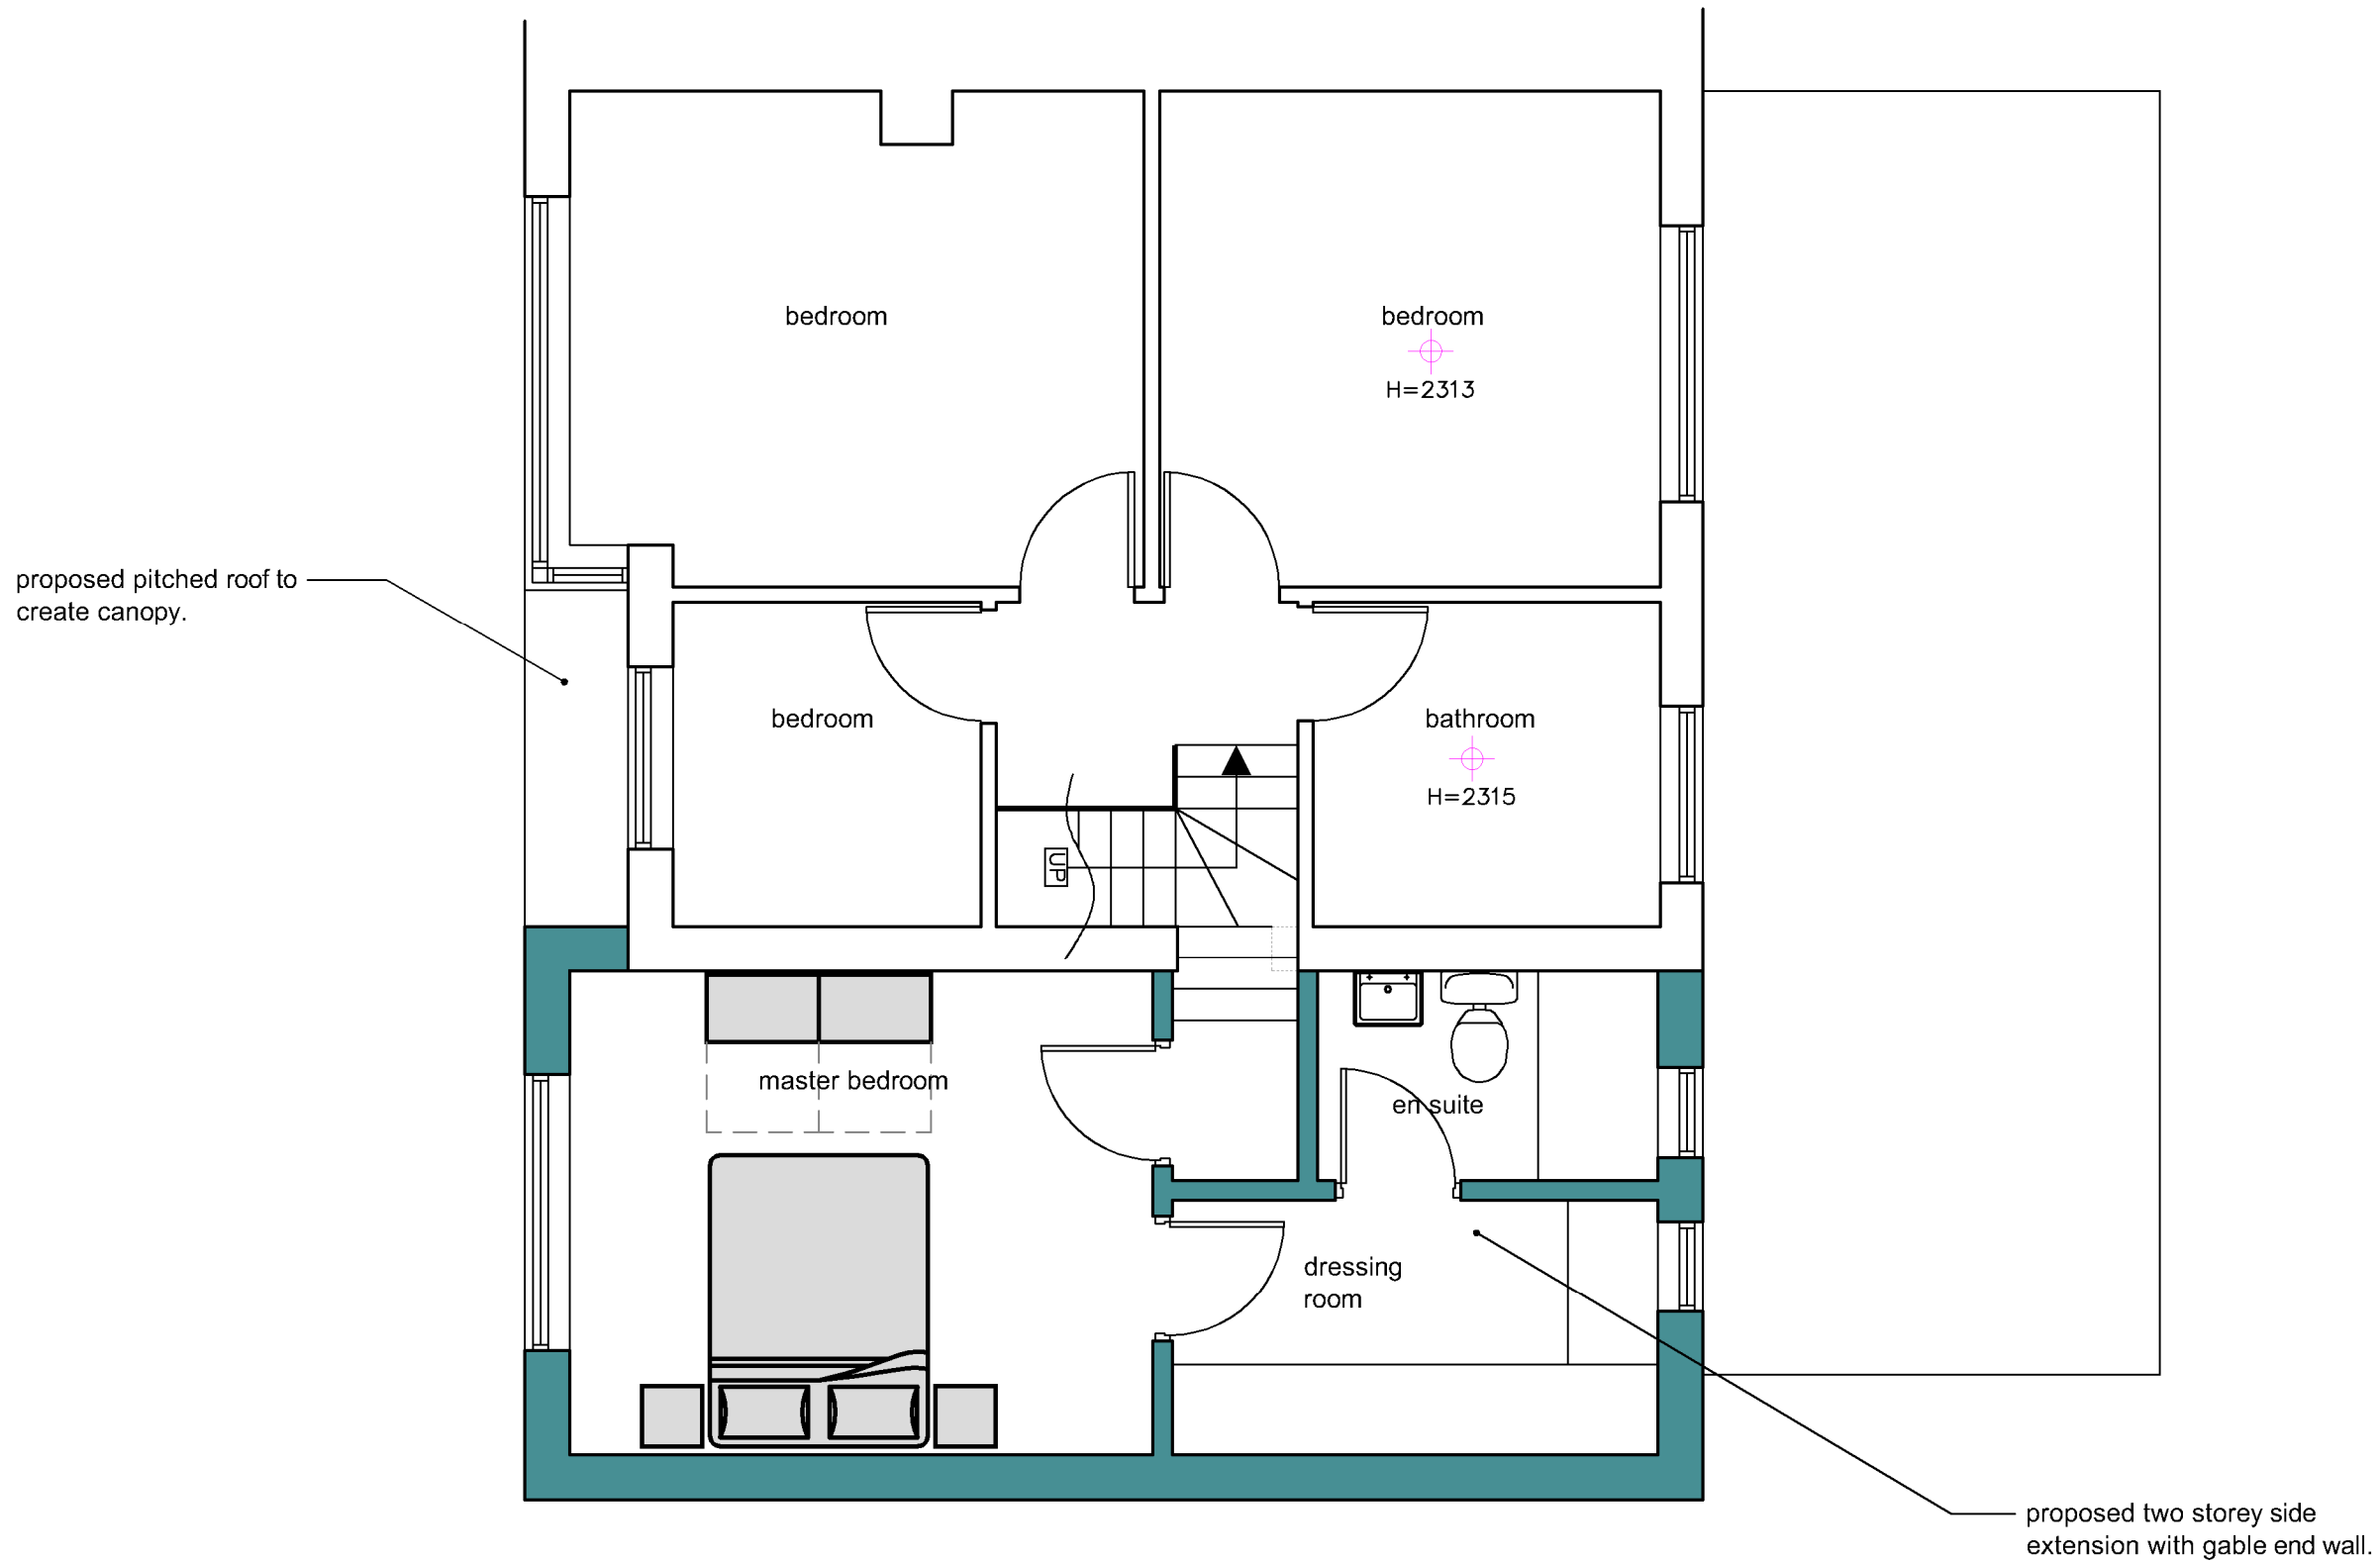

PROPOSED FIRST FLOOR PLAN
 SCALE 1:50

SCALE BAR 1:50

 

DRAWING TITLE -		DATE - May 2026		SCALE - 1:50 @ A3	
PLANNING APPLICATION -		DRN - gp	CHK - -	DRAWING REF - 26302 PL301	Rev -
CLIENT -		Mr Clack, 35 Meadway, Waterlooville, Hants.			
		grp architectural design t. 07747 011252 e. gavin.page77@gmail.com			