




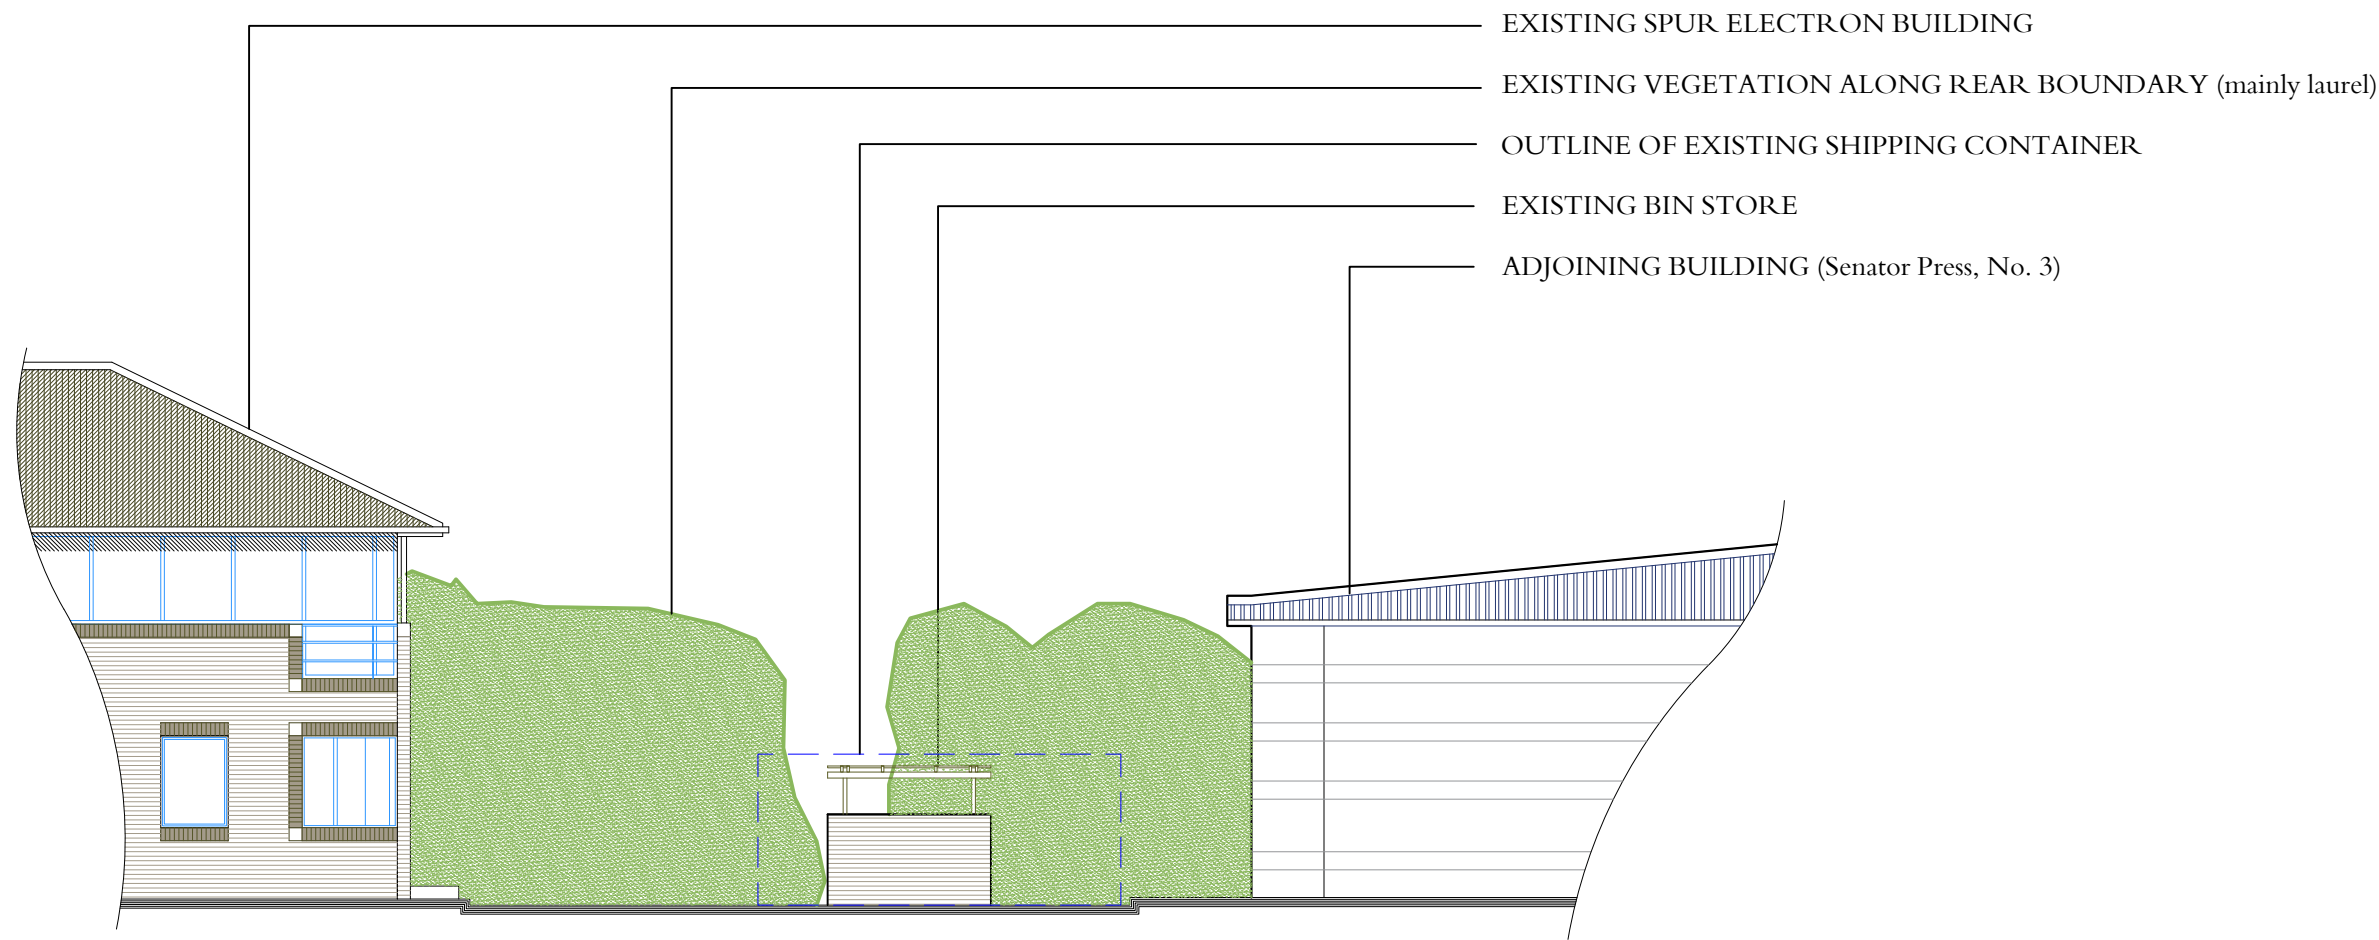


EXISTING SOUTH ELEVATION

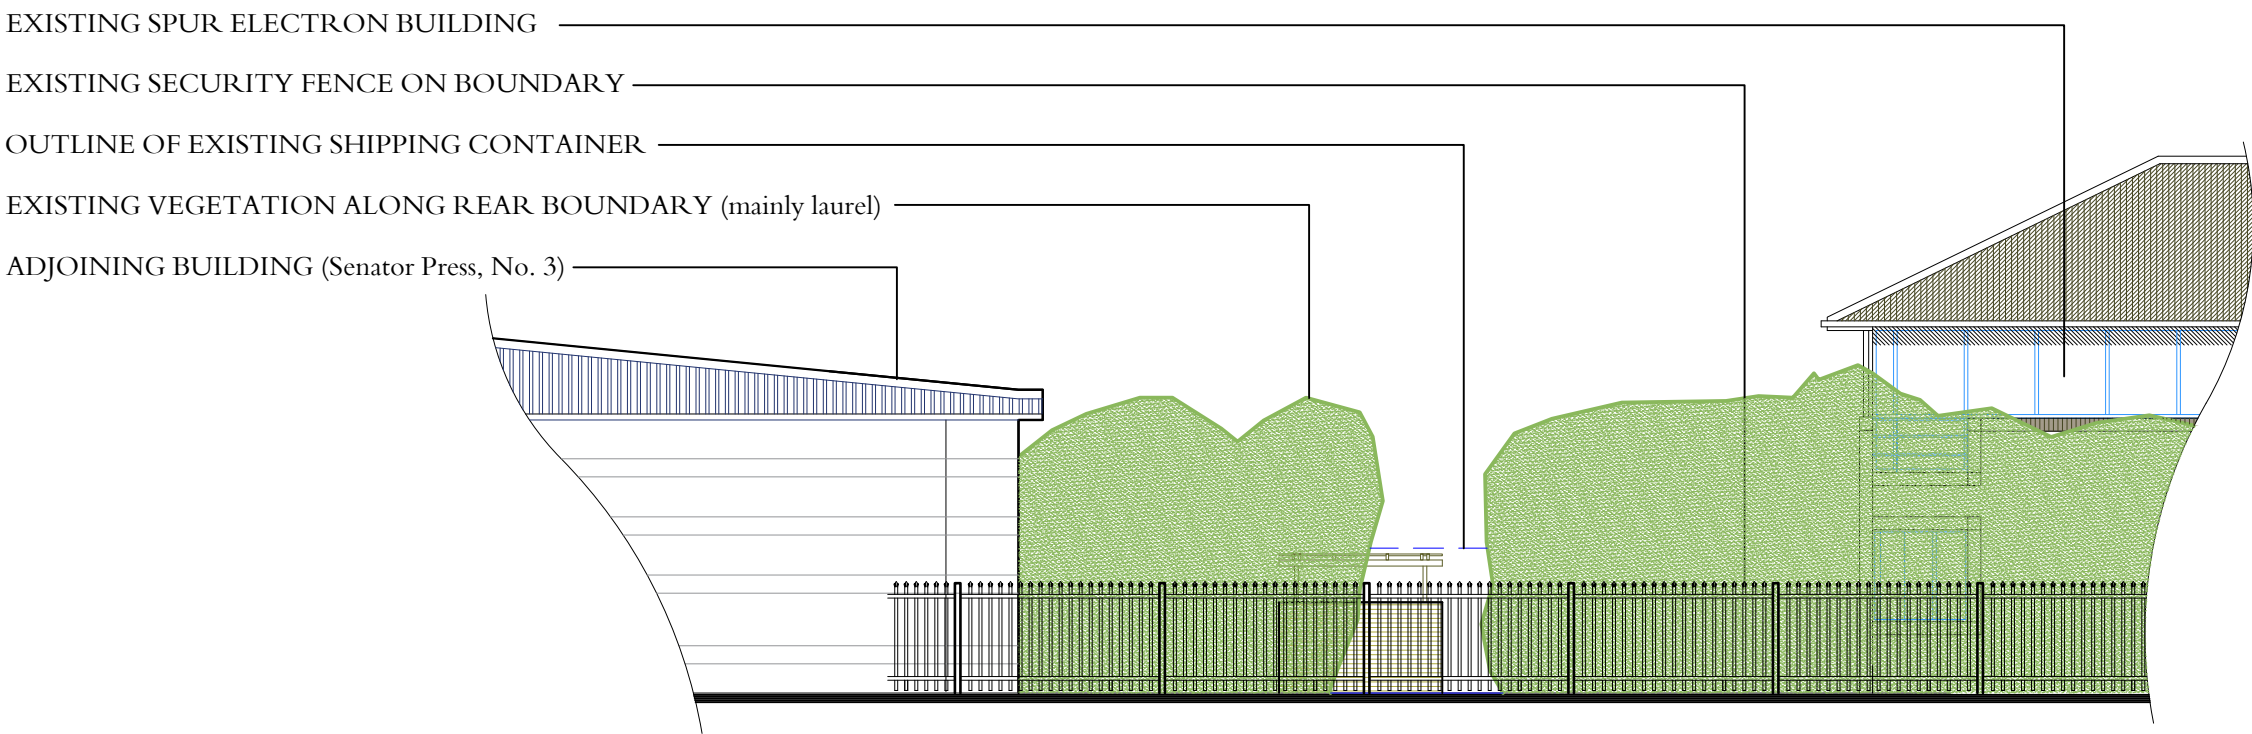


EXISTING NORTH ELEVATION

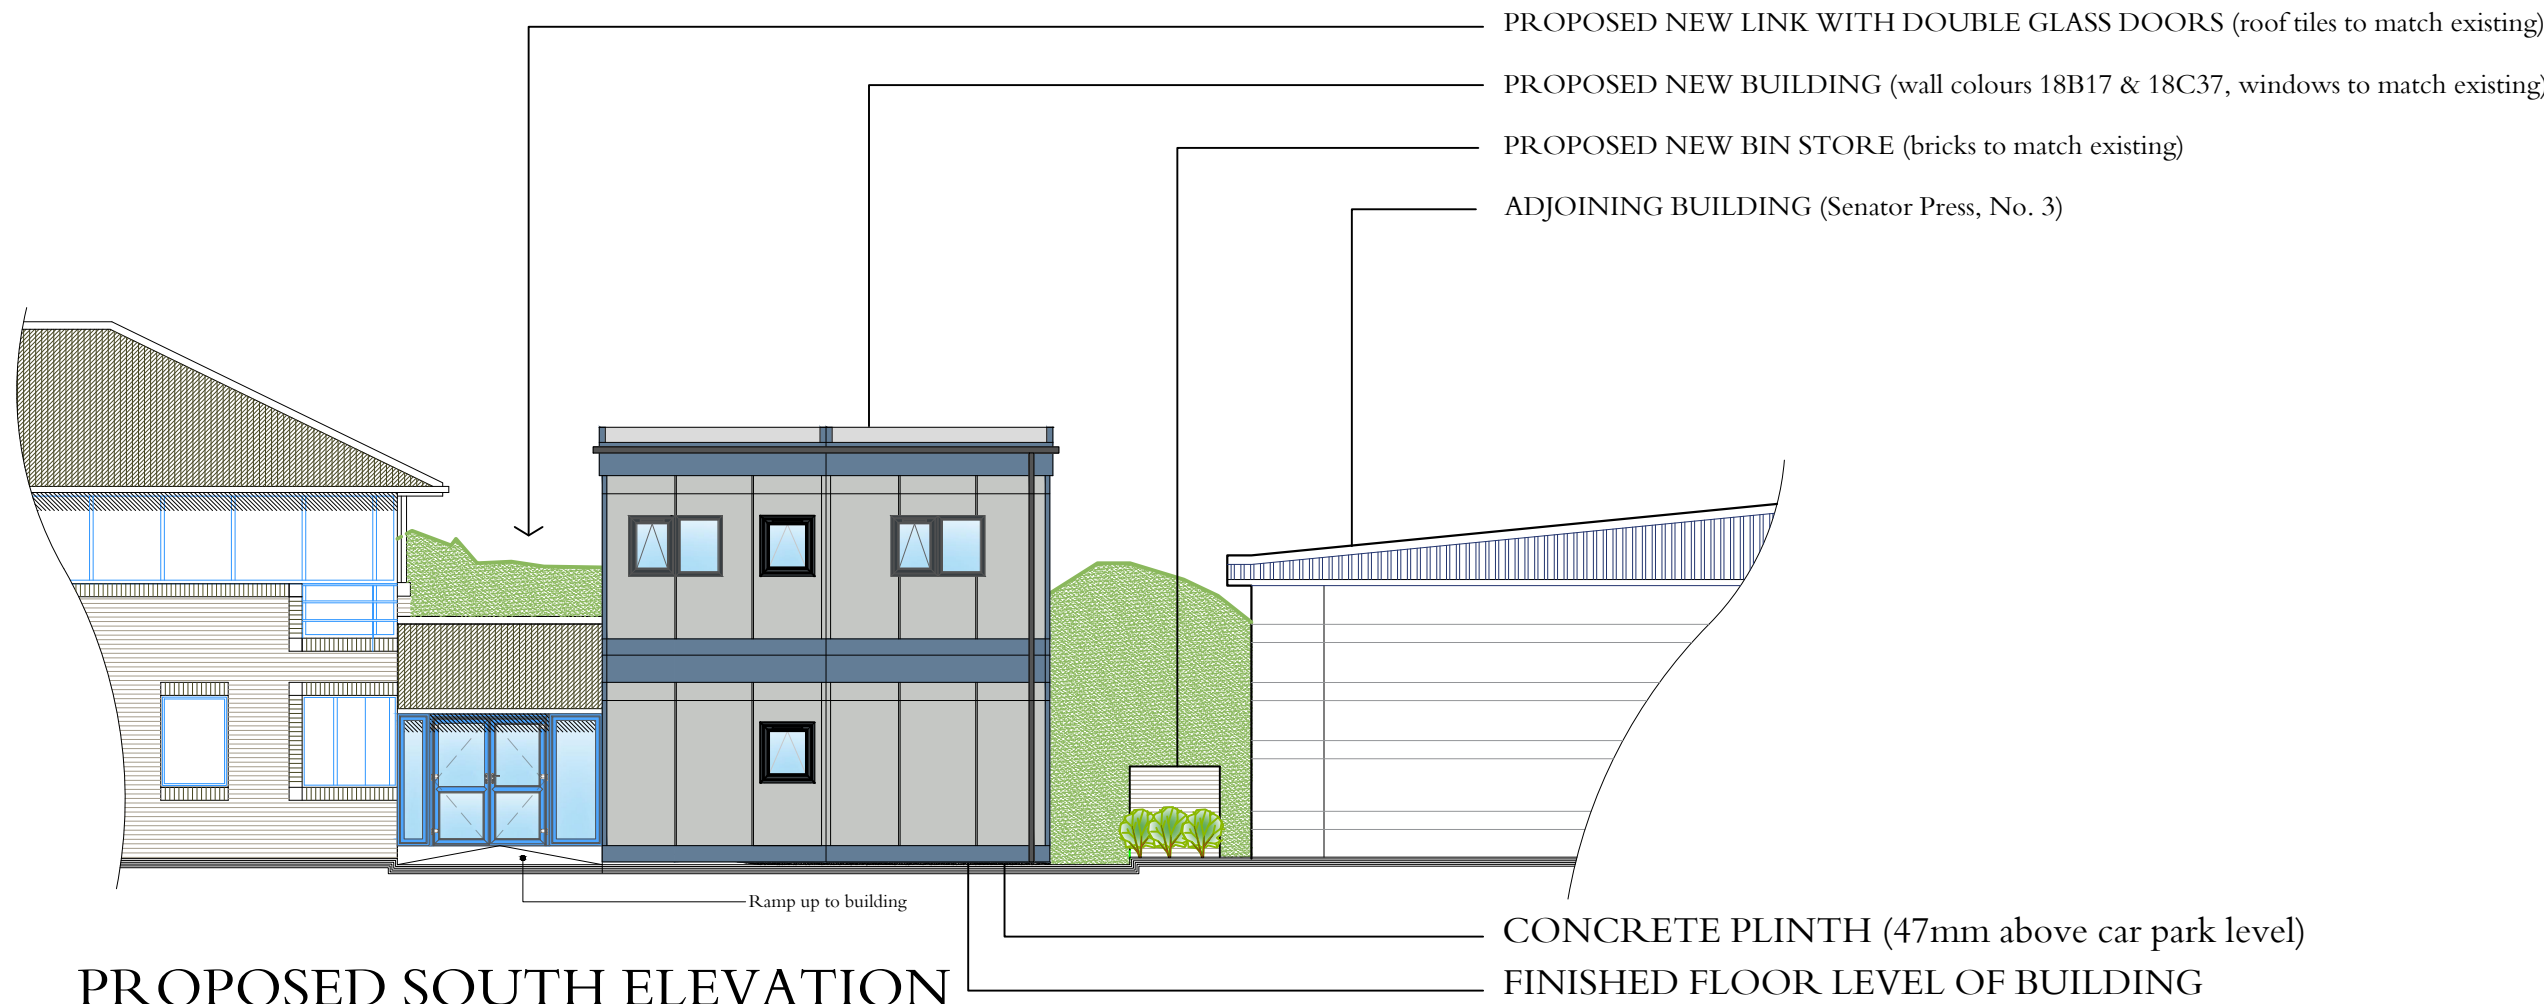

PROPOSED SOUTH ELEVATION

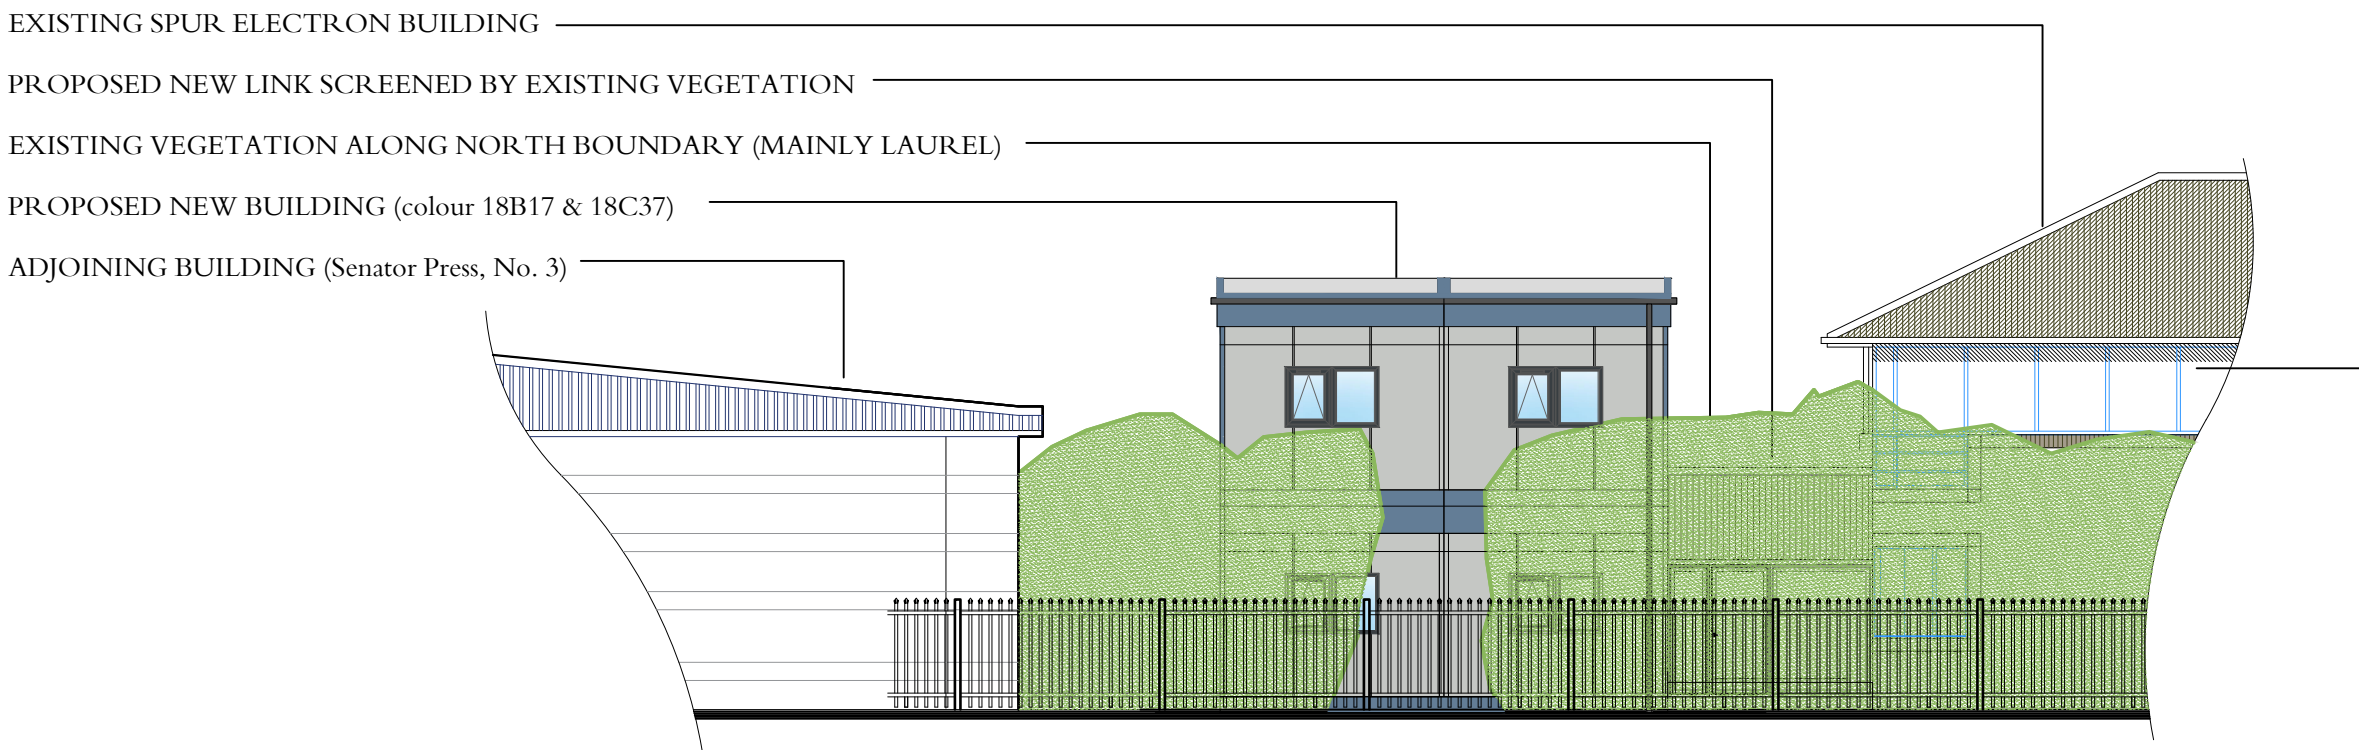

PROPOSED NORTH ELEVATION

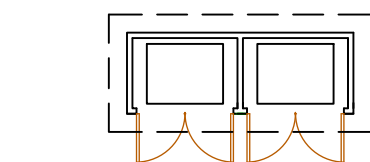

Floor Plan



Elevations

PROPOSED BIN STORE



E	20 May 26	JP	Building name added
D	19 May 26	JP	Drawing scale altered
B	29 Apr 26	JP	Latest building elevations shown
A	13 Apr 26	JP	Plinth note added
Rev	Date	By	Notes

© This drawing is the copyright of Partridge Associates. All dimensions to be checked not scaled.
No liability is accepted for any expense, loss or damage of whatsoever nature and however arising
from any variation made to this drawing or to the execution of the work to which it relates which
has not been referred to them and their approval obtained.

Client			
SPUR ELECTRON			
Project			
PROPOSED EXTENSION, SPUR ELECTRON HAYWARD HOUSE, HAYWARD BUSINESS CENTRE, HAVANT			
Drawing Title			
EXISTING & PROPOSED ELEVATIONS			
Drawing Status			
Planning			
Scale			
1/100 @ A1	1 April 2026	JP	
Drawing No.			
2423/8E			



PARTRIDGE ASSOCIATES
Landscape Consultancy
2 Shoreline Court, New Street, Lymington, Hampshire, SO41 9BQ
Tel: 01530 674699 E-mail: info@partridgeassociates.org.uk