


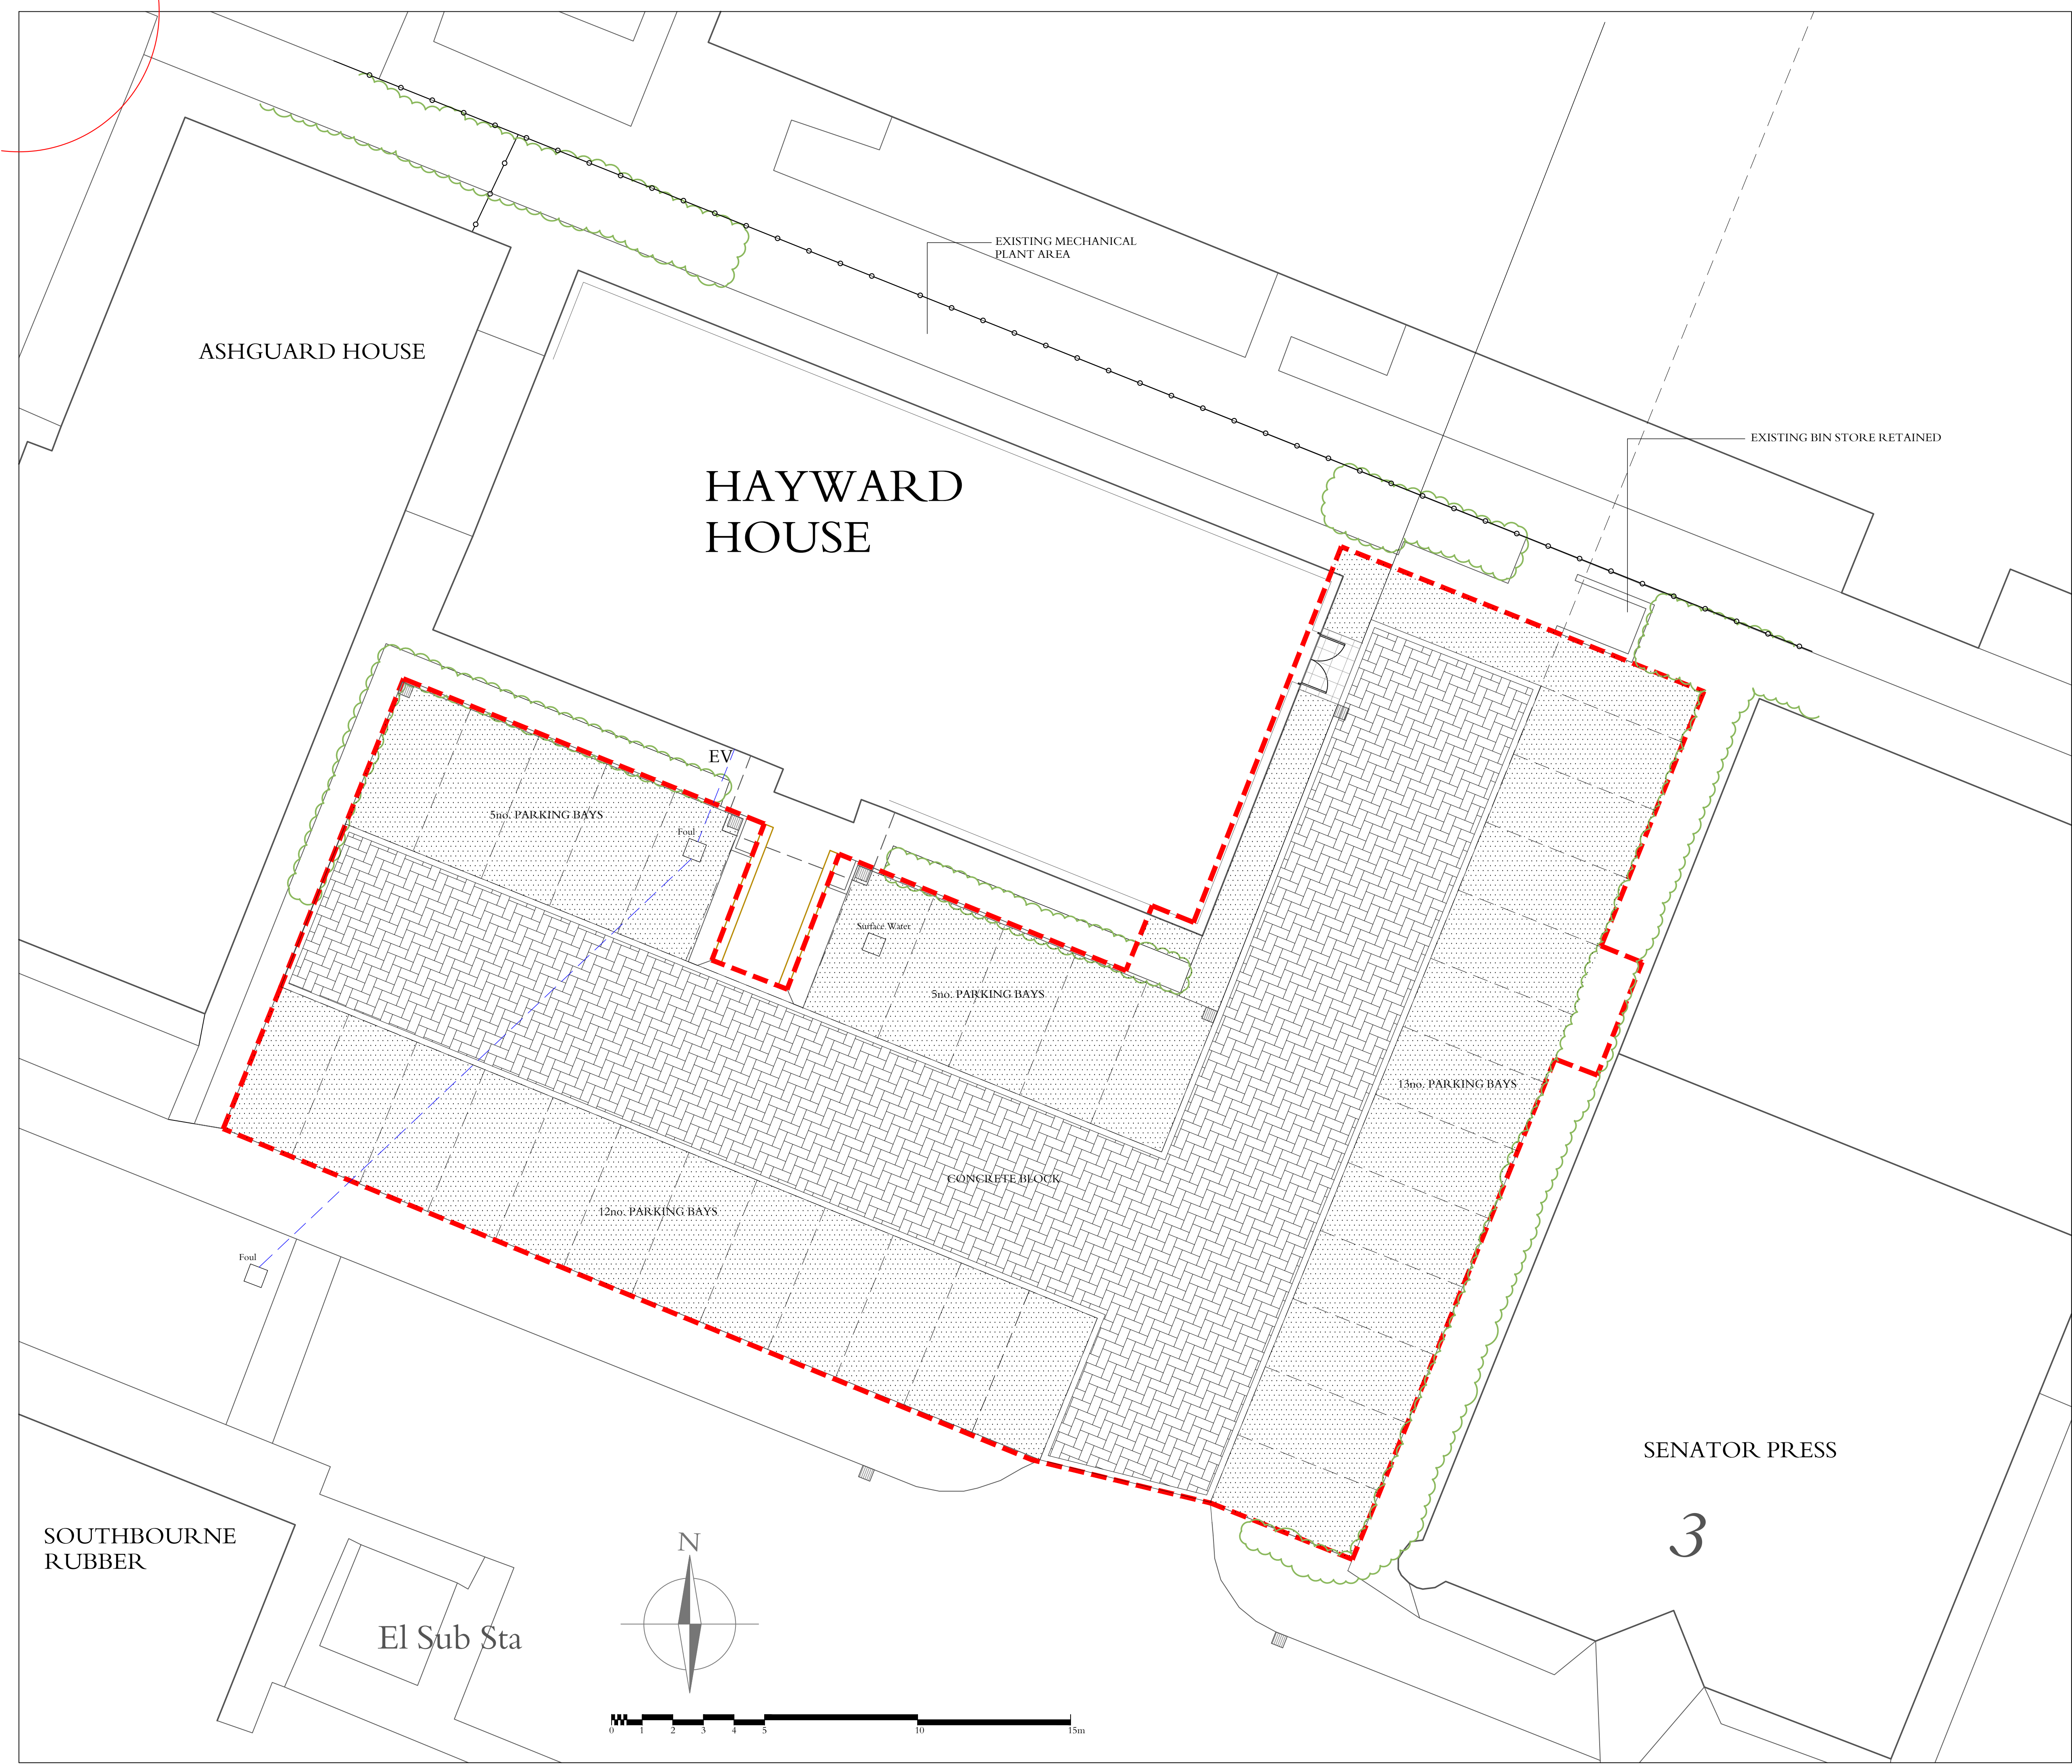


- LEGEND**
- EXISTING FEATURES**
- VEGETATION
 - BRICK WALL
 - METAL SECURITY FENCE
 - SURFACE WATER GULLY
 - MANHOLE
 - EV
 - ELECTRIC VEHICLE CHARGING POINT
 - EXISTING CONCRETE BLOCK SURFACE
 - EXISTING TARMAC SURFACE
 - SITE BOUNDARY

F	20 May 26	JP	Building name added
E	19 May 26	JP	Building names added
D	18 May 26	JP	Drawing scale altered
C	28 Apr 26	JP	Existing manholes added
B	10 Apr 26	JP	Existing foul manhole added
A	2 Apr 26	JP	Hard surfaces added
Rev	Date	By	Notes

© This drawing is the copyright of Partridge Associates. All dimensions to be checked not scaled. No liability is accepted for any expense, loss or damage of whatsoever nature and however arising from any variation made to this drawing or in the execution of the work to which it relates which has not been referred to them and their approval obtained.

Client	SPUR ELECTRON		
Project	PROPOSED EXTENSION, SPUR ELECTRON HAYWARD HOUSE, HAYWARD BUSINESS CENTRE, HAVANT		
Drawing Title	EXISTING SITE PLAN		
Drawing Status	Planning		
Scale	Date	Drawn By	
1/100 @ A1	1 April 2026	JP	
Drawing No.	2423/6F		

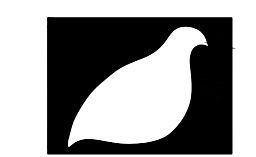

PARTRIDGE ASSOCIATES
Landscape Consultancy
2 Silvertown Court New Street Lymington Hampshire SO41 9BQ
Tel: 01590 674699 E-mail: info@partridgeassociates.org.uk

All dimensions based on OS and are to be confirmed on site