



SITE LOCATION PLAN 1:1250
LICENCE NUMBER: 100047474

Scale 1:1250
0 50000 100000mm

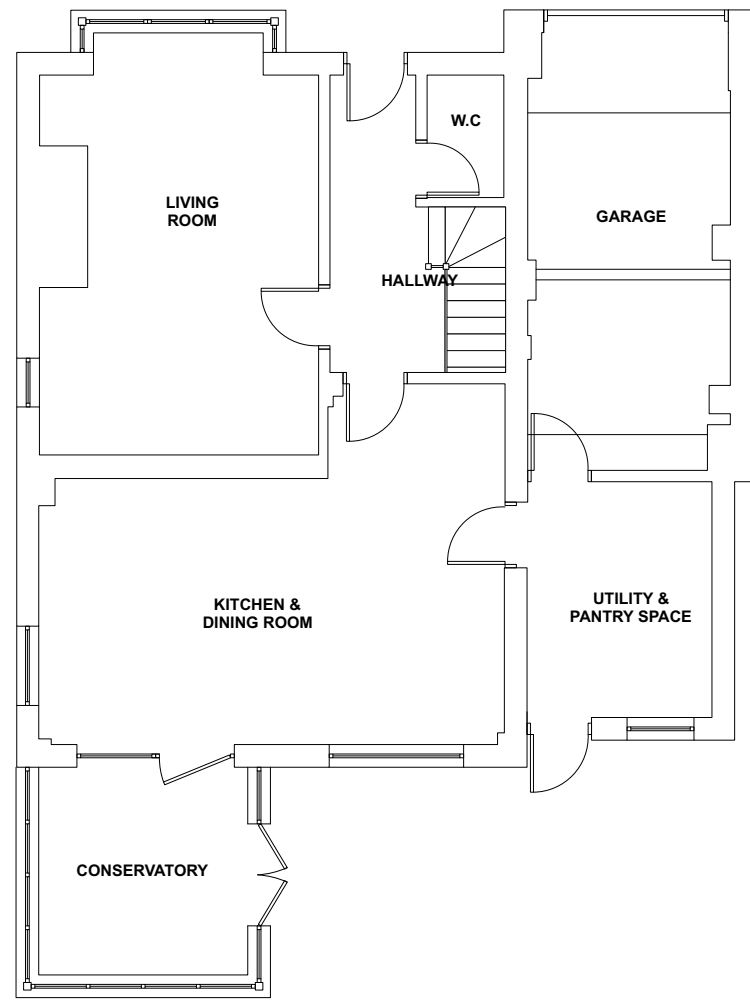

EXISTING GROUND FLOOR PLAN 1:100

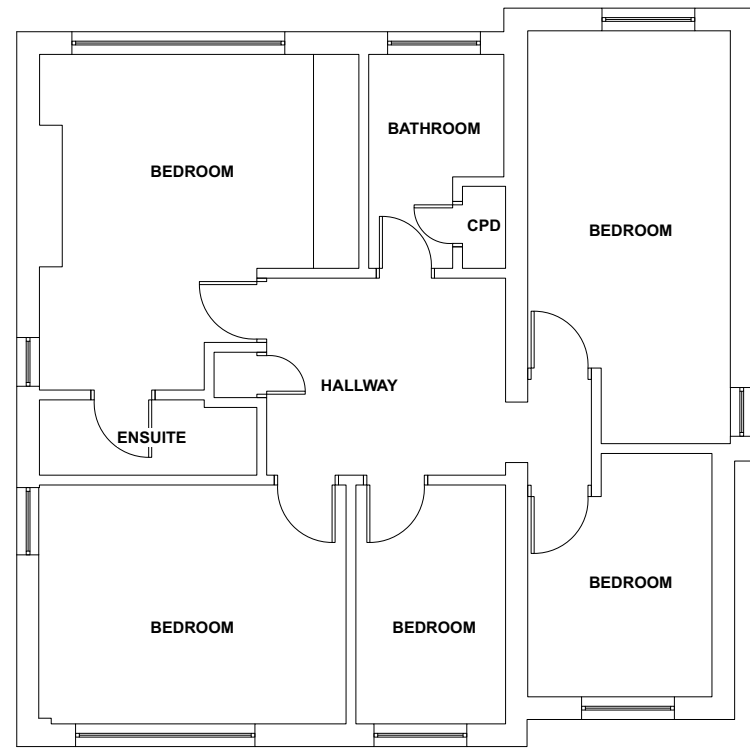


EXISTING FIRST FLOOR PLAN 1:100



EXISTING FRONT ELEVATION 1:100



EXISTING REAR ELEVATION 1:100

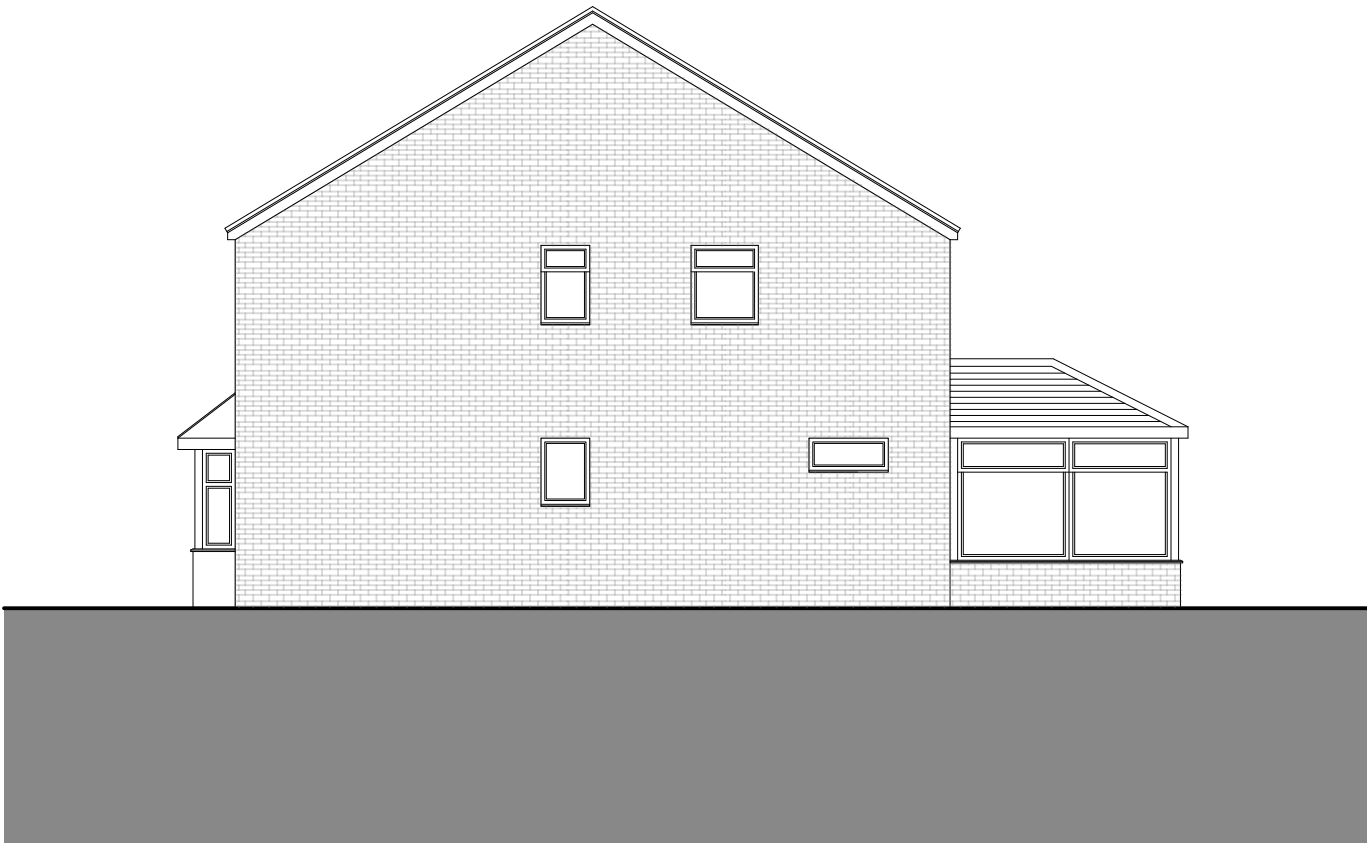

EXISTING SIDE ELEVATION 1:100



EXISTING SIDE ELEVATION 1:100

WATDESIGN			
Job Title: 31 Sapphire Ridge			
Existing Drawings: Existing Floor Plans & Elevations			
Scale: As Shown @ A1			
Drg.No: WATD-002-P			
Drawn by: LMW			
Issued to: Client			
Status: Planning			
Date: April 2026			
WATDESIGN			
WAT DESIGN Architects, Planners & Engineers			