


PROPOSED
EXTENSION

PROPOSED
LINK

EXISTING
BUILDING

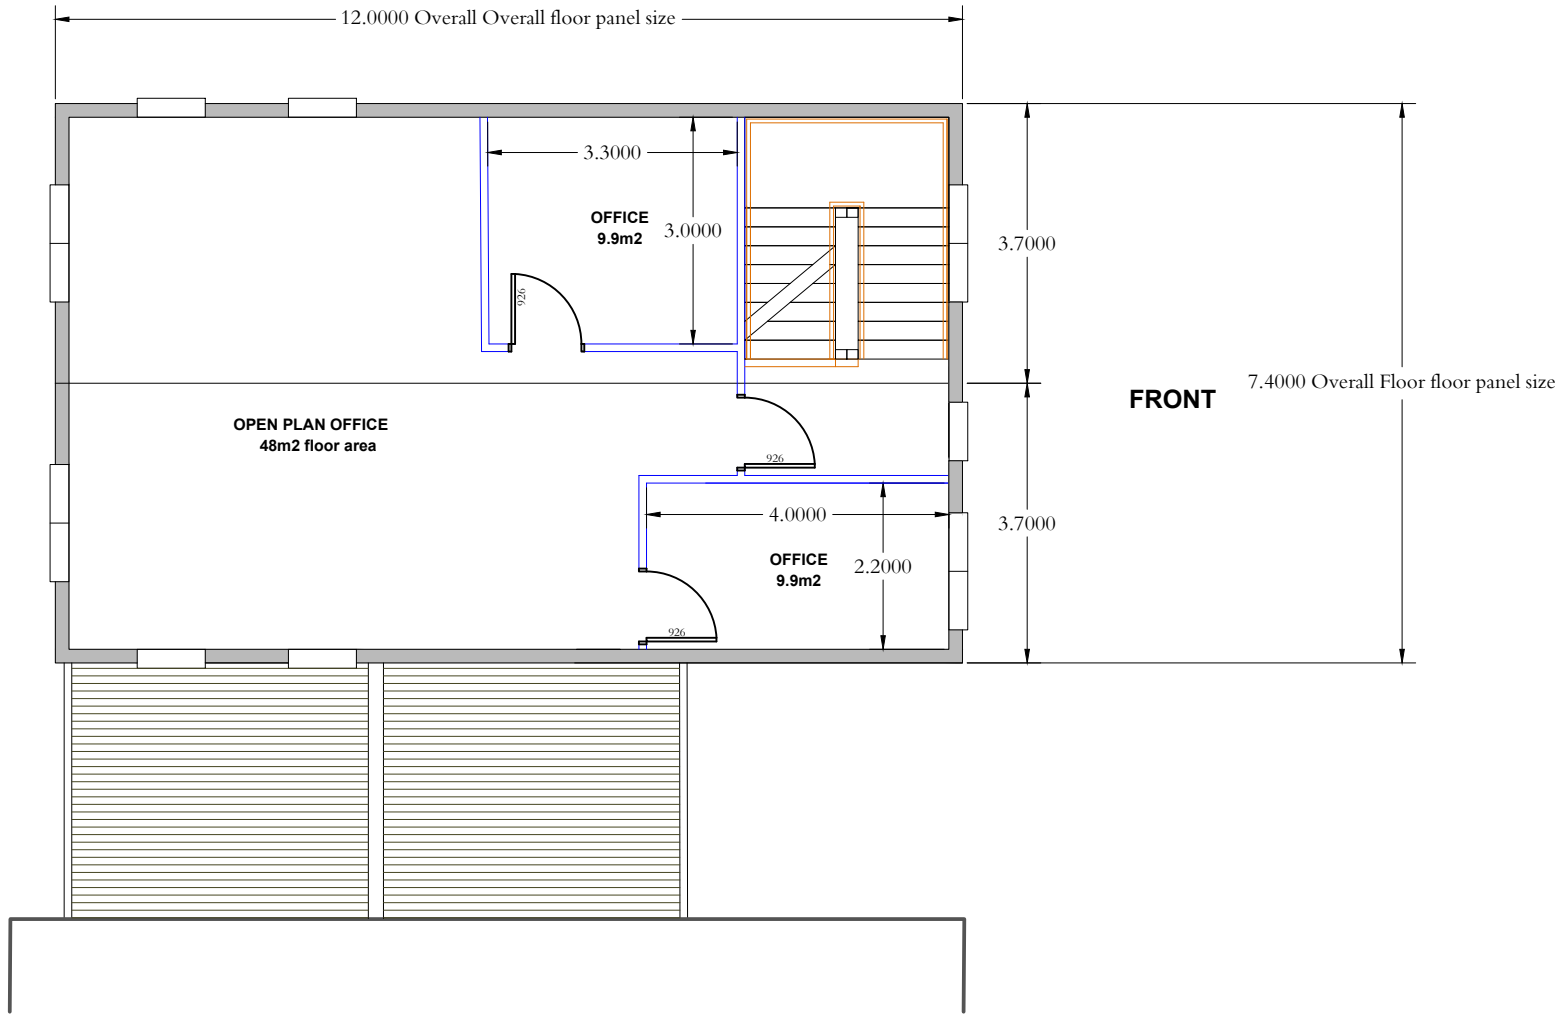


FIRST FLOOR PLAN

PROPOSED
EXTENSION

PROPOSED
LINK

EXISTING
BUILDING

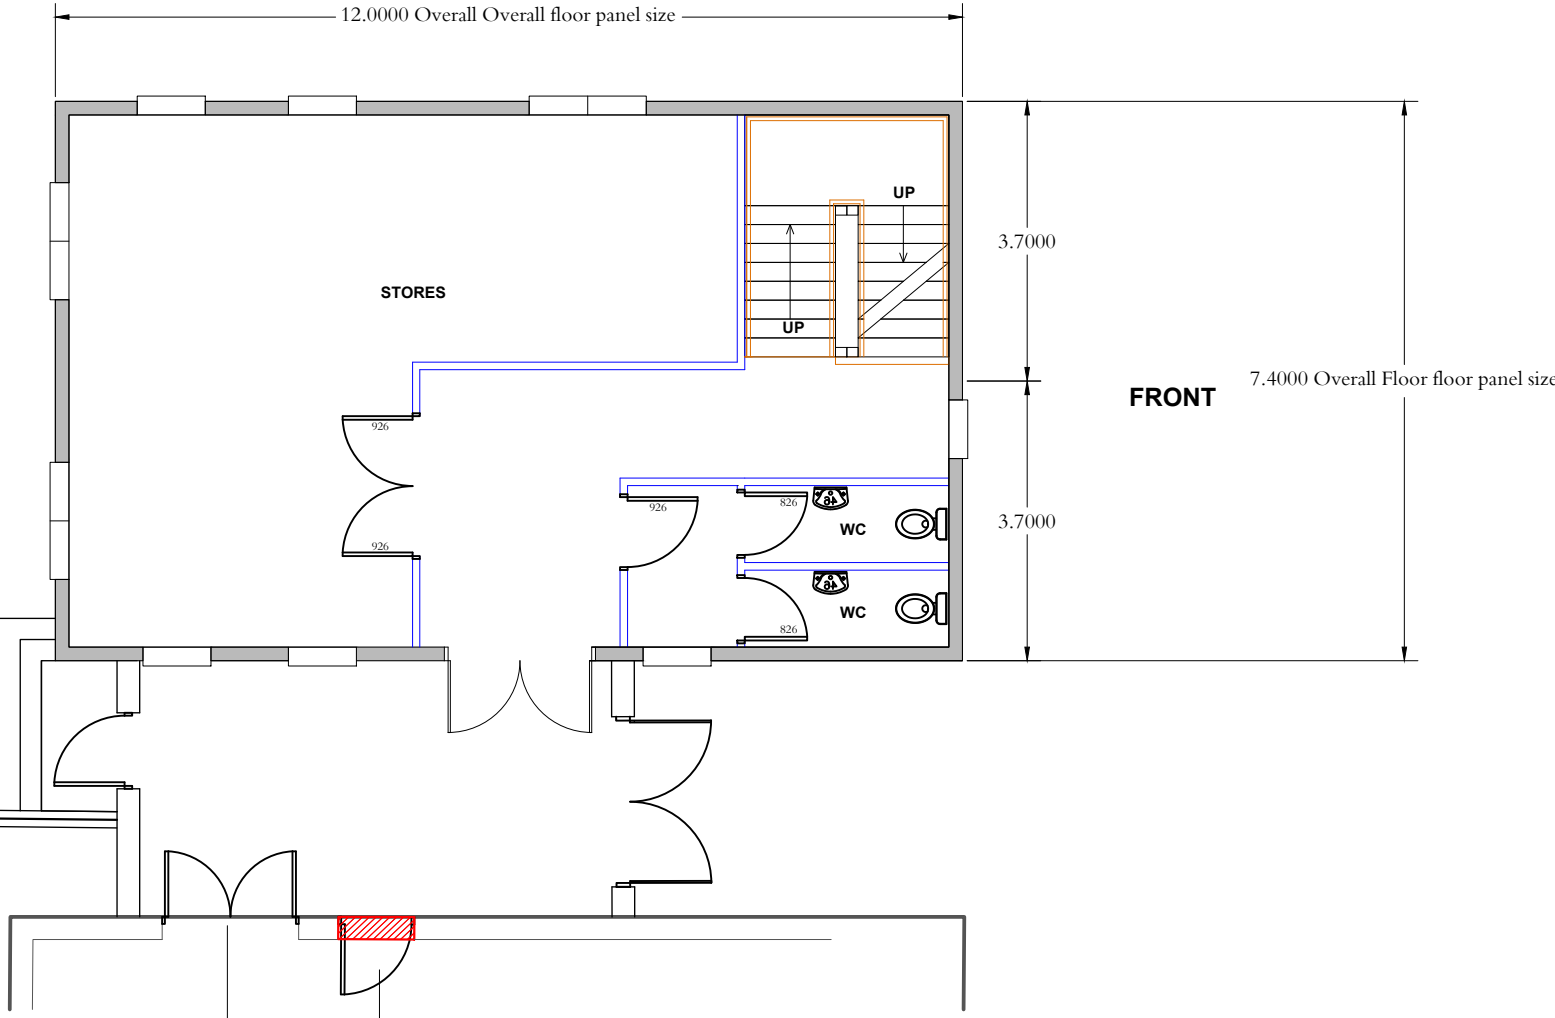

GROUND FLOOR PLAN

A	20 May 26	JP	Link added
Rev	Date	By	Notes
© This drawing is the copyright of Partridge Associates. All dimensions to be checked not scaled. No liability is accepted for any expense, loss or damage of whatsoever nature and however arising from any variation made to this drawing or in the execution of the work to which it relates which has not been referred to them and their approval obtained.			

Client
SPUR ELECTRON

Project
PROPOSED EXTENSION, SPUR ELECTRON
HAYWARD HOUSE, HAYWARD BUSINESS
CENTRE, HAVANT

Drawing Title
PROPOSED GROUND & FIRST FLOOR
PLANS

Drawing Status

Planning

Scale	Date	Drawn By
1/100 @ A2	19 May 2026	JP

Drawing No.
2423/9A



PARTRIDGE ASSOCIATES
Landscape Consultancy
2 Silverta Court New Street Lymington Hampshire SO41 9BQ
Tel: 01590 674699 E-mail: info@partridgeassociates.org.uk

