

Street Elevation as Proposed option a
1 : 100


Proposed Material Key	
02	Render
03	Light grey window
05	Vertical cladding




North Elevation as Proposed
1 : 100




West Elevation as Proposed
1 : 100

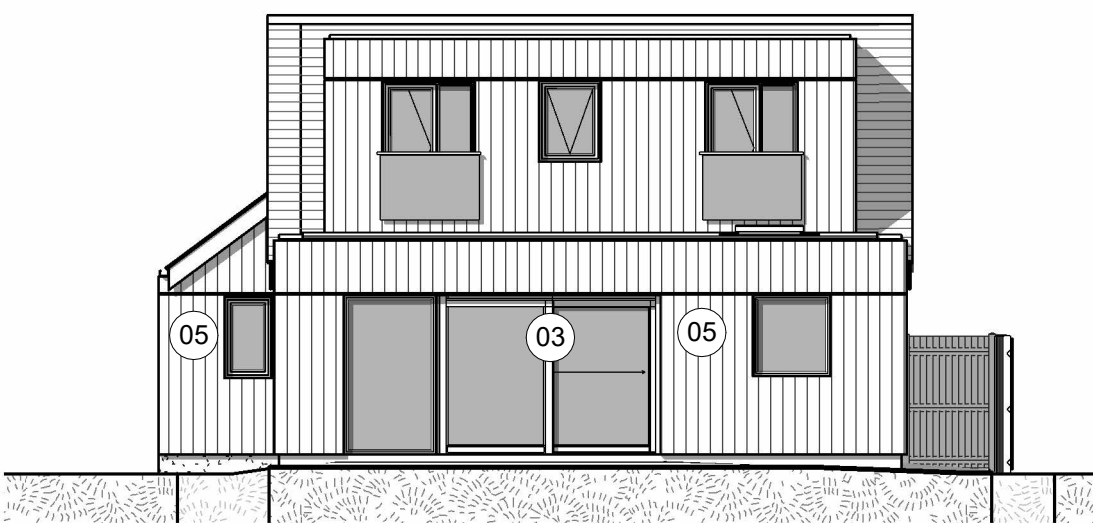


South Elevation as Proposed
1 : 100

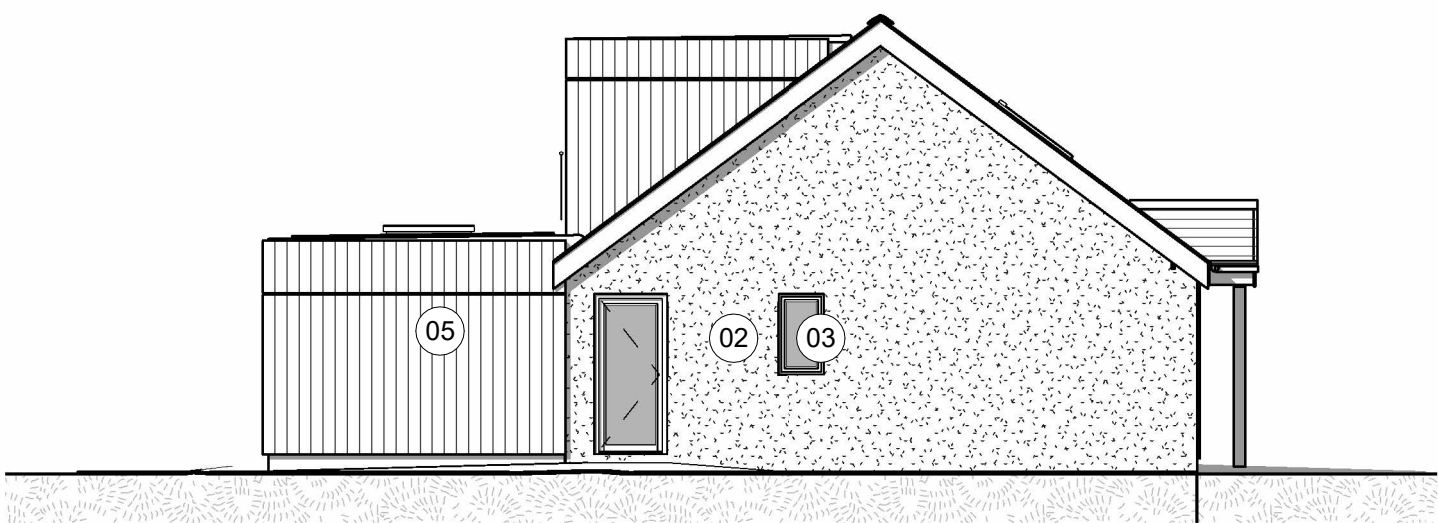


East Elevation as Proposed
1 : 100

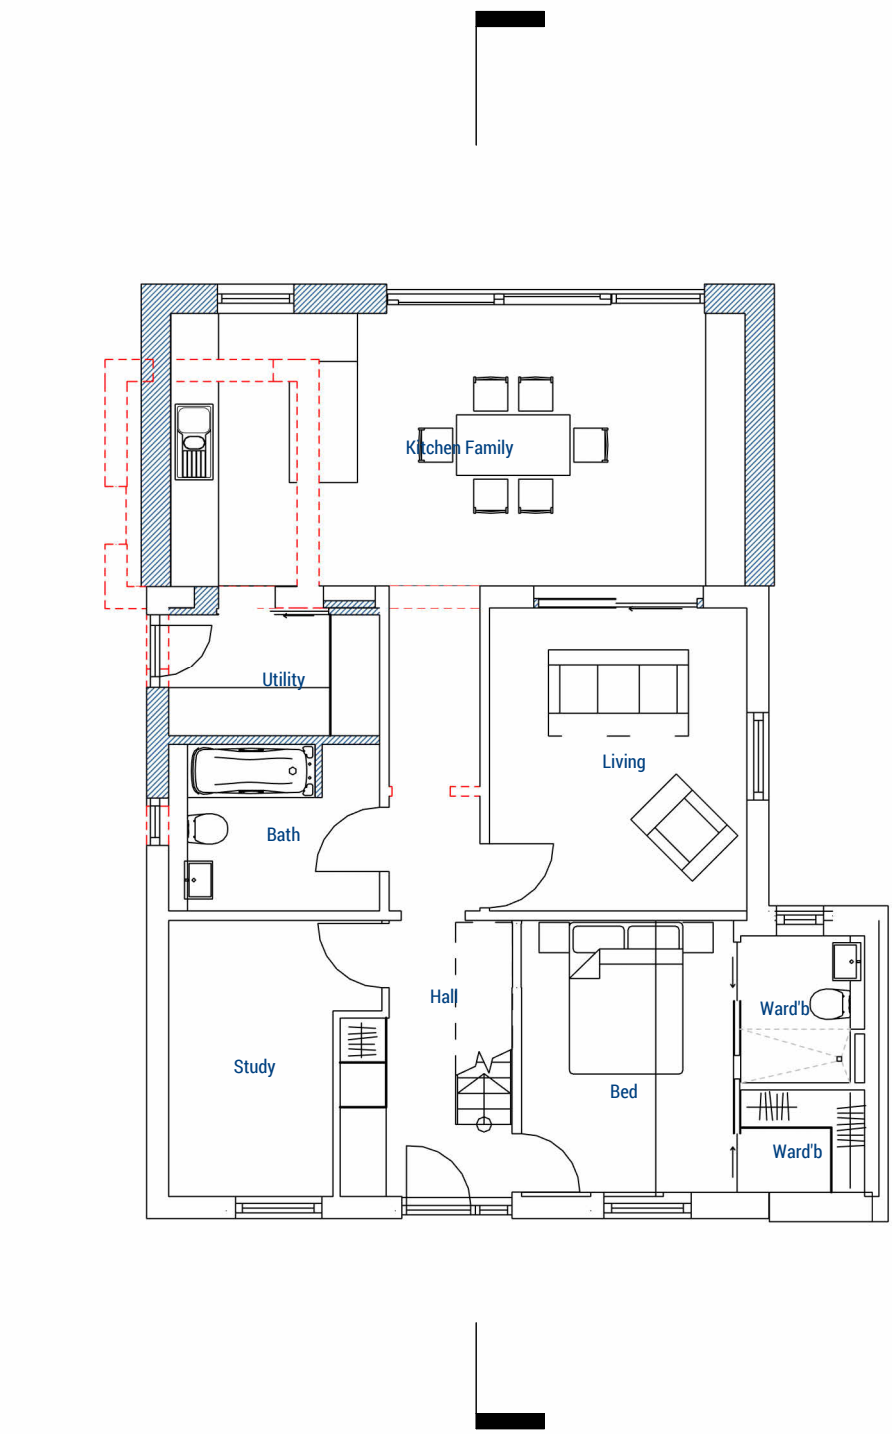


Ground - Proposed
1 : 100

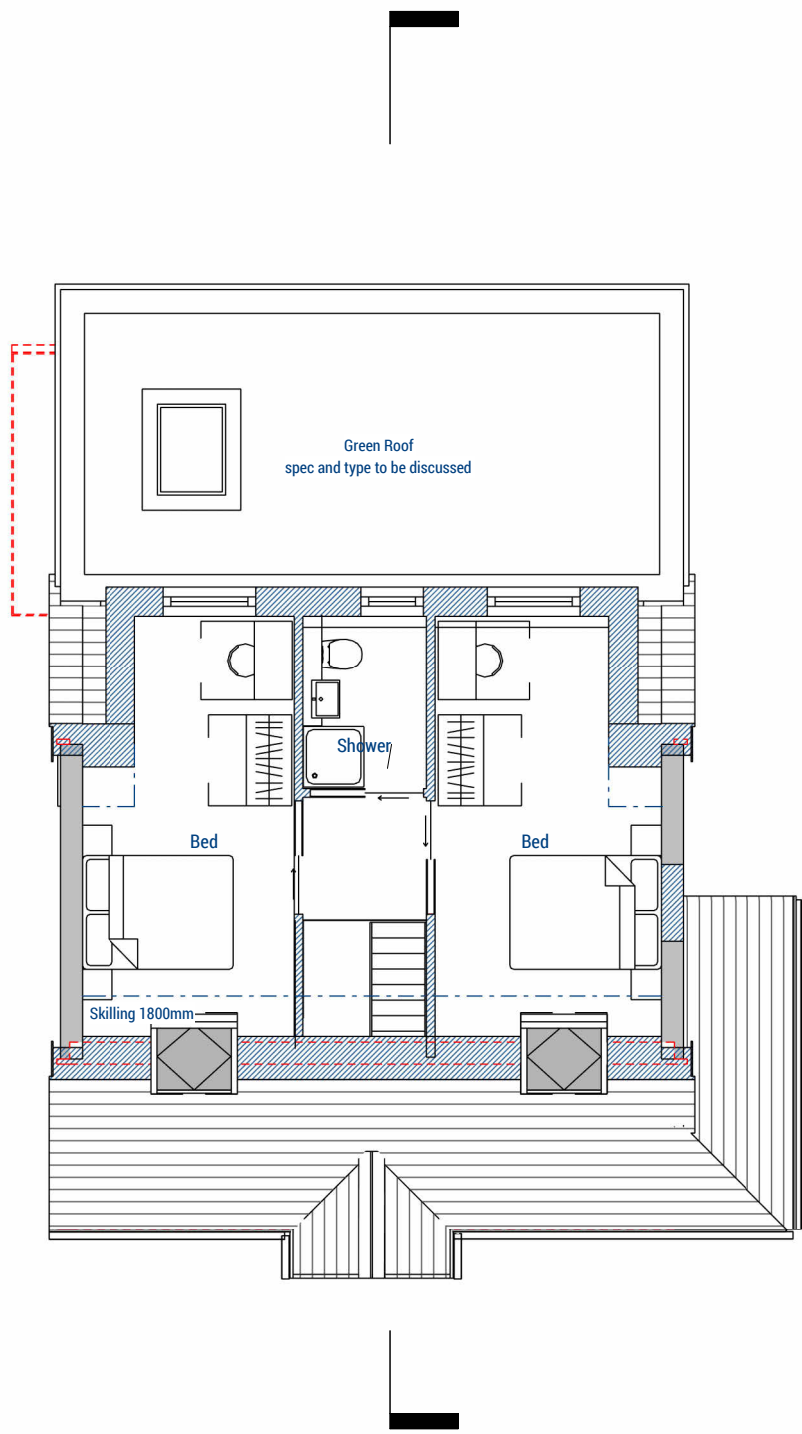

First - Proposed
1 : 100

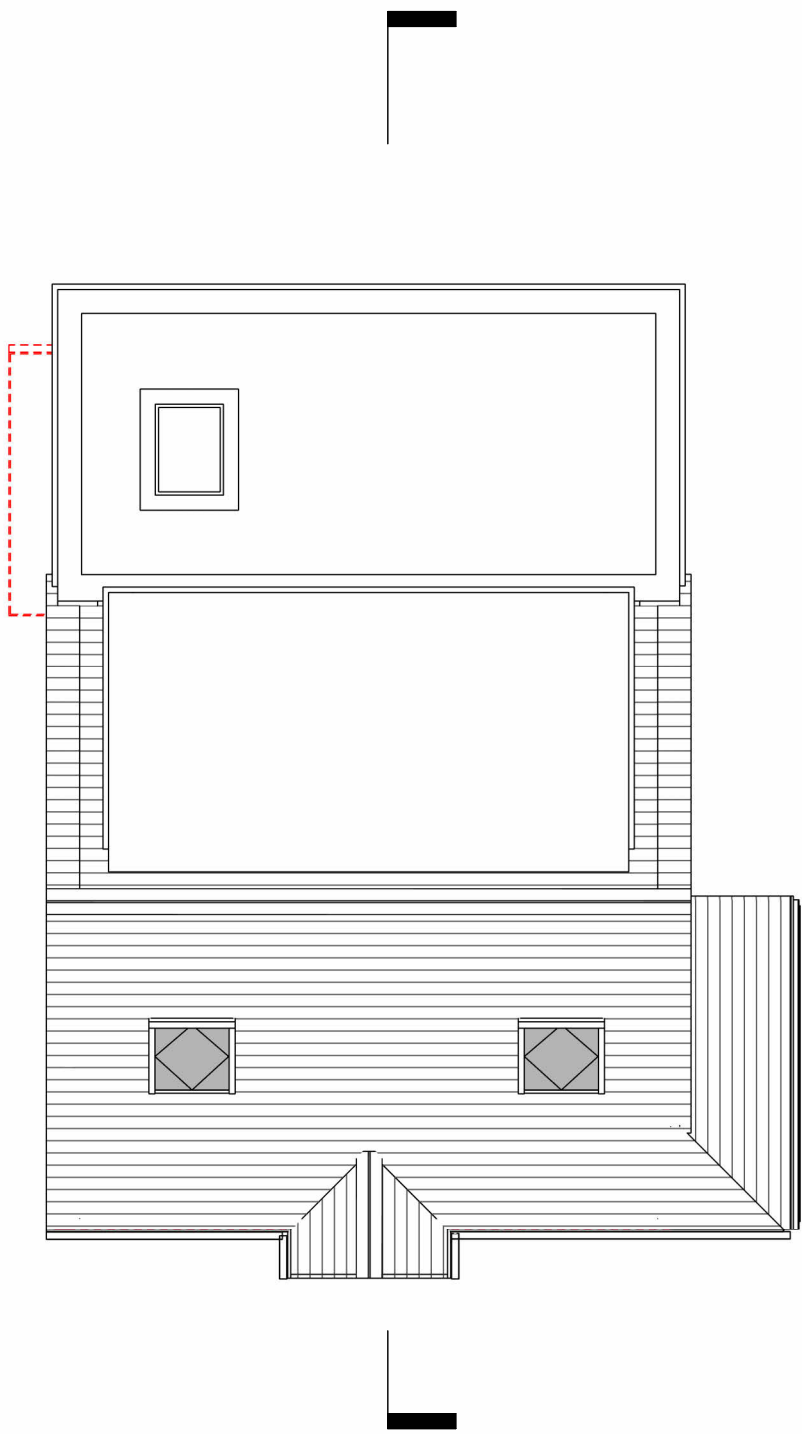


Roof Plan - Proposed
1 : 100

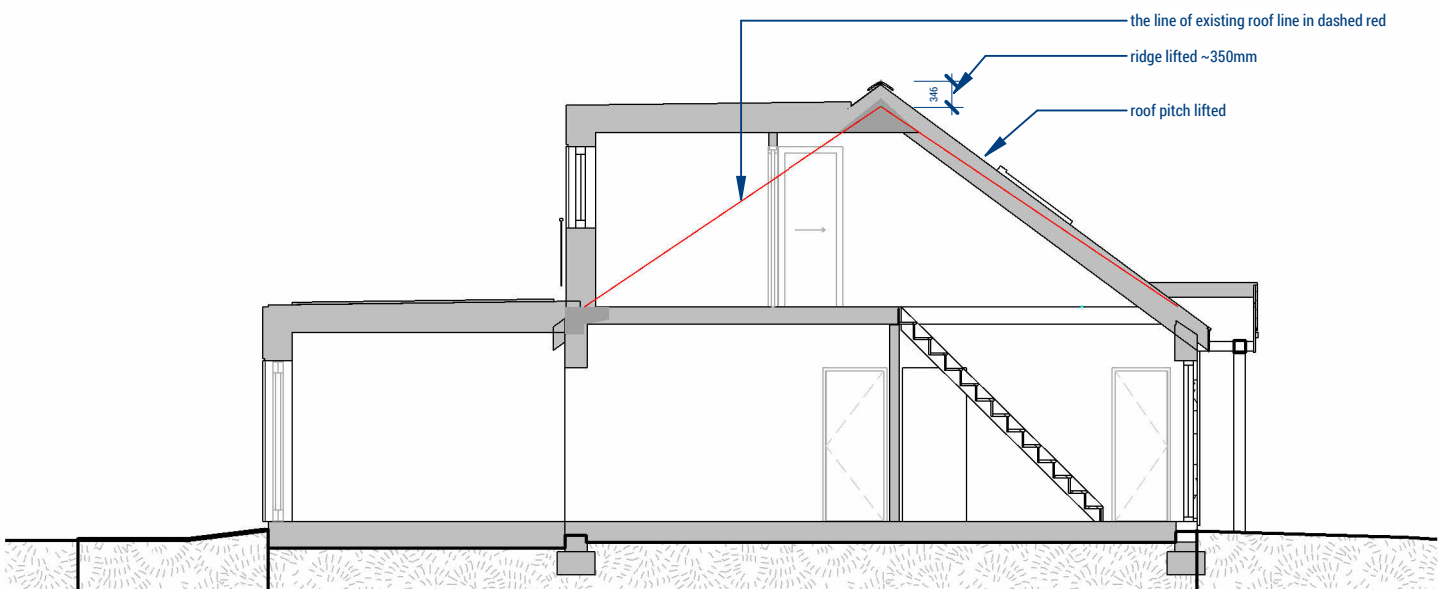

Section as Proposed
1 : 100

Revision	Discription	Date	Initial
I	Eaves line retained and ridge lifted	May 26	MH
H	Roof build up checked	April 25	MH
G	Roof Lifted	Feb 25	MH
F	Scale note altered	Jan 25	MH
E	Lowered height of extension walls and further set back of dormer	Nov 25	MH
D	Further set back of dormer	Oct 25	MH

Planning

 

CLIENT
Aaron Bradbury

Scale @ A1: 1 : 100
Date :

Drawn by : MH
Checked by : PSA

TITLE
Extension and Loft Conversion
The Beeches, 139 Havant Road
Plans and Elevations Proposed Pitch Change

Drawing No: 23-068-102

Revision: 1

Spaces, 4500 Parkway
Solent Business Park
Whitley, Fareham
Hampshire PO15 7AZ
T: 01329832405
e: office@axismail.co.uk
w: axisarchitecture.co.uk

