


SITE LOCATION PLAN 1:1250


LICENCE NUMBER: 100047474

Scale 1:1250

0 50000 100000mm

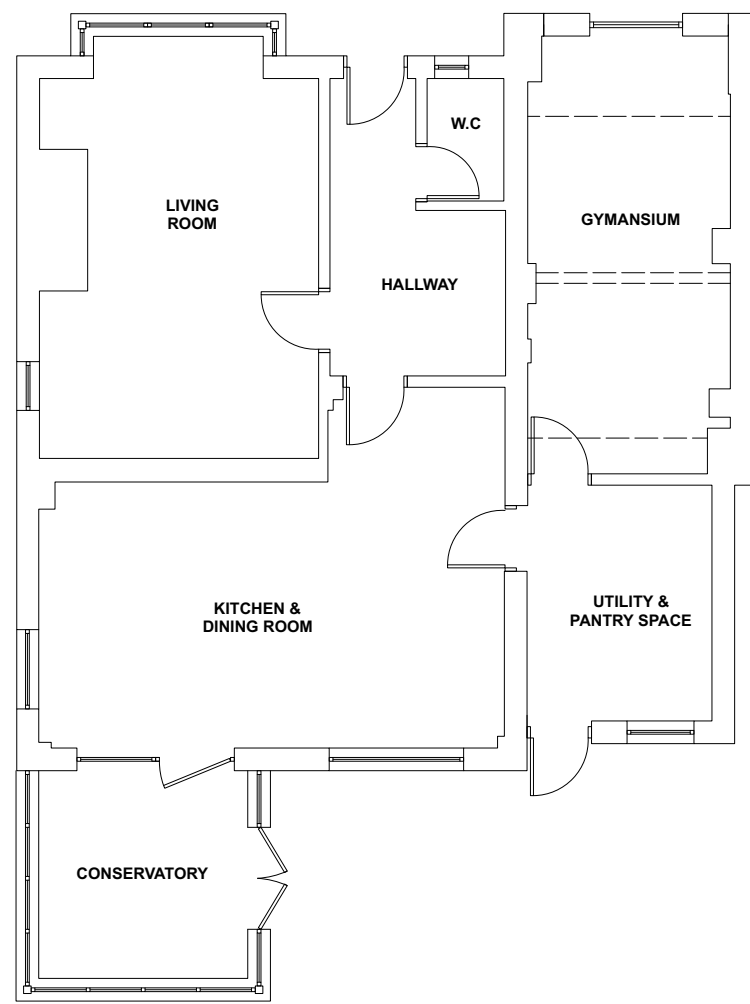

PROPOSED GROUND FLOOR PLAN 1:100

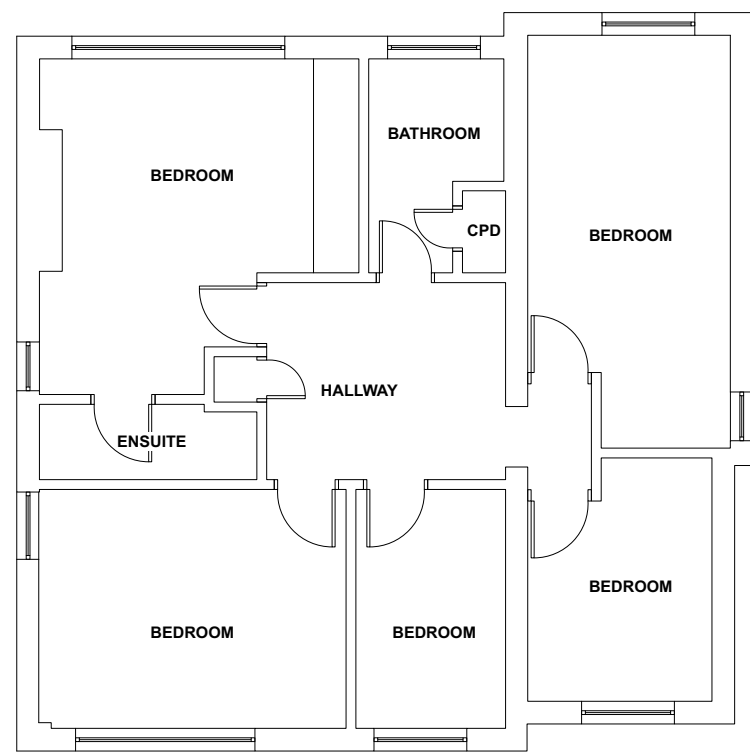


PROPOSED FIRST FLOOR PLAN 1:100



PROPOSED FRONT ELEVATION 1:100



PROPOSED REAR ELEVATION 1:100

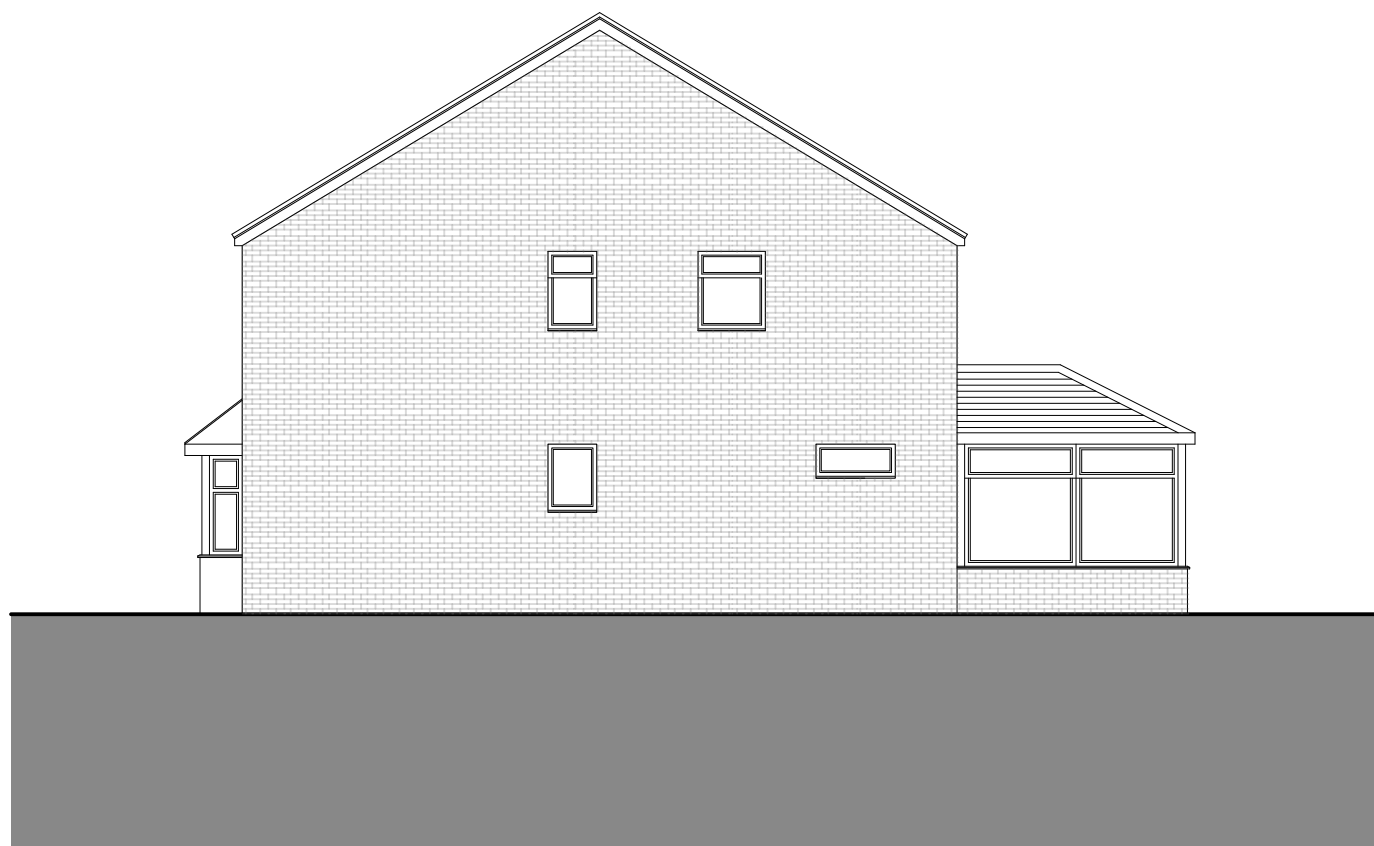

PROPOSED SIDE ELEVATION 1:100



PROPOSED SIDE ELEVATION 1:100

Job Title:	31 Sapphire Ridge
Proposed Drawings:	Proposed Floor Plans & Elevs
Scale:	As Shown @ A1
Drg.No:	WATD-002-P
Drawn by:	LMW
Issued to:	Client
Status:	Planning
Date:	April 2026
WATDESIGN	
WAT DESIGN Architects, Planners & Engineers	