



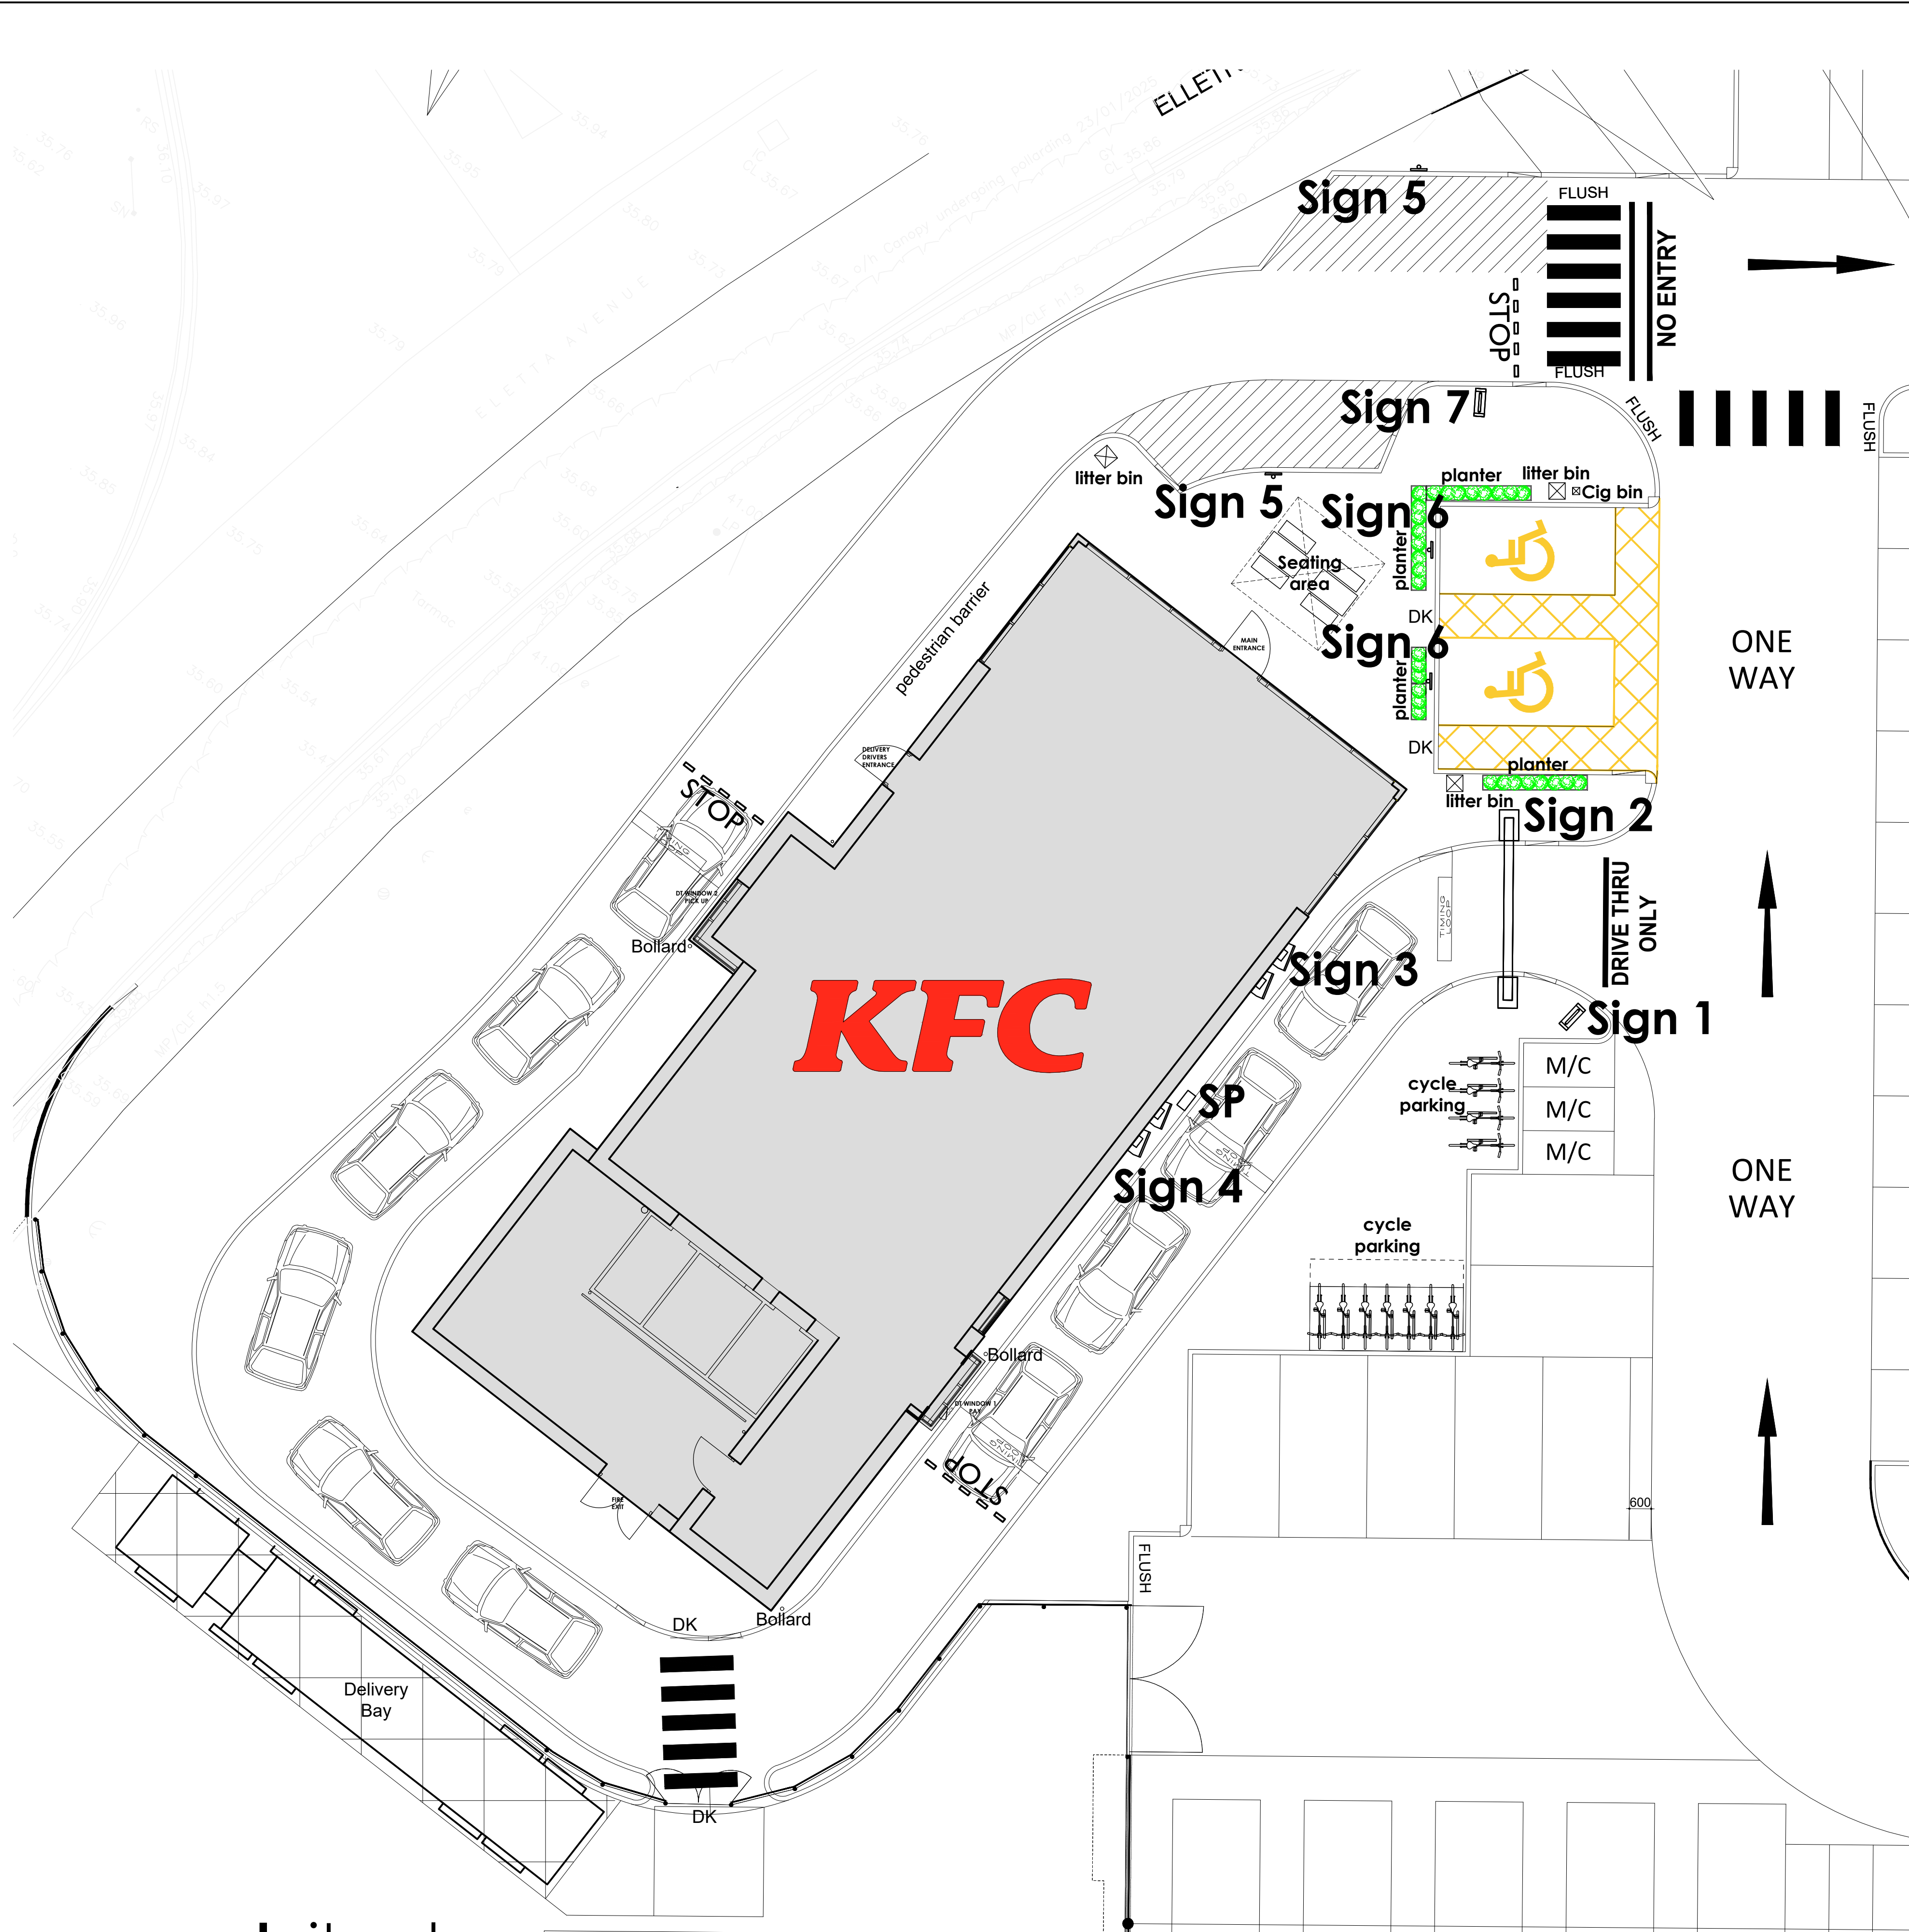

proposed site plan
scale - 1:100 @ A1

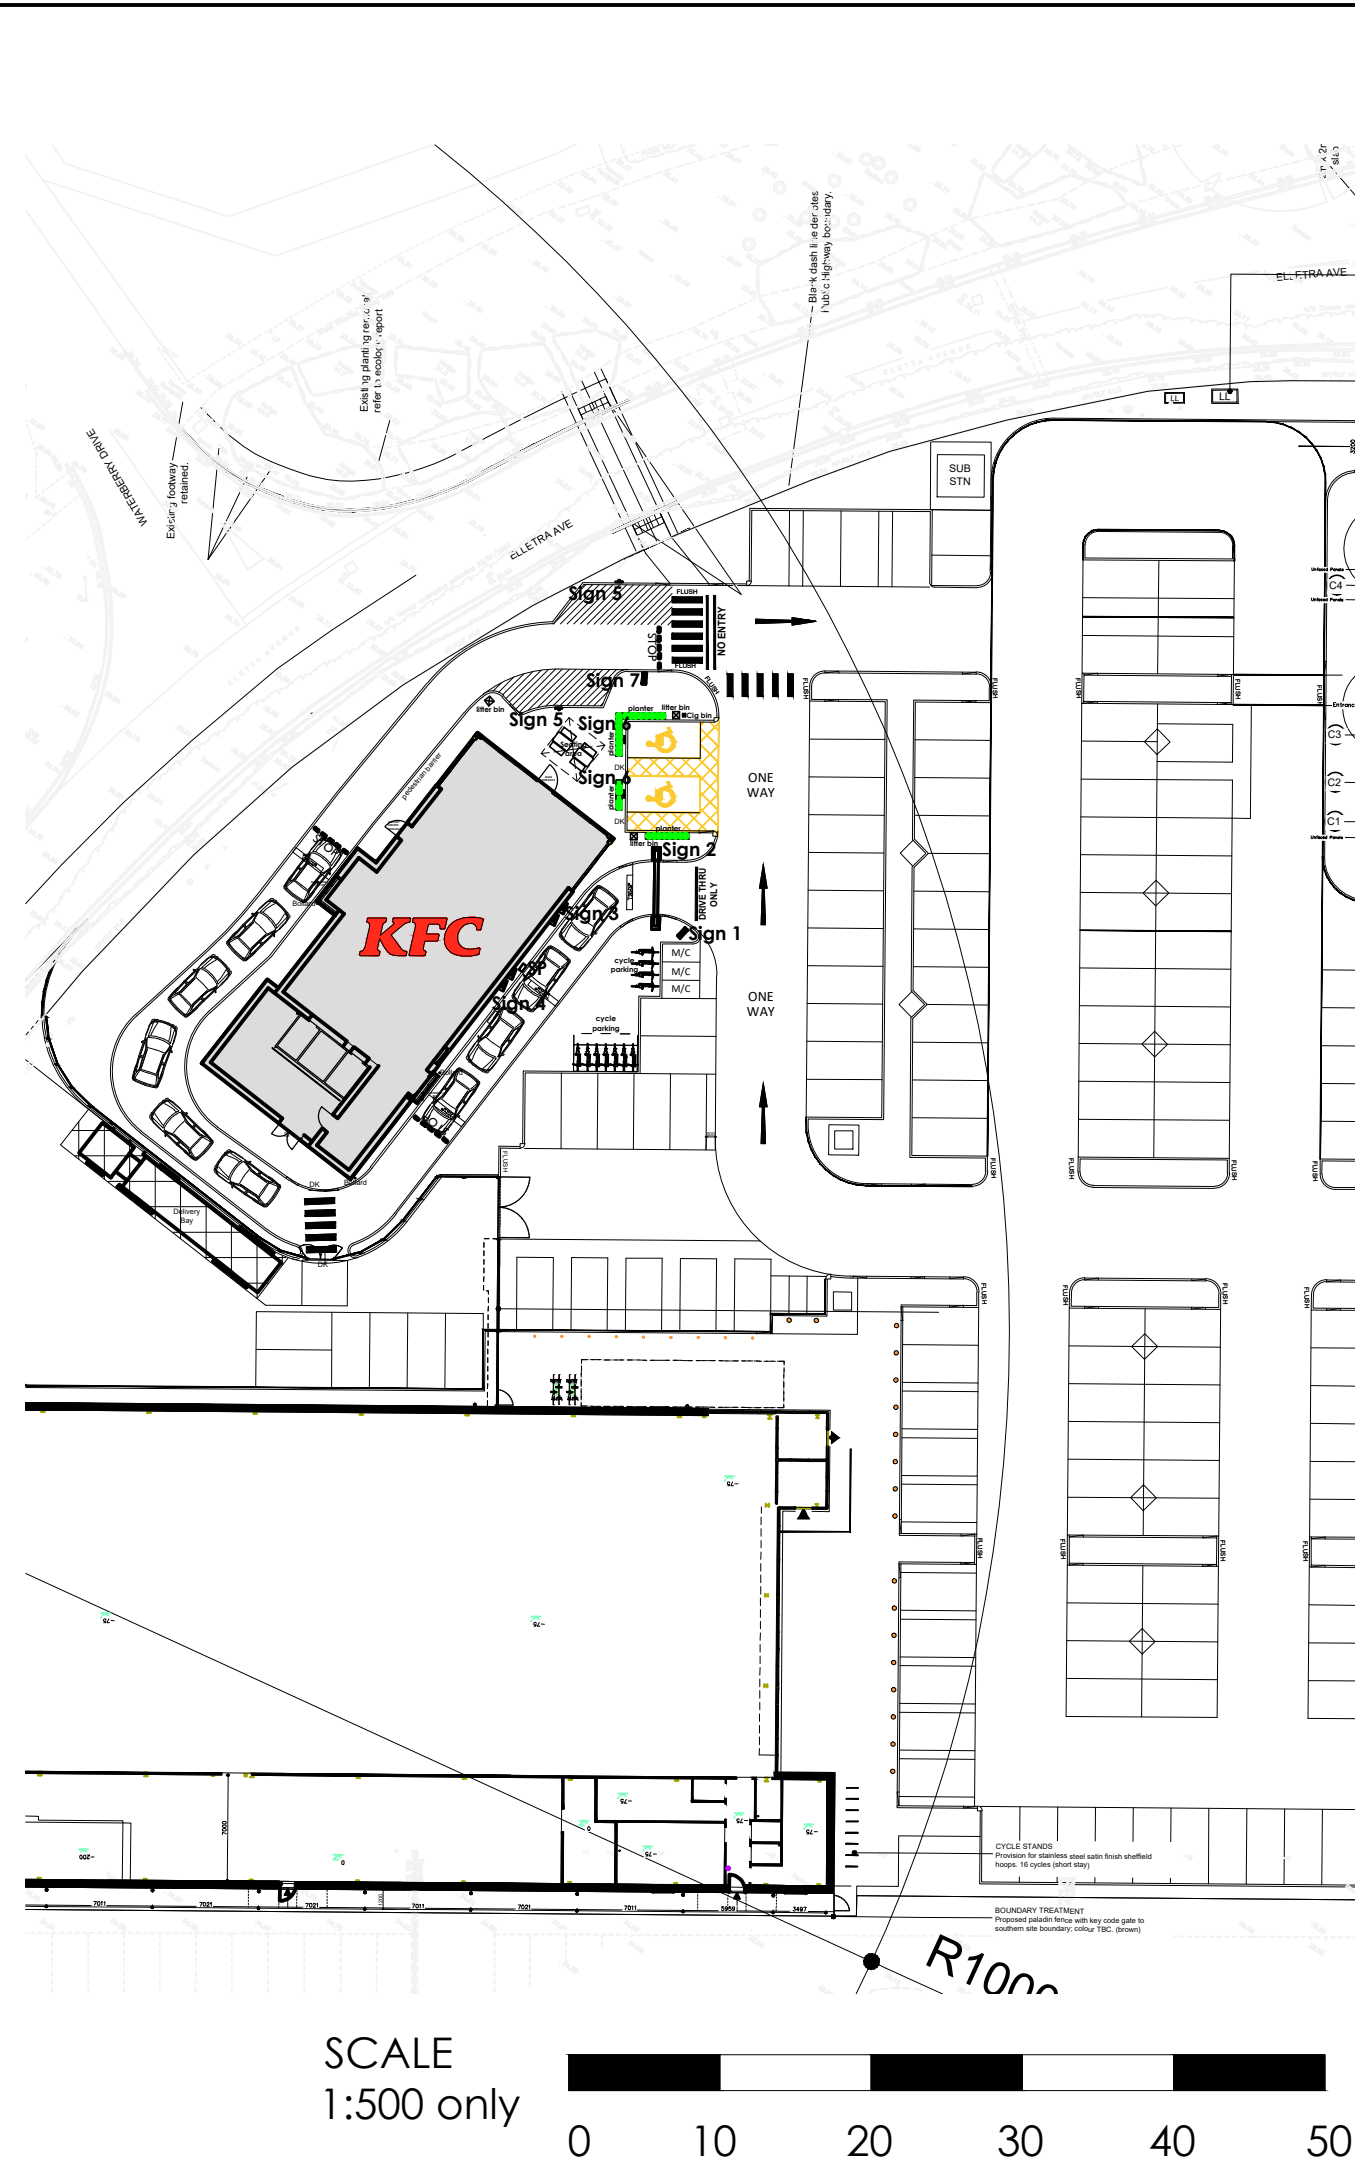

proposed site
location plan
scale - 1:500 @ A1

ALL DIMENSIONS TO BE CHECKED ON SITE.
DO NOT SCALE FROM THIS DRAWING EXCEPT FOR THE
PURPOSES OF LOCAL AUTHORITY PLANNING

A	05.01.2024	Bike racks added
B	09.08.24	Sign 8 specs updated AF White lining & 2 no. cig bins omitted. Banner frame & bollard added RJ5
C	13.12.24	Sign 9 omitted from plan AF
D	02.07.25	Updated to developers drawing MMLD
E	24.11.25	Rev to developers drawing & road markings added MMLD
F	13.05.26	Revised signs 3 & 4 MMLD

rev	date	description

HONE EDWARDS ASSOCIATES

Design Studio
Millars Three
Southmill Road
Bishop's Stortford
Herts. CM23 3DH
email: firstname.lastname@honeedwards.co.uk

Tel: 01279 758545
Fax: 01279 757730

KFC

NEW STORE 260

store address
WATEROOVILLE
ELETTRA AVE.
WATEROOVILLE
PO7 7XS

drawing title
PROPOSED SITE PLAN

drawn by	checked	date
MMLD	JE	OCT 2023
store no.	scale	
0000	1:100 & 1:500 @ A1	

drawing no.	revision
0000/2023/G121	
HEA drawing no.	revision
3509/G121	F