
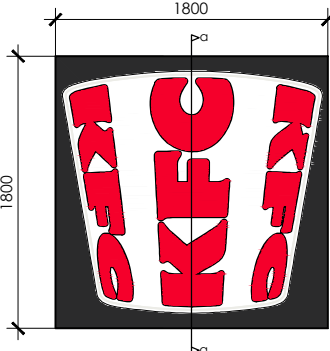
 
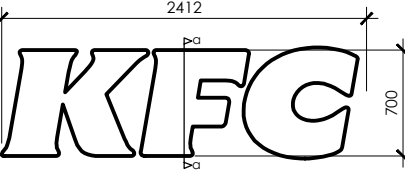
 
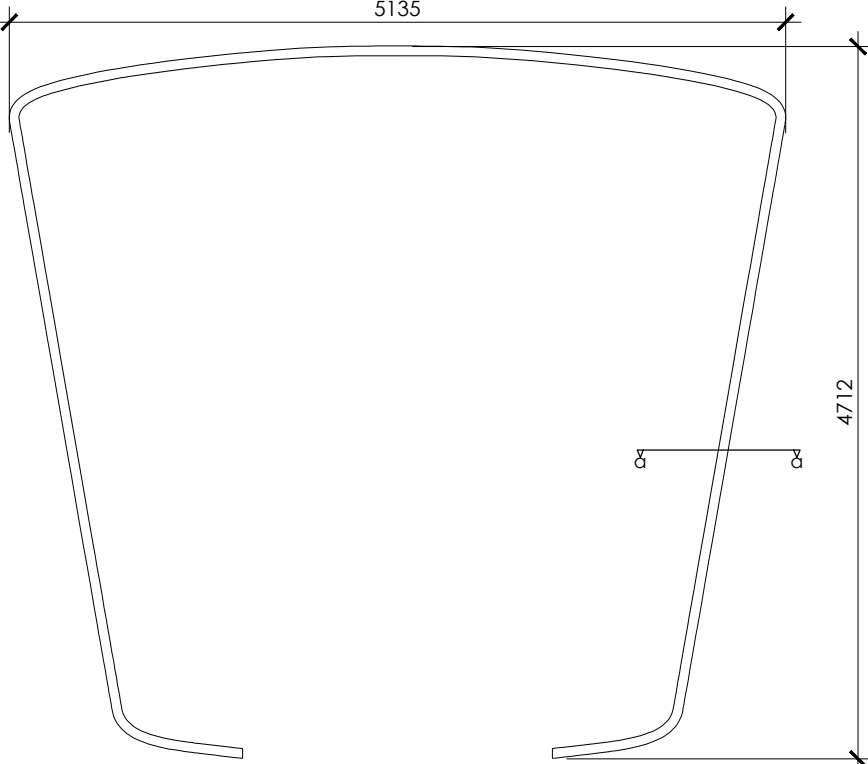
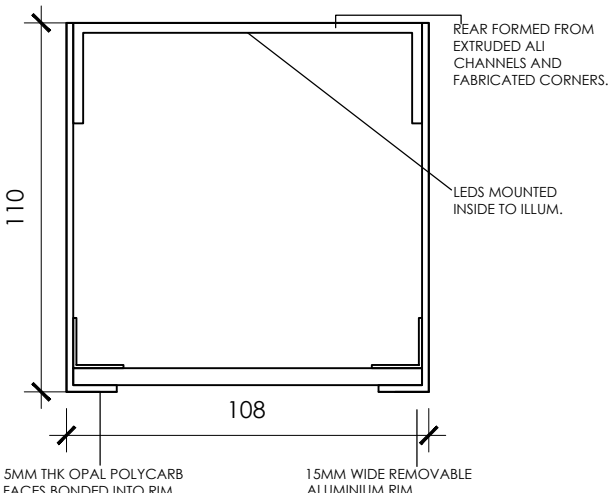
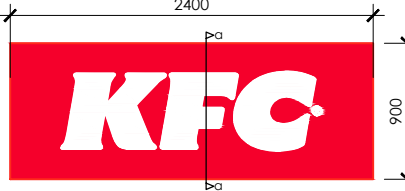
 


ILLUMINATED SIGNS - 1:50 @ A2				
sign elevation	front elevation	side elevation	section a-a	description
COLONEL BUCKET SIGN ELEVATION A				1 NO. ES11a 3X KFC BUCKET SQUARE LIGHTBOX. ALUMINIUM FABRICATED BOX. POWDER COATED RAL 9005 (SEMI GLOSS), WITH 5MM OPAL 050 PERSPEX DECORATED RED 3M3630-53 / BLACK 3630-22 TRANSLUCENT VINYL AND LED INTERNAL ILLUMINATION BY SLOAN LED PRISM. LED INTERNAL ILLUMINATION (MAX 250 CD/M2). DIMENSIONS: 1800MM(H) x 1800MM(W) x 205MM(D).
WHITE KFC LETTERS ELEVATION A				1 NO. ES07b 700MM HIGH KFC WHITE ALUMINIUM LETTERS, POWDER COATED RAL 9005 (SEMI GLOSS), WITH 5MM OPAL 050 PERSPEX FACE AND LED INTERNAL ILLUMINATION BY SLOAN LED PRISM. LED INTERNAL ILLUMINATION (MAX 250 CD/M2). DIMENSIONS: 700MM(H) x 2412MM(W) x 150MM(D).
NEON BUCKET PORTAL ELEVATION A				1 NO. ES20.1a LARGE NEON BUCKET PORTAL. TO BE INSTALLED EXTERNALLY AROUND ENTRANCE AREA, AND FIXED BACK SECURELY TO SHELL. (MAX 250 CD/M2). DIMENSIONS: 4712mm(H) x 5135mm(W) x 110mm(D).
WHITE KFC LETTERS ELEVATION B, C & D				3 NO. ES10a KFC LIGHTBOX - WHITE (WITH RED BACKGROUND) INTERNALLY ILLUMINATED LIGHTBOX, OUTER FACES DI-BOND RAL 3020, FRET CUT LETTERS CUT THROUGH DI-BOND TO OPAL 050 PERSPEX FACE AND LED INTERNAL ILLUMINATION BY SLOAN LED PRISM LED internal illumination (MAX 250 CD/M2). DIMENSIONS: 900mm(H) x 2400mm(W) x 205mm(D).

SCALE 1:50 only 0 1 2 3 4 5 10

ALL DIMENSIONS TO BE CHECKED ON SITE.
DO NOT SCALE FROM THIS DRAWING EXCEPT FOR THE PURPOSES OF LOCAL AUTHORITY PLANNING

rev	date	description
A	13.05.26	Updated signs to the latest KFC design MMLD

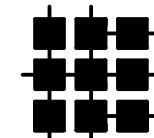

HONE
EDWARDS
ASSOCIATES

Design Studio
Millars Three
Southmill Road
Bishop's Stortford
Herts. CM23 3DH
email: firstname.lastname@honeedwards.co.uk

Tel: 01279 758545
Fax: 01279 757730



NEW STORE 260

store address
WATERLOOVILLE
ELETTRA AVE.
WATERLOOVILLE
PO7 7XS

drawing title
PROPOSED ILLUMINATED
SIGNAGE DETAILS

drawn by	checked	date
MMLD	JE	MARCH 2025
store no.	scale	
0000	1:50 @ A2	

drawing no.	revision
0000/2023/G210	
HEA drawing no.	revision
3509/G210	A