

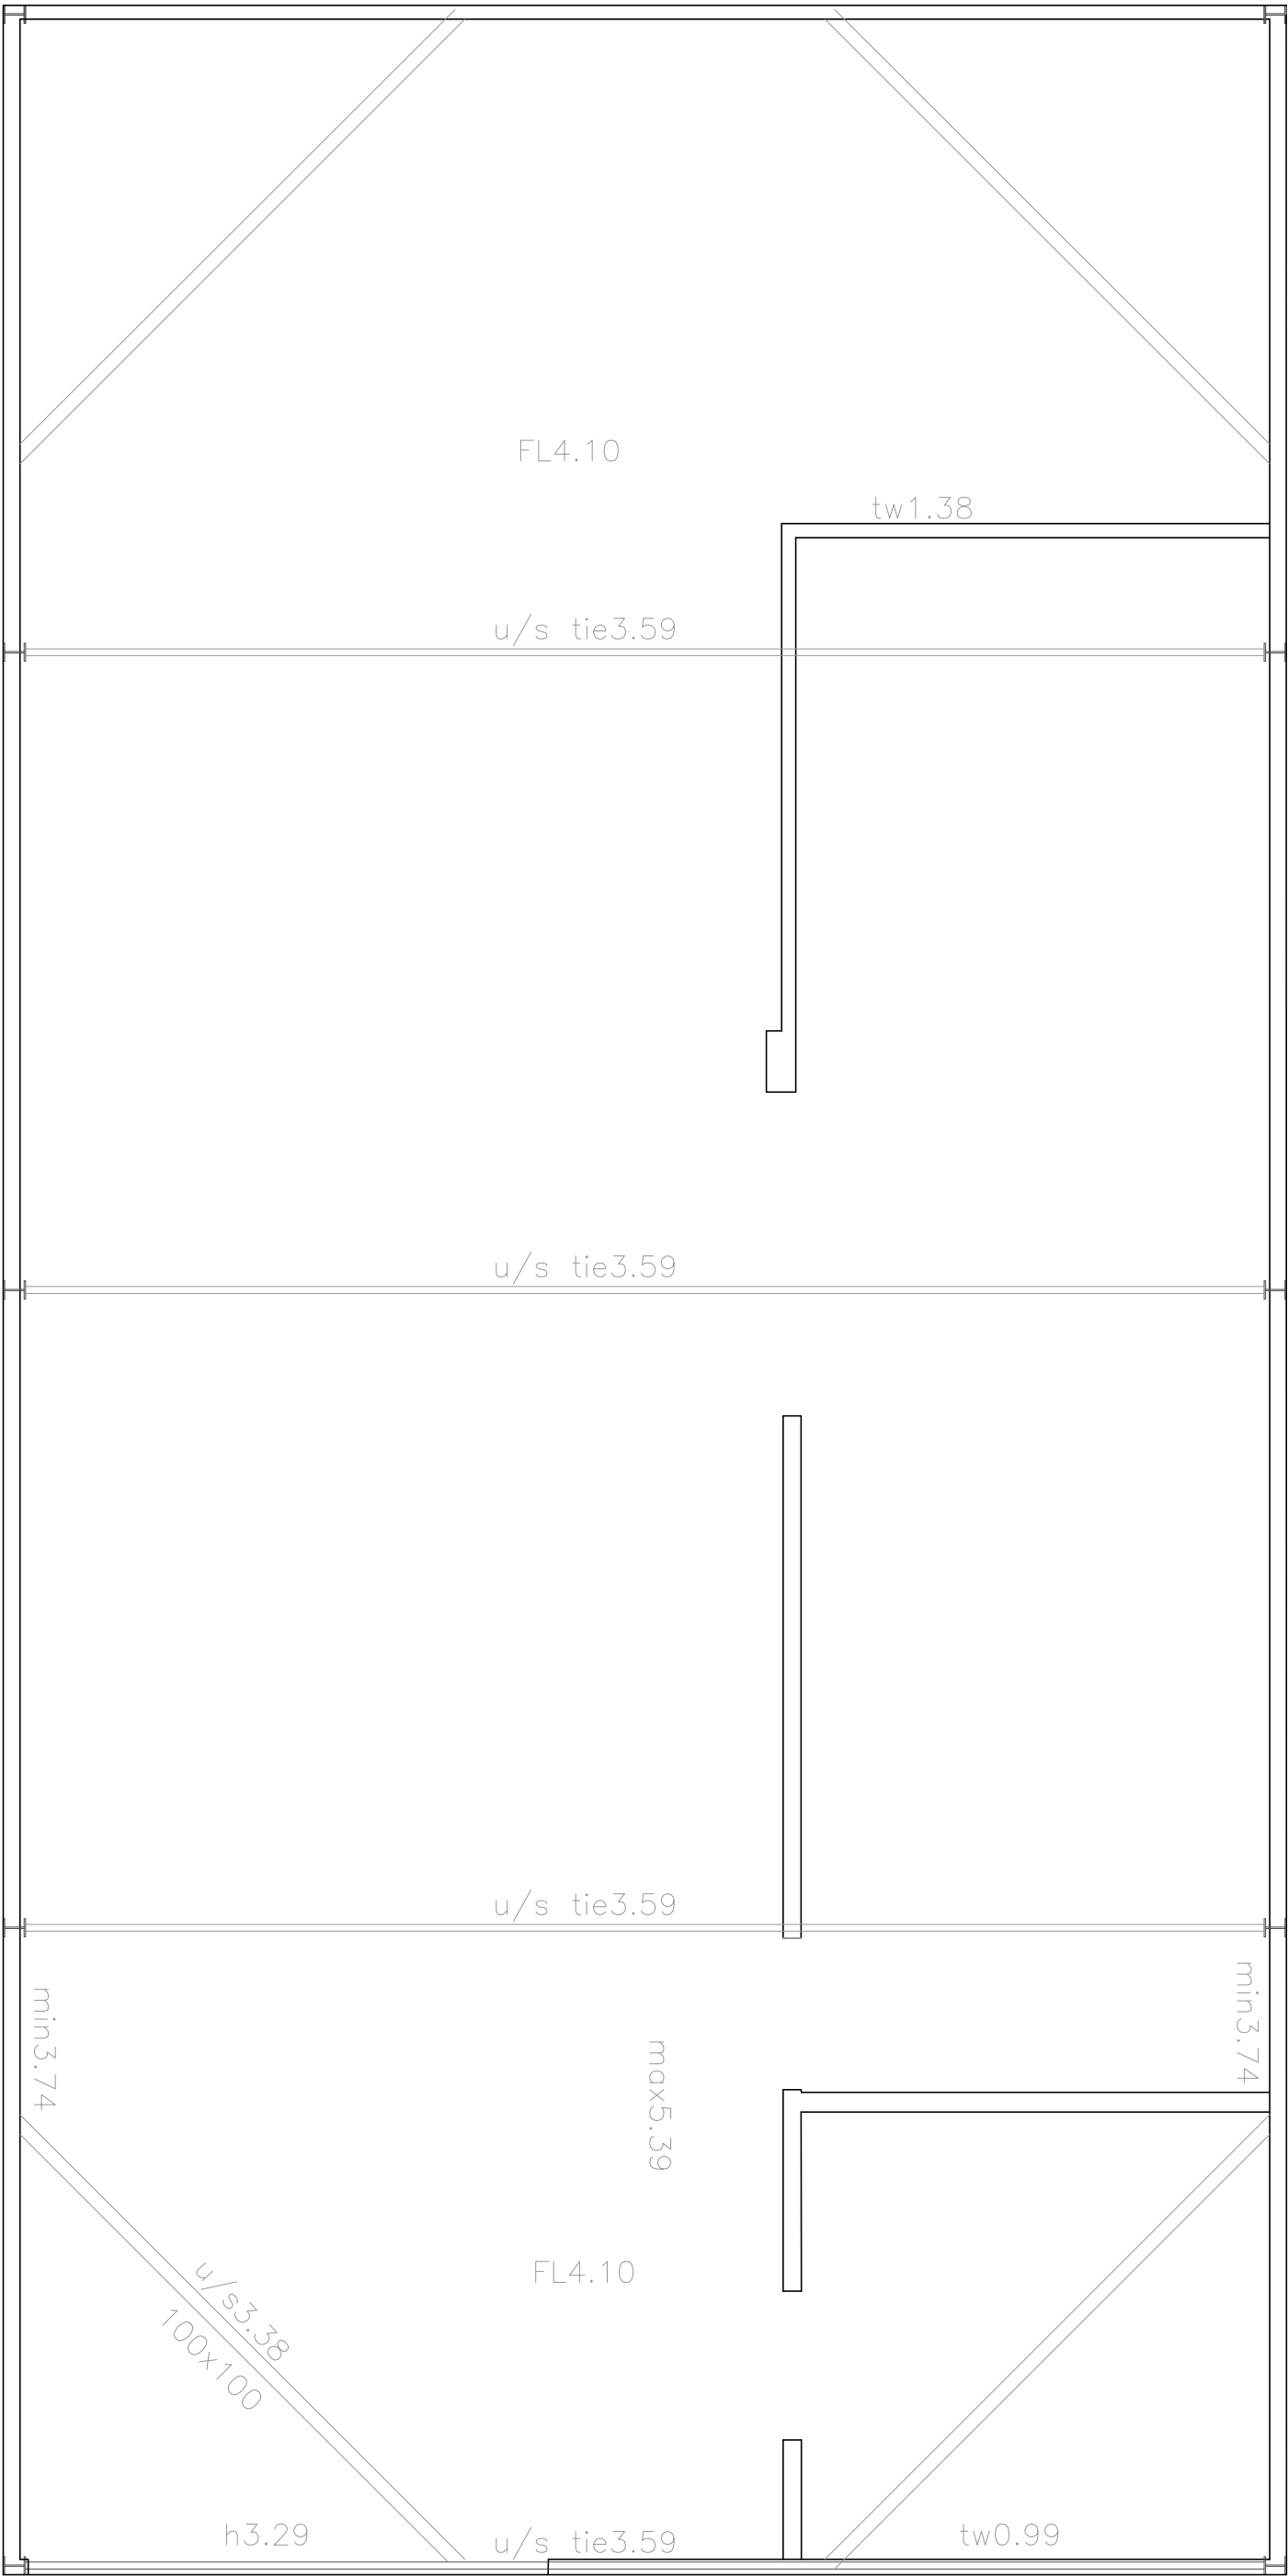


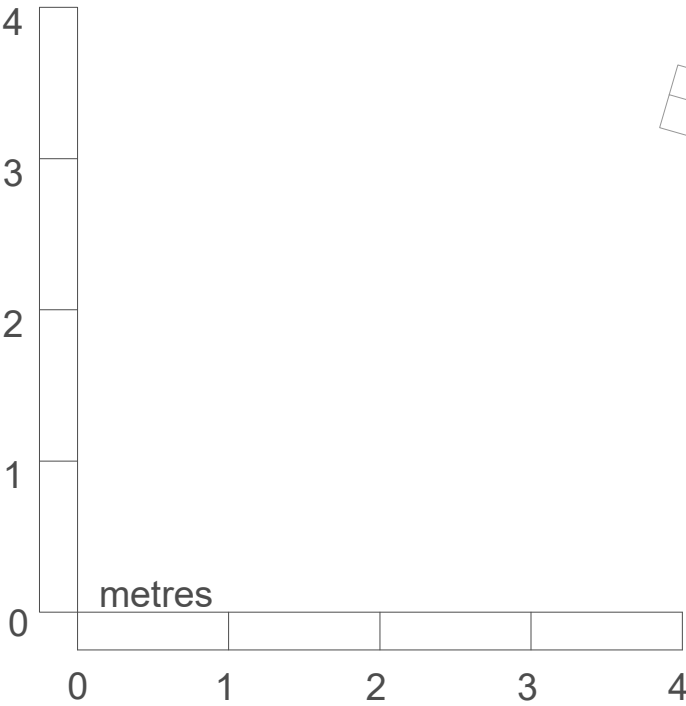

BUILDING C

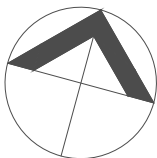

For Planning Purposes only

AR DESIGN STUDIO LTD CALPE HOUSE LITTLE MINSTER ST WINCHESTER SO23 9HB				
AR				
T. 01962 864545 E. INFO@ARDESIGNSTUDIO.CO.UK WWW.ARDESIGNSTUDIO.CO.UK				
Copyright: All rights reserved. This drawing and design must not be reproduced without permission. Dimensions are in millimetres unless specified. Only written dimensions to be worked from. Do not scale from this drawing.				
Job title Gutner Lane				
Drawing title Existing Ground Floor Plan				
Status Planning				
Drawn by PS	Checked by --	Date Apr 2025	Scale at A3 -	Scale at A2 1:50
Job No. 1003	Dwg No. P005		Revision -	