




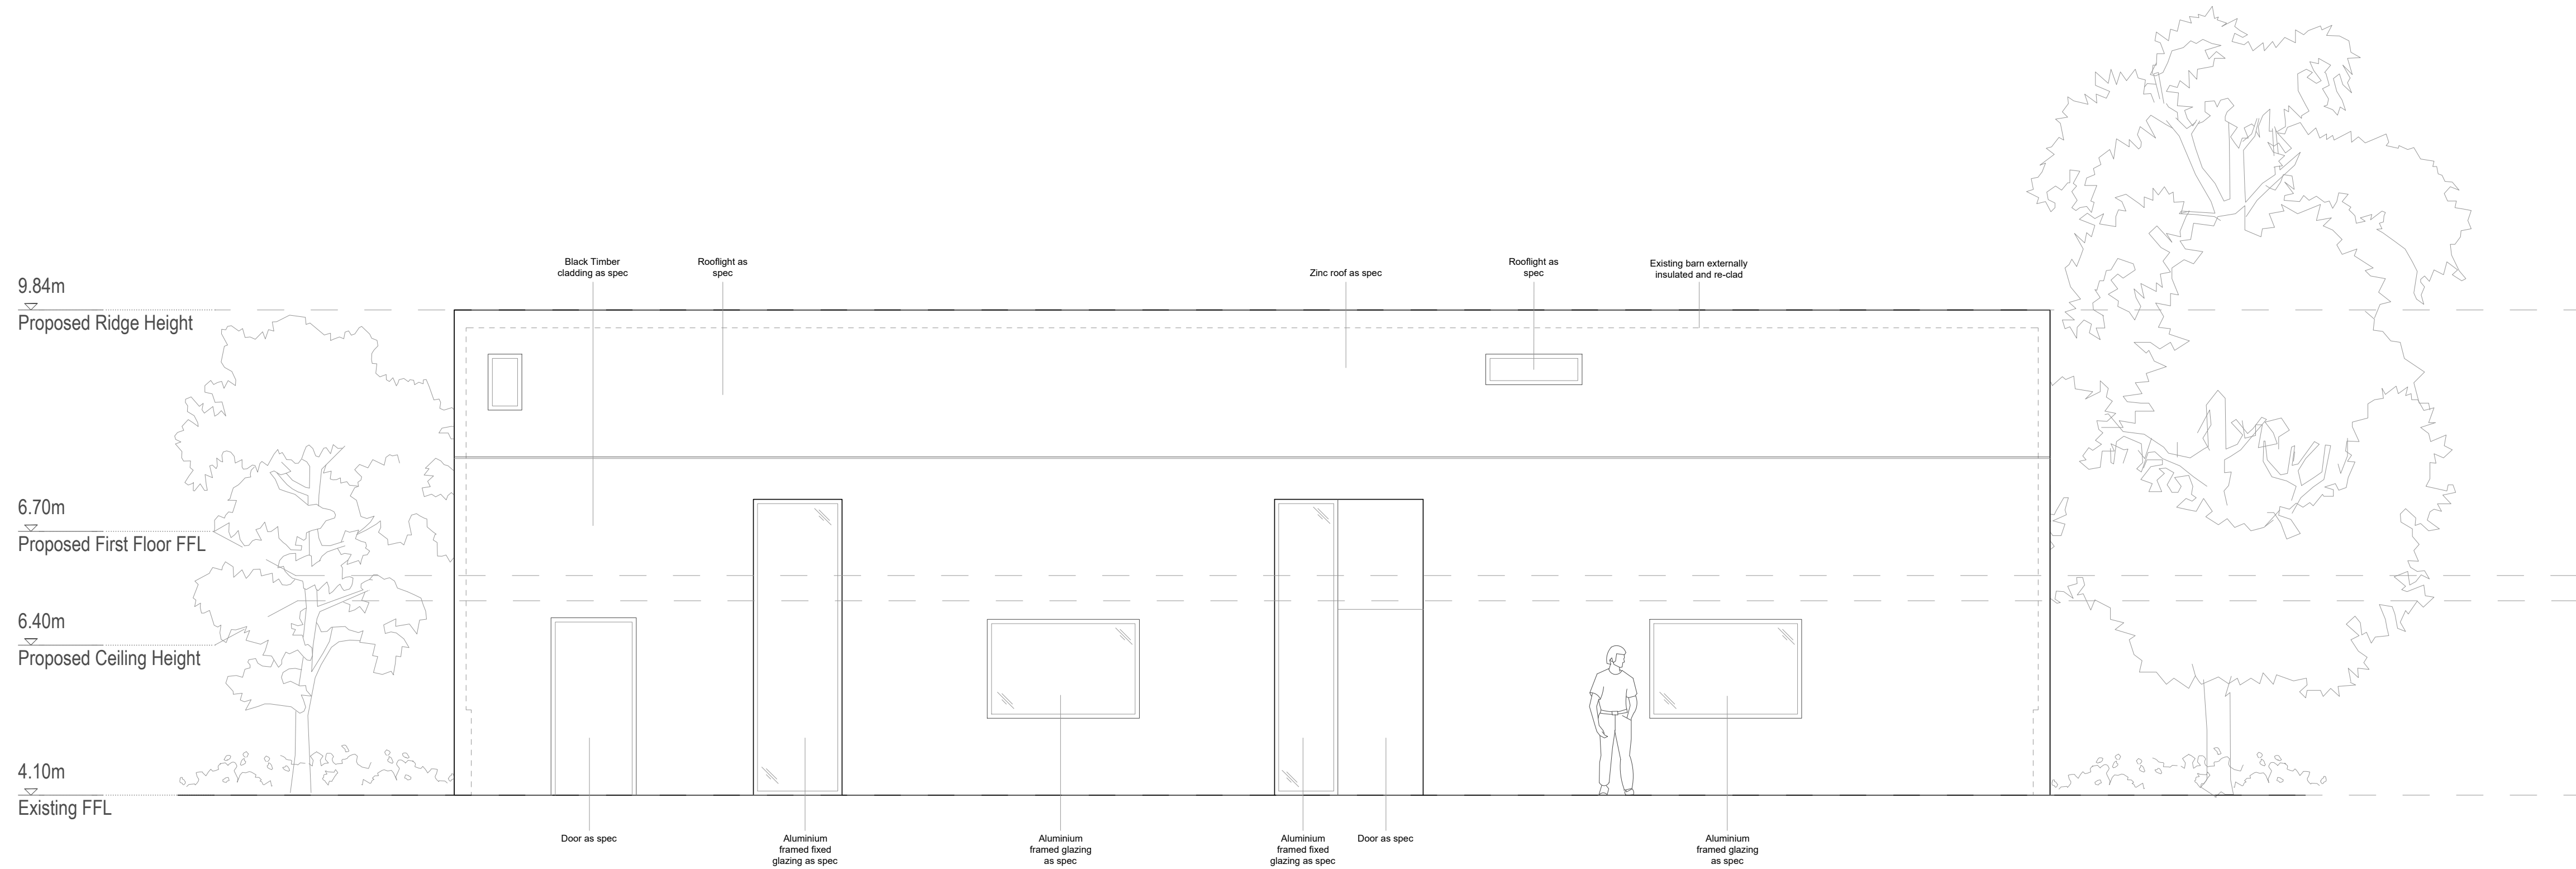

2.00m DATUM
EAST ELEVATION

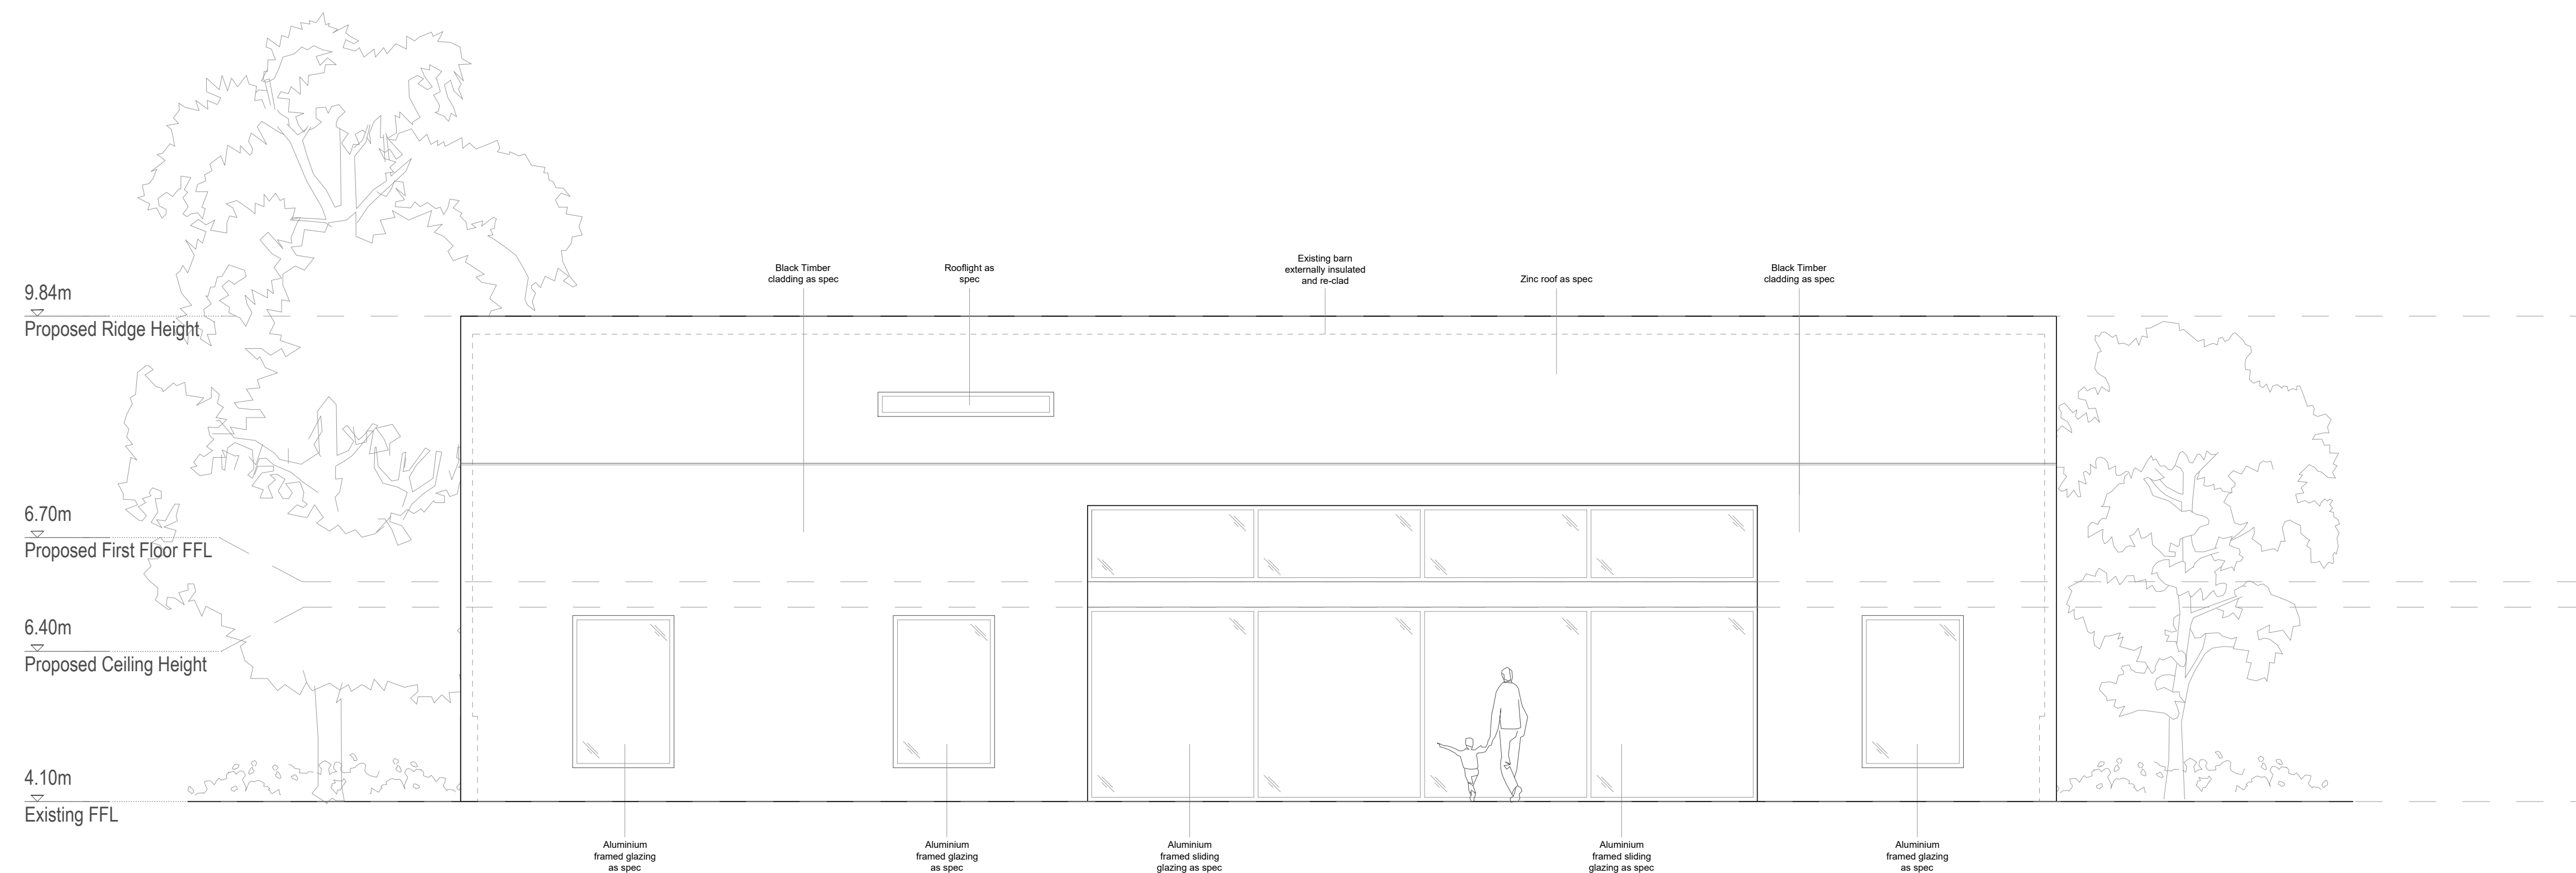

2.00m DATUM
WEST ELEVATION

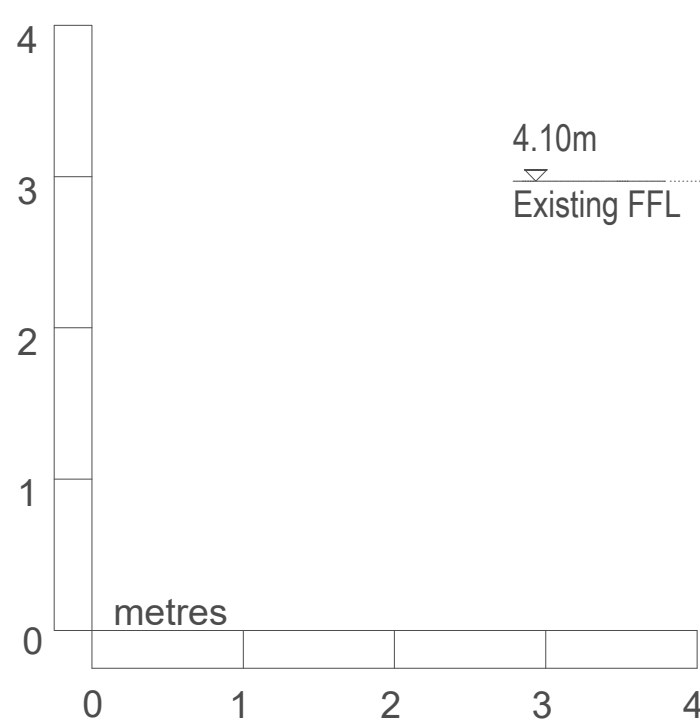

For Planning Purposes only

AR DESIGN STUDIO LTD
CALPE HOUSE
LITTLE MINSTER ST
WINCHESTER
SO23 9HB

AR

T. 01962 864545
E. INFO@ARDESIGNSTUDIO.CO.UK
WWW.ARDESIGNSTUDIO.CO.UK

Copyright: All rights reserved. This drawing and design must not be reproduced without permission. Dimensions are in millimetres unless specified. Only written dimensions to be worked from. Do not scale from this drawing.

Job title
Gutner Lane

Drawing title
Proposed East and West Elevations

Status
PLANNING

Drawn by CW	Checked by TF	Date Oct 2025	Scale at A1 1:50	Scale at A0
Job No. 1003	Draw No. P111	Revision -		