
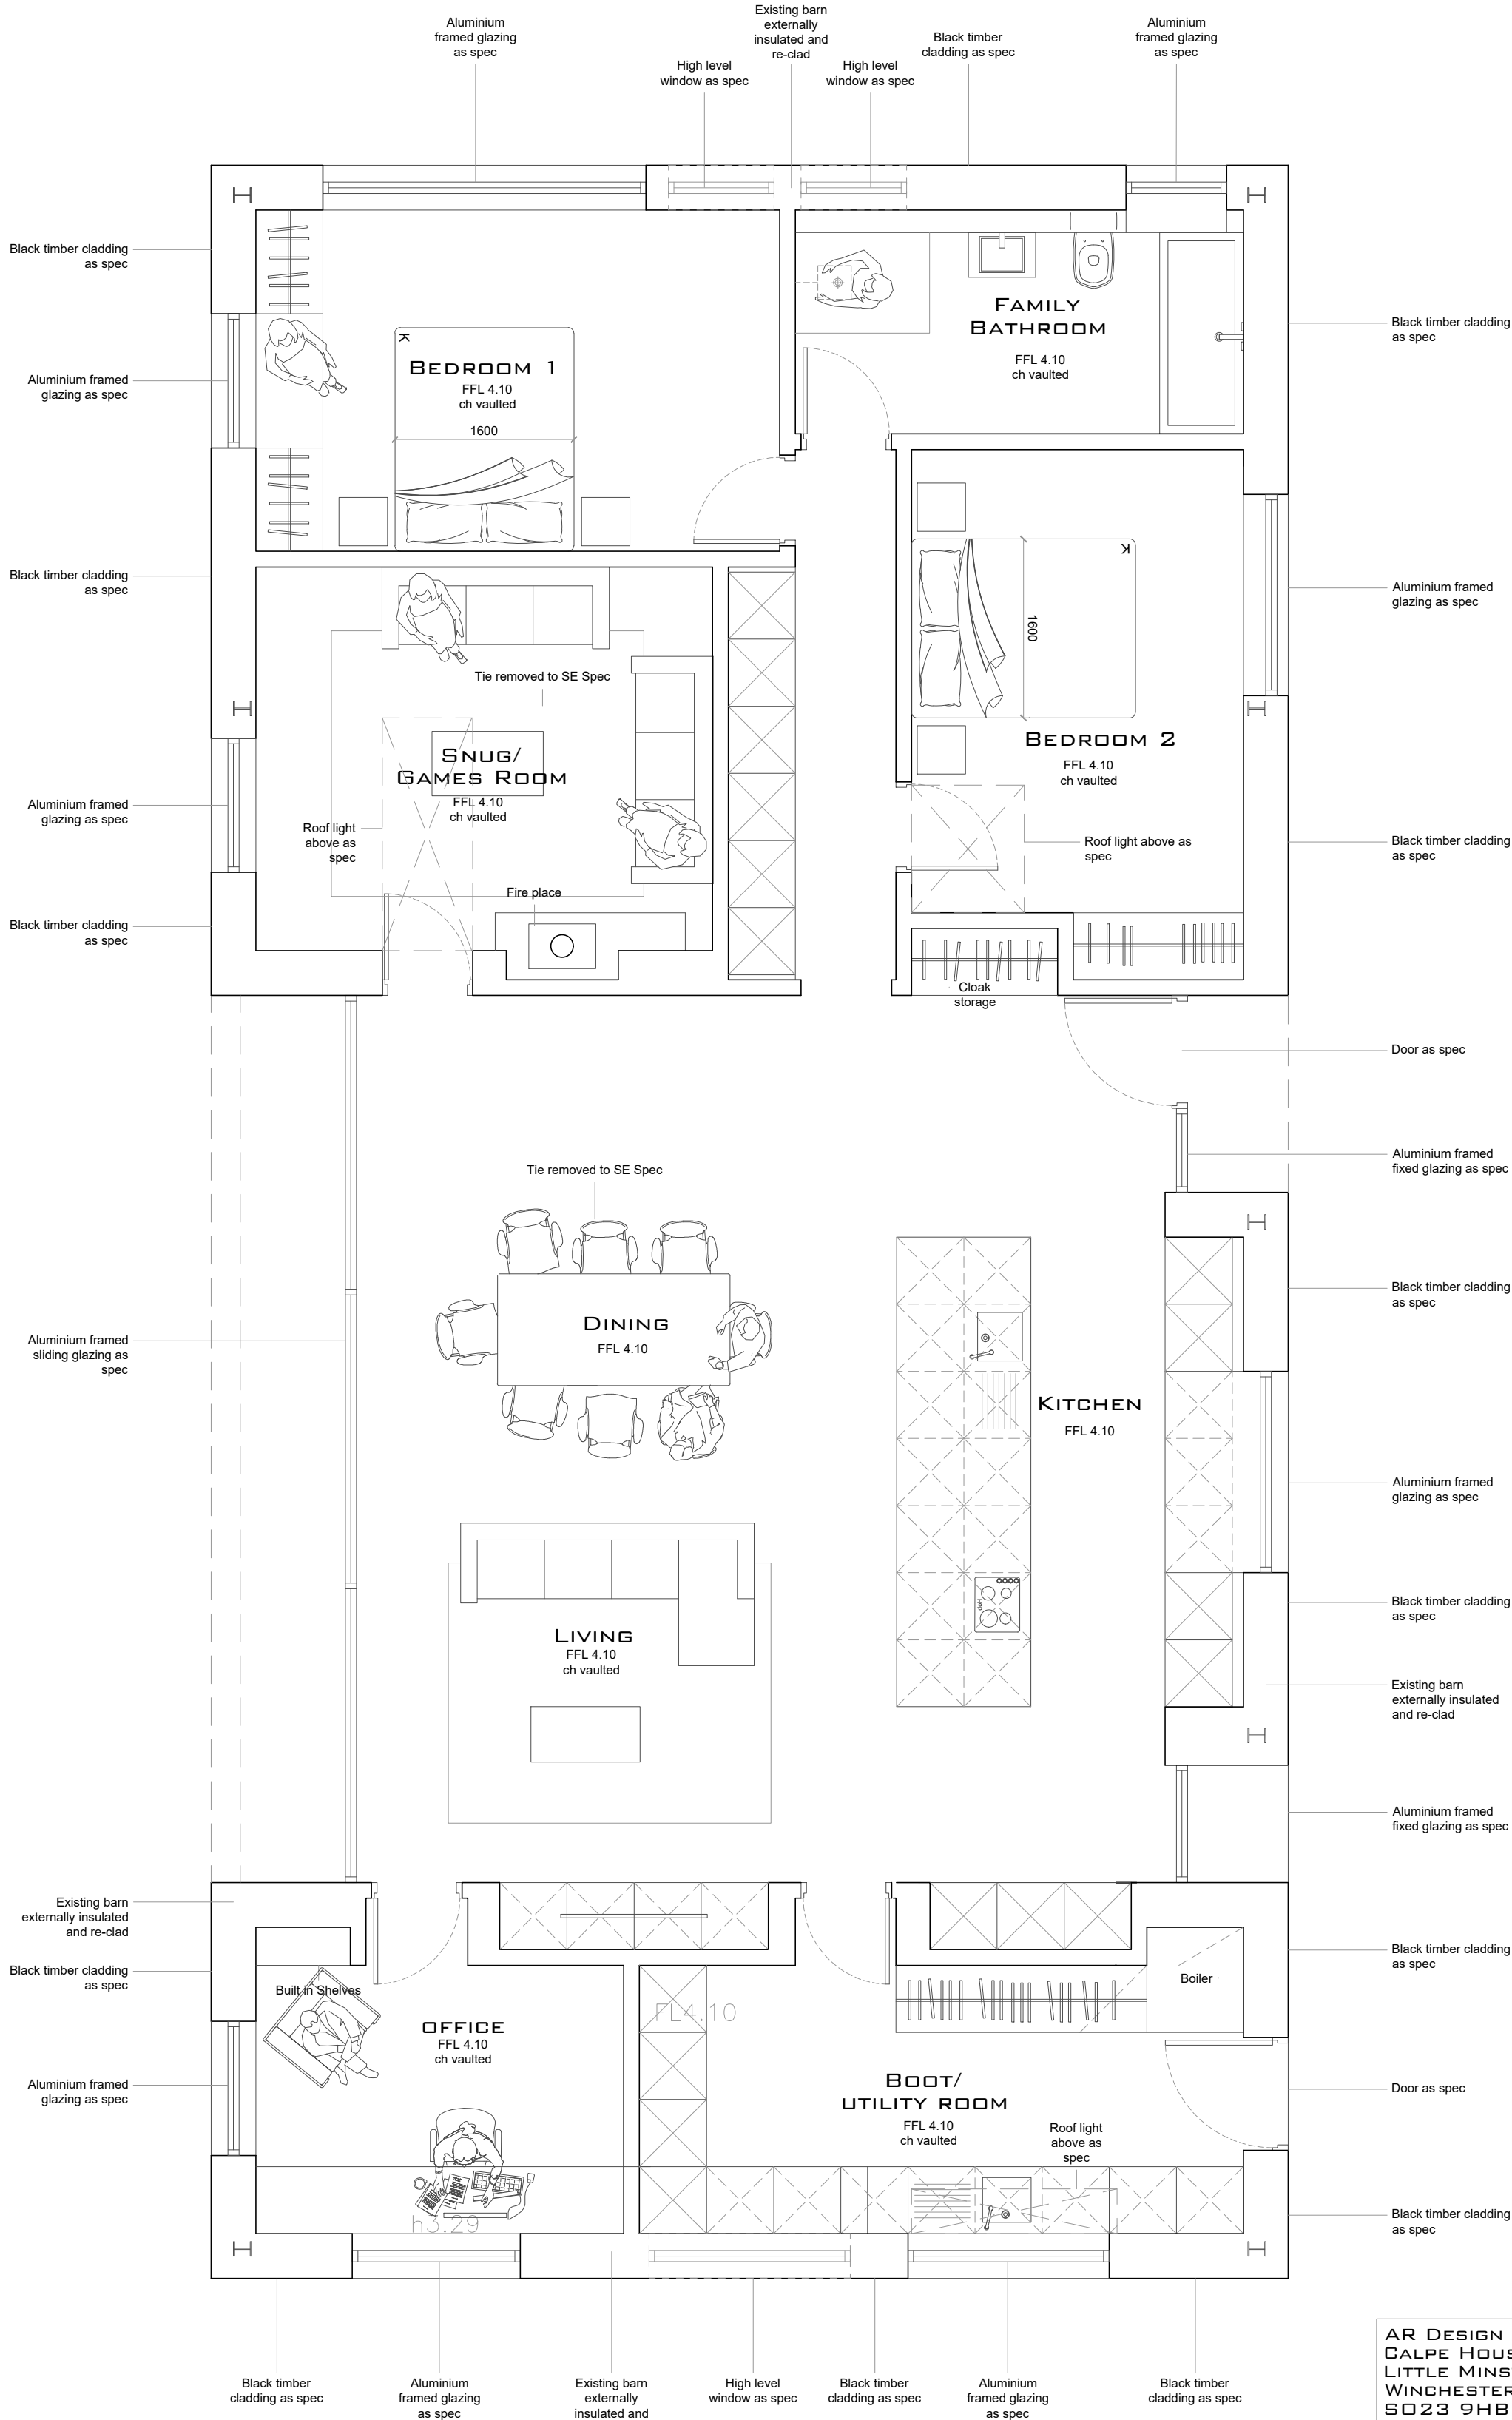


NEW WALLS

DEMOLITION

STRUCTURE ABOVE

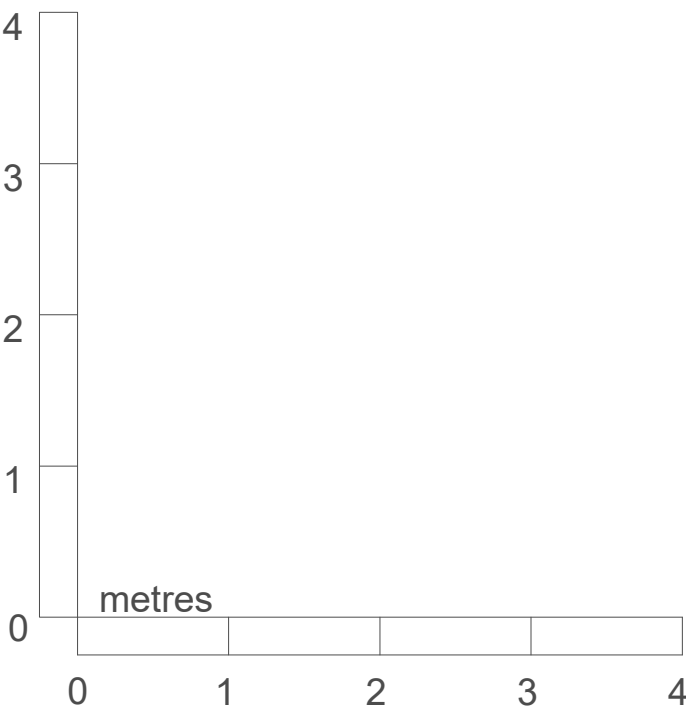

For Planning Purposes only

AR DESIGN STUDIO LTD
CALPE HOUSE
LITTLE MINSTER ST
WINCHESTER
SO23 9HB

T. 01962 864545
E. INFO@ARDESIGNSTUDIO.CO.UK
WWW.ARDESIGNSTUDIO.CO.UK

Copyright: All rights reserved. This drawing and design must not be reproduced without permission. Dimensions are in millimetres unless specified. Only written dimensions to be worked from. Do not scale from this drawing.				
Job title Gutner Lane				
Drawing title Proposed Ground Floor plan				
Status Planning				
Drawn by OB	Checked by TF	Date May 2026	Scale at A3 -	Scale at A2 1:50
Job No. 1003	Dwg No. P105		Revision -	