
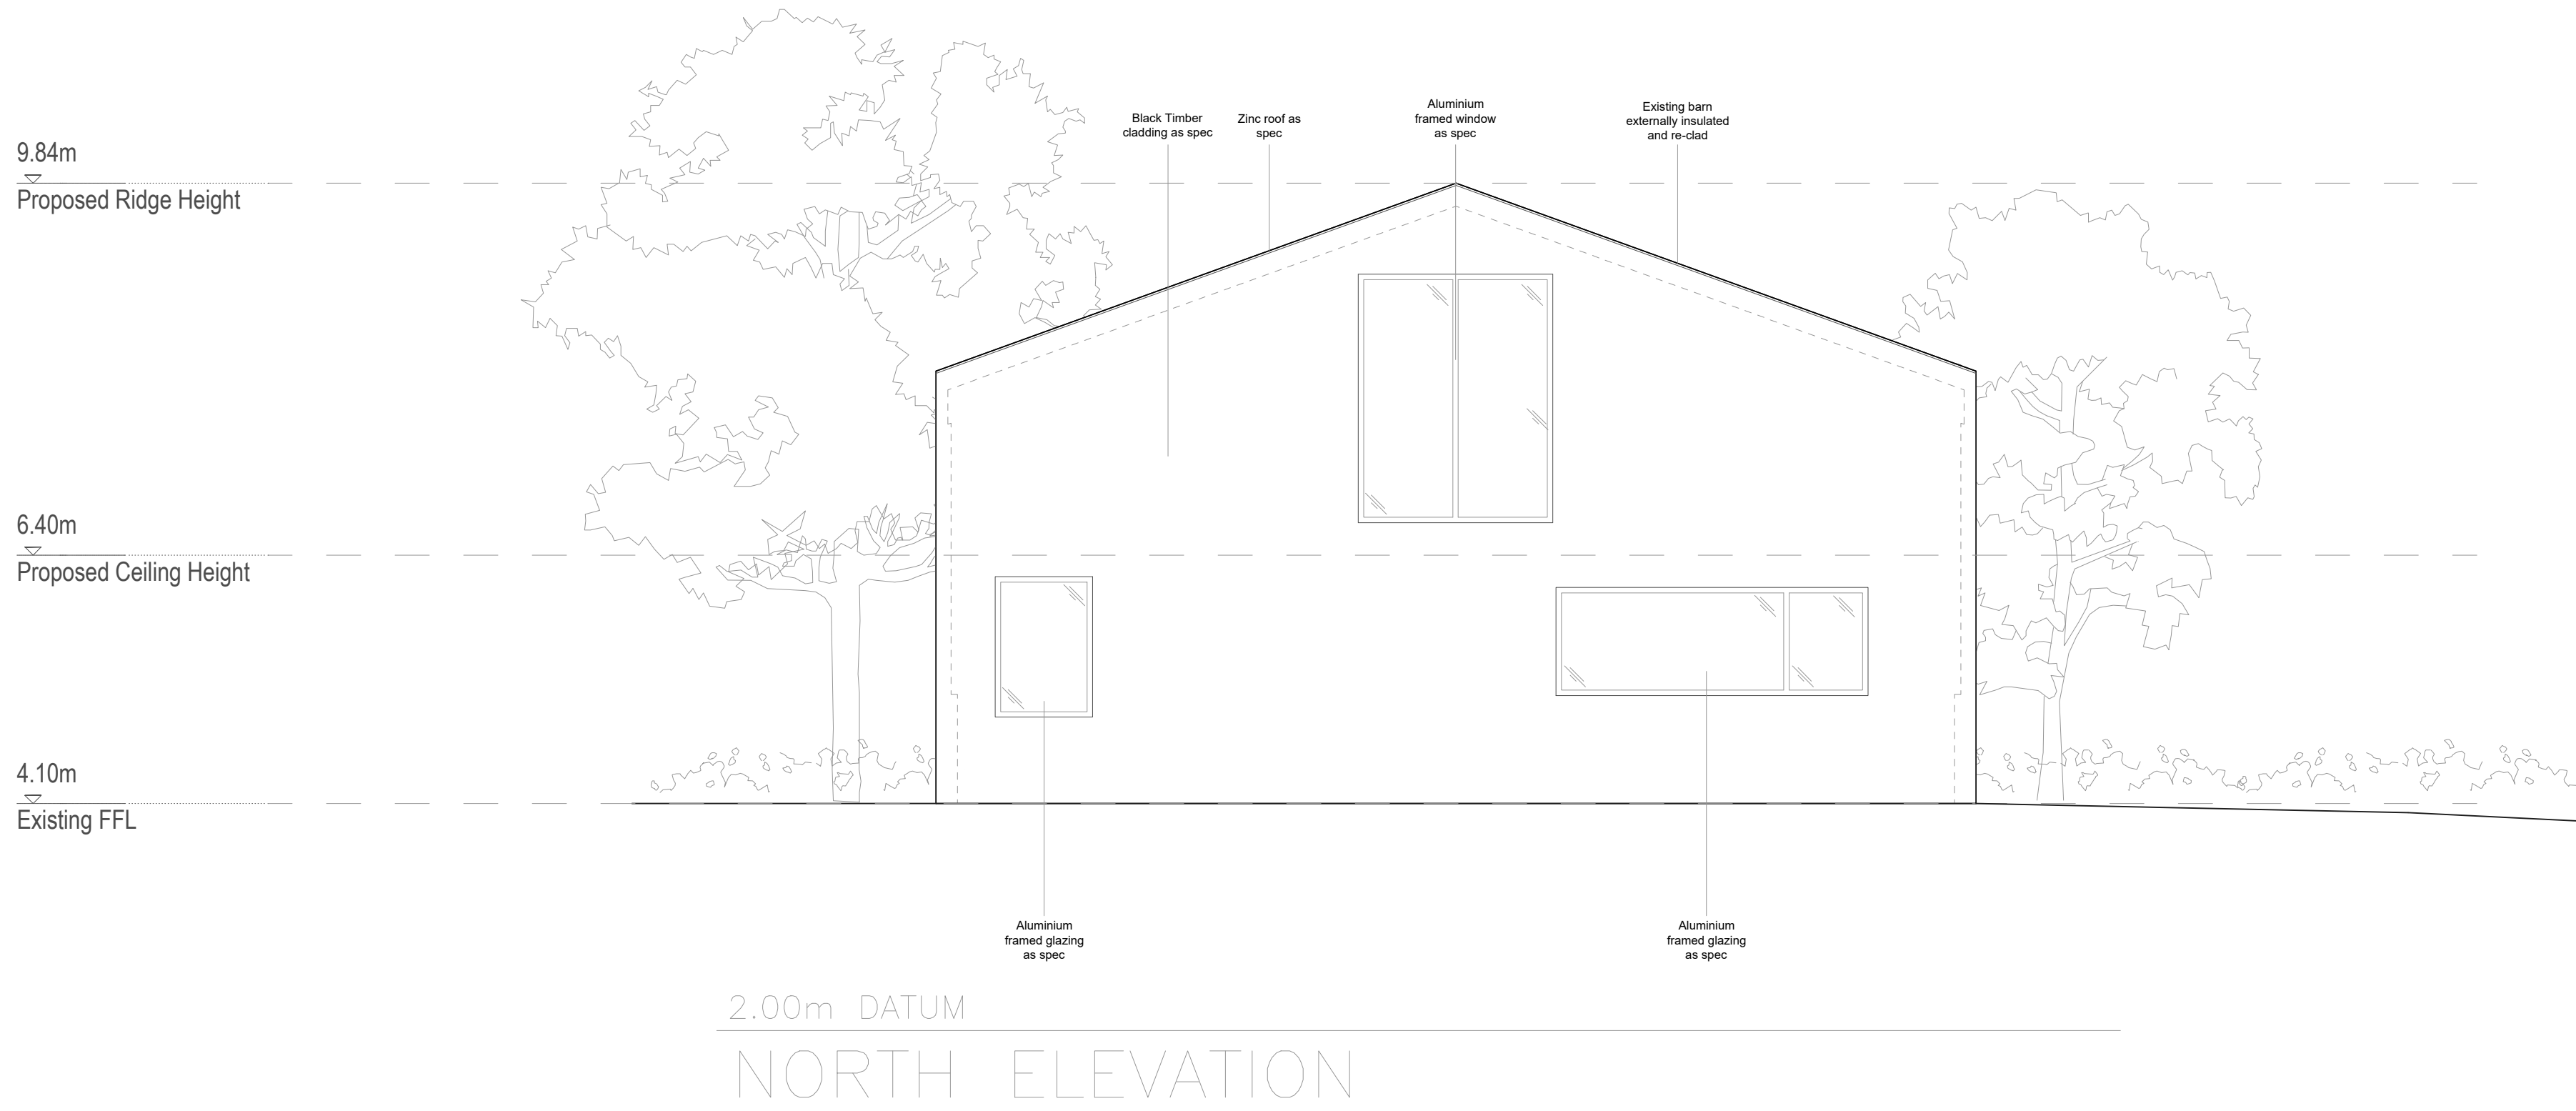
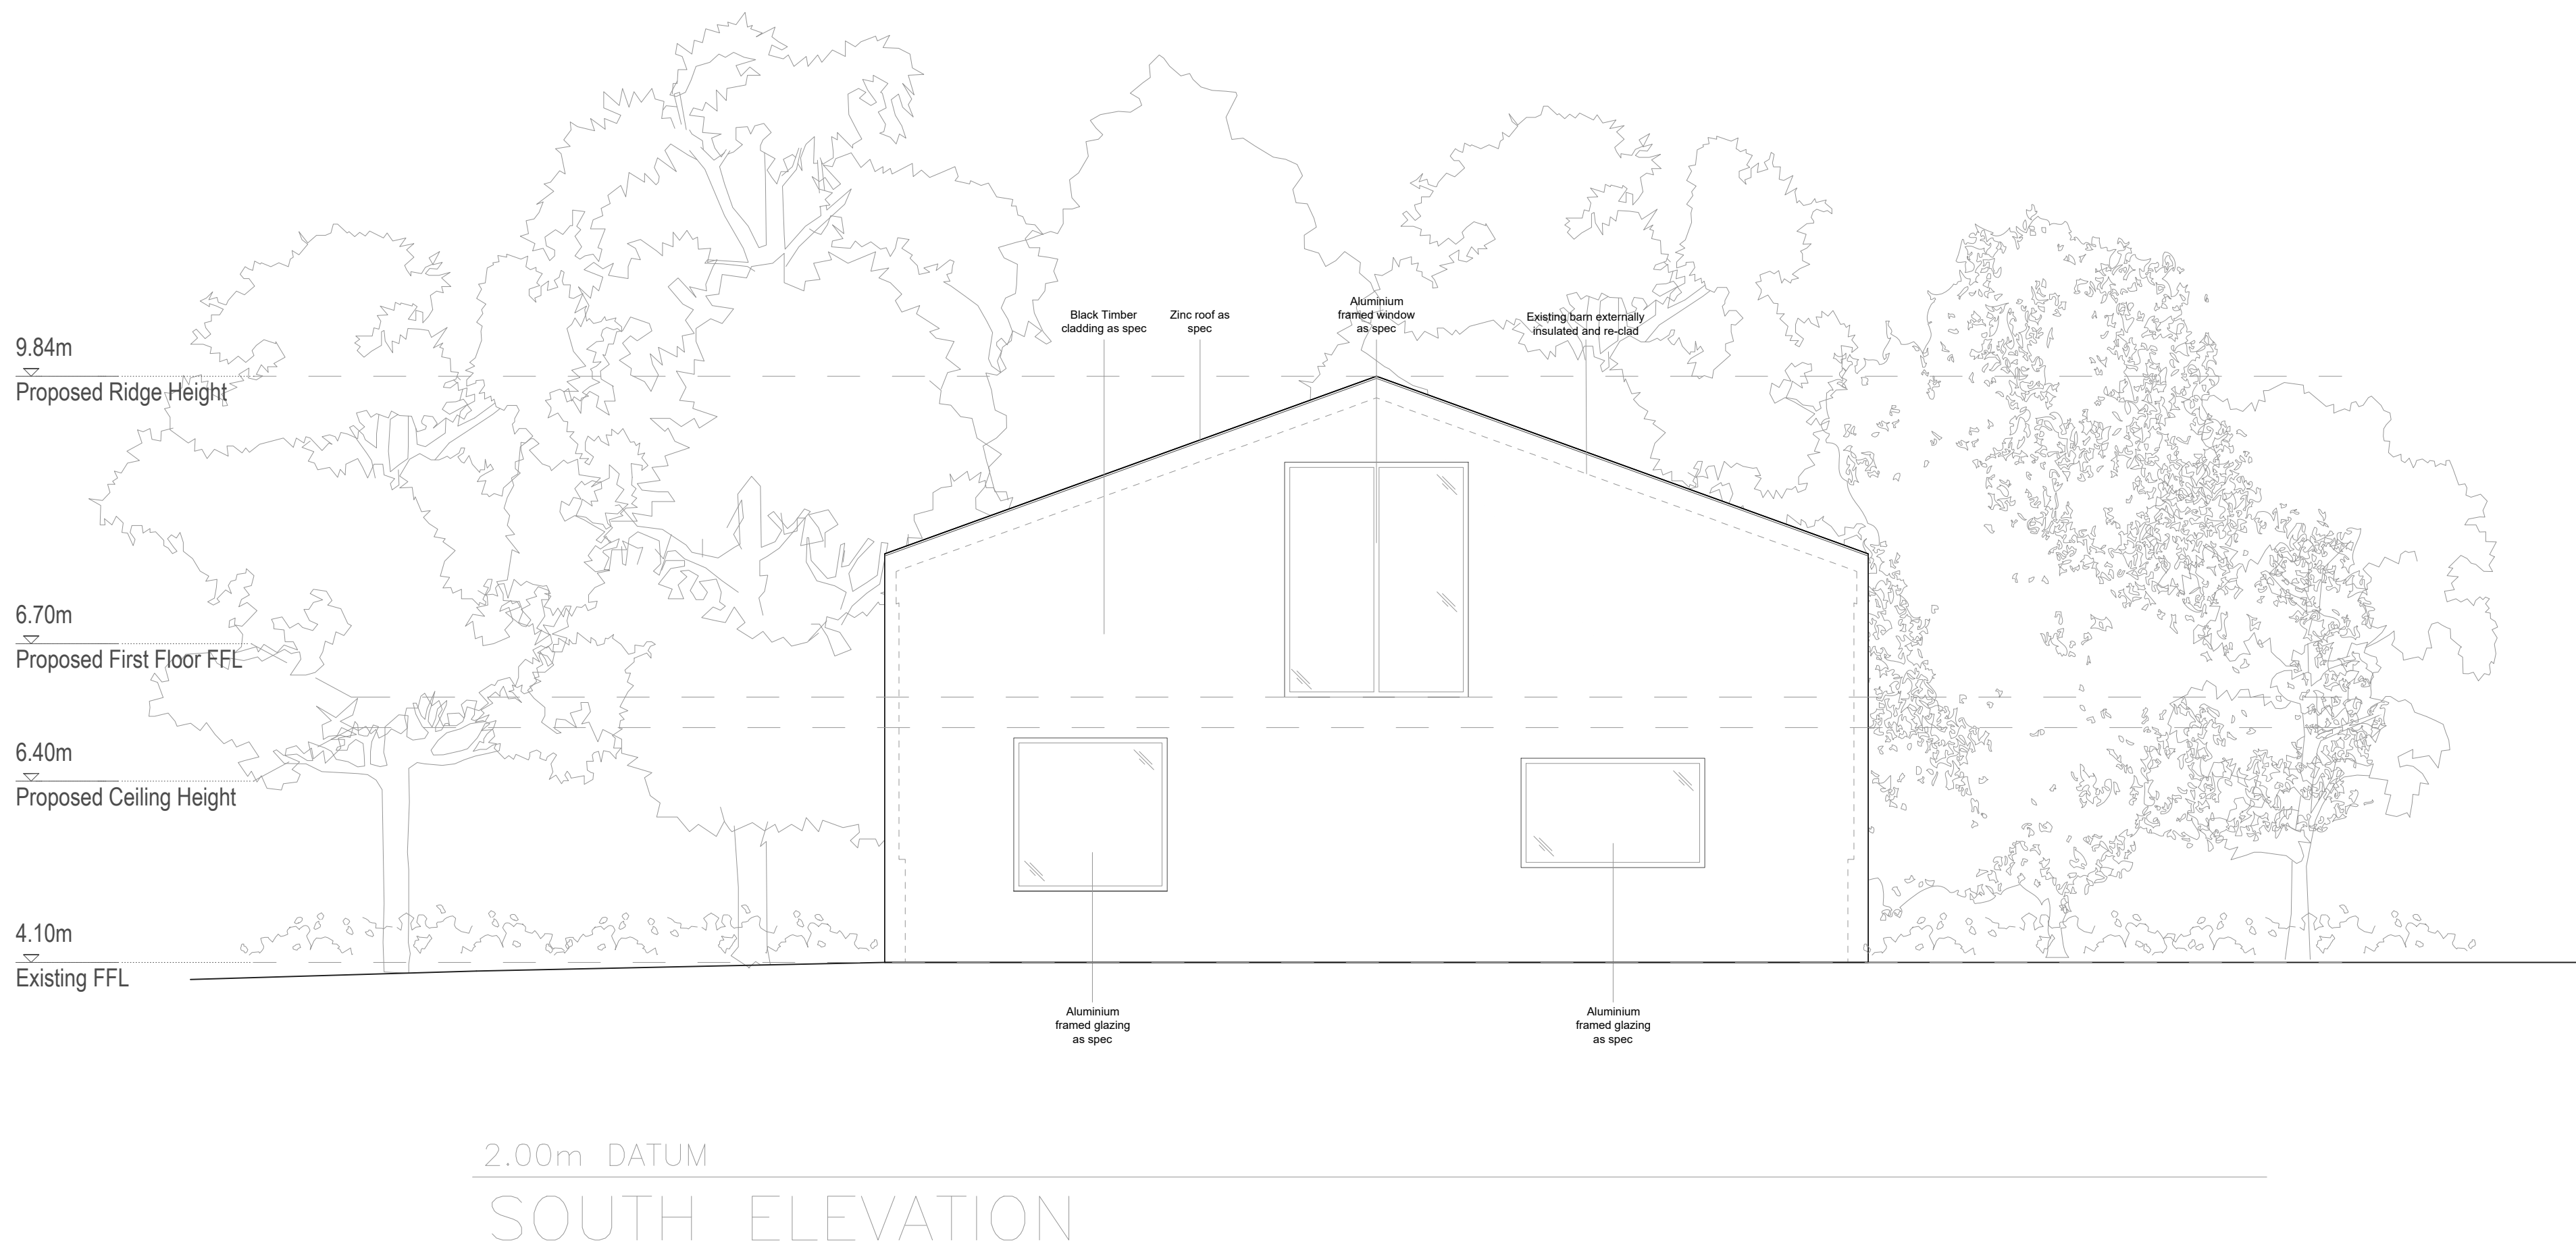


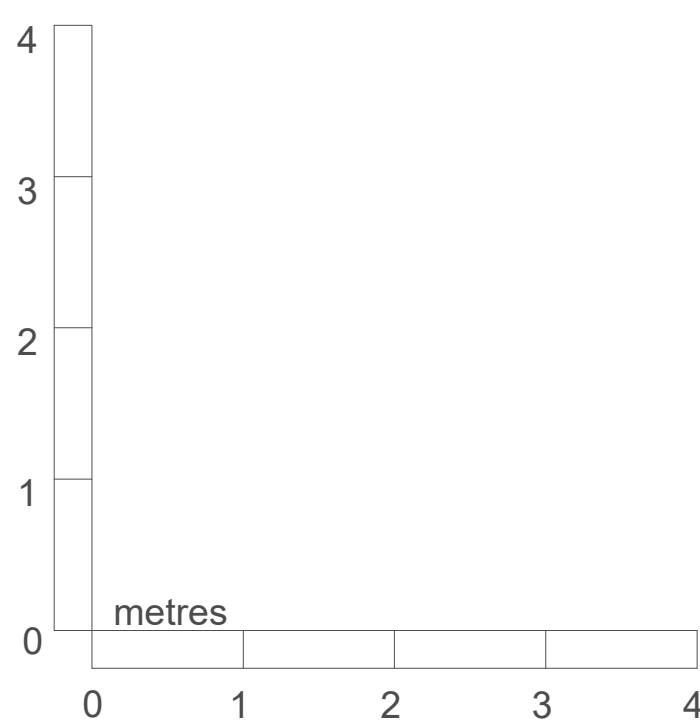

For Planning Purposes only

AR DESIGN STUDIO LTD
CALPE HOUSE
LITTLE MINSTER ST
WINCHESTER
SO23 9HB

AR

T. 01962 864545
E. INFO@ARDESIGNSTUDIO.CO.UK
WWW.ARDESIGNSTUDIO.CO.UK

Copyright: All rights reserved. This drawing and design must not be reproduced without permission. Dimensions are in millimetres unless specified. Only written dimensions to be worked from. Do not scale from this drawing.

Job title
Cuthner Lane

Drawing title
Proposed North and South Elevations

Status
PLANNING

Drawn by
CW

Checked by
TF

Date
Oct 2025

Scale at A1
1:50

Scale at A0

Issue No.
1003

Draw No.
P110

Revision
-