


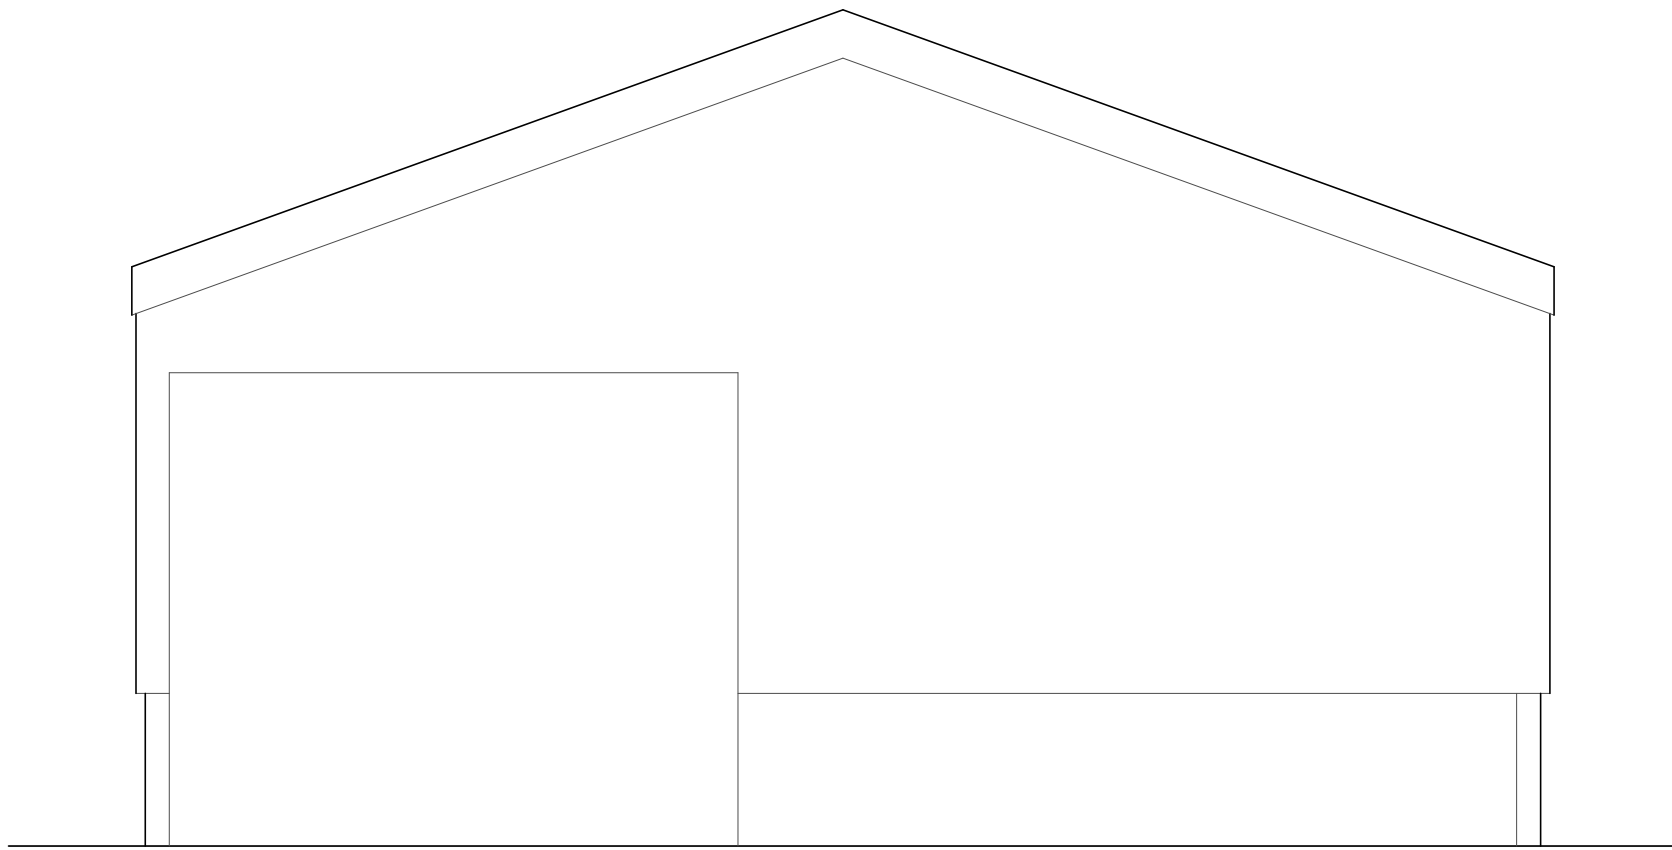


0.00m DATUM

NORTH ELEVATION



0.00m DATUM

SOUTH ELEVATION

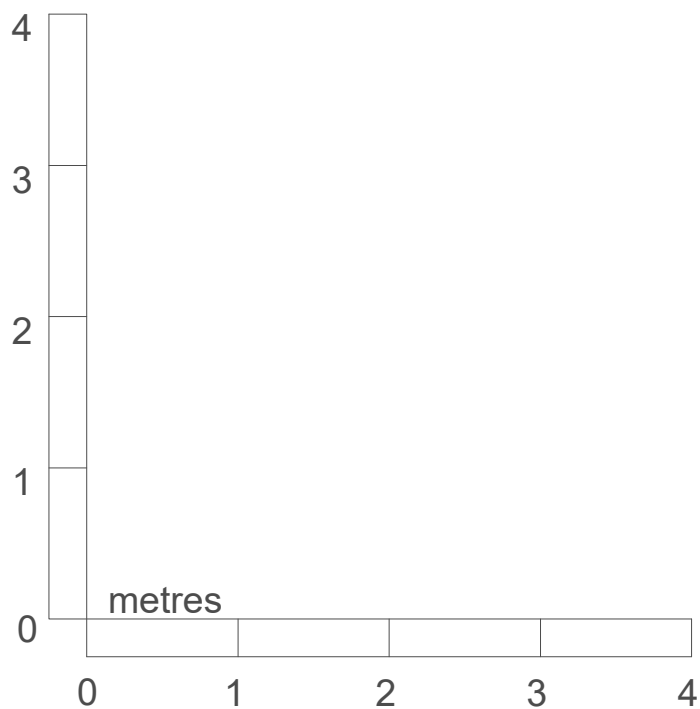

For Planning Purposes only

AR DESIGN STUDIO LTD CALPE HOUSE LITTLE MINSTER ST WINCHESTER SO23 9HB				
T. 01962 864545 E. INFO@ARDESIGNSTUDIO.CO.UK WWW.ARDESIGNSTUDIO.CO.UK				
Copyright: All rights reserved. This drawing and design must not be reproduced without permission. Dimensions are in millimetres unless specified. Only written dimensions to be worked from. Do not scale from this drawing.				
Job title Cutner Lane				
Drawing title Existing North and South Elevations				
Status PLANNING				
Drawn by PS	Checked by --	Date Apr 2025	Scale at A1 1:50	Scale at A0 -
Job No. 1003	Orig No. P010		Revision -	