

Side wall adjoining dwelling


To scale on A3 Sheet LandscapE

Site boundary fence
(up to 2000 mm high)

45° downward angle
from top of the new roof


45° downward angle
from top of the new roof

Extension: Proposed Cement render finish (can be rough cast)
Original dwelling wall finish: Render (rough cast)

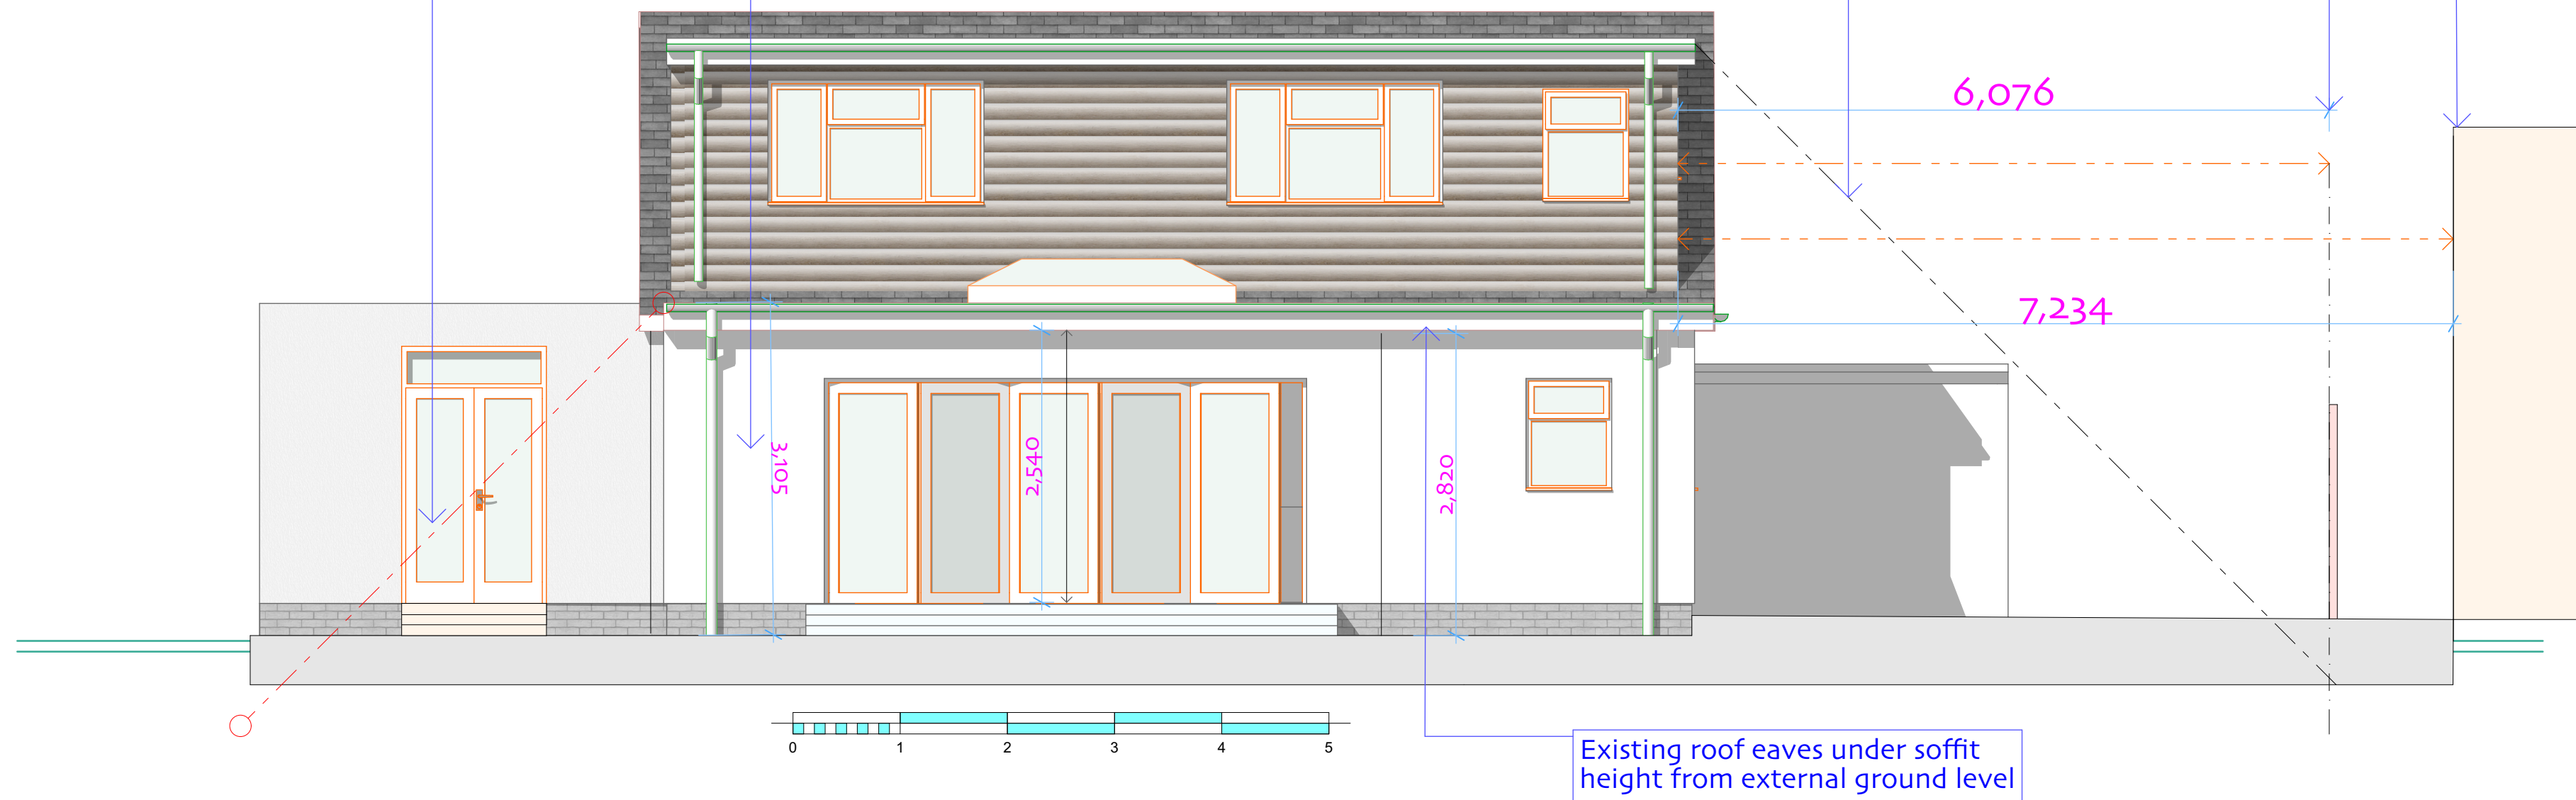

East Elevation Showing 45° in relation to the adjoining dwellings
1:50

Left

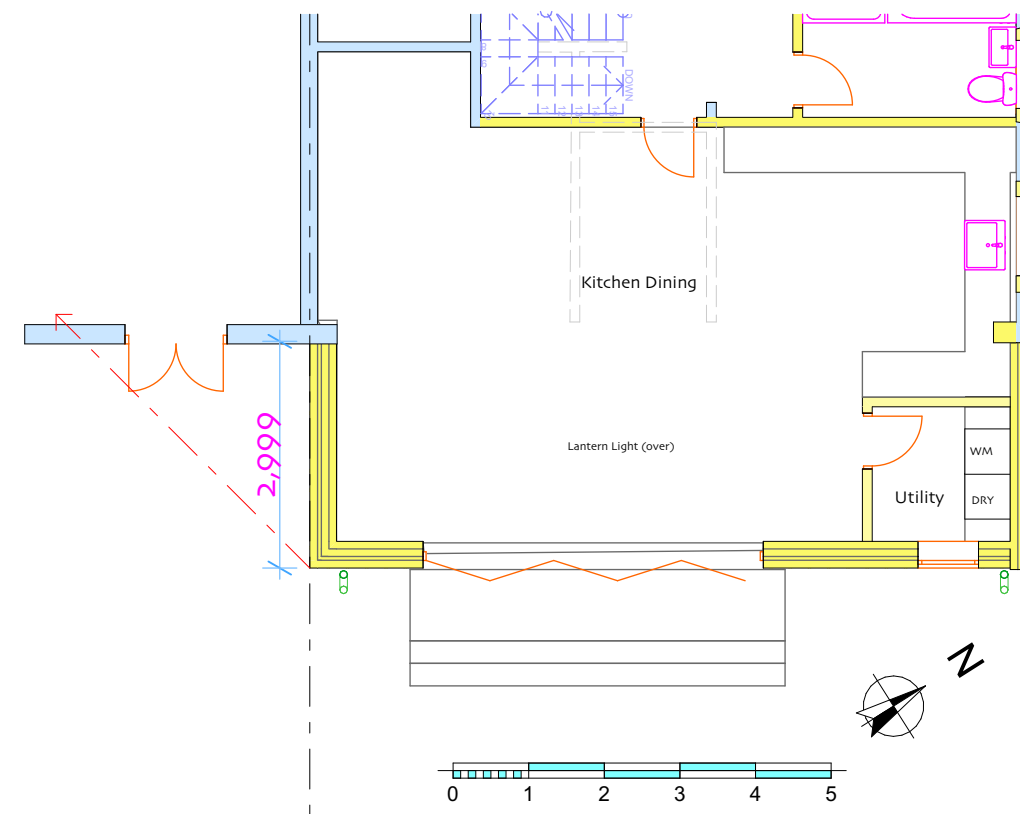

Extension splay Extension
1:100



22 PARK LANE
BEDHAMPTON
HAVANT
PO9 3HH

PROPOSED
Loft extension
with Alteration to
the Roof
Ground Floor
Rear Extension

Drg No 22 PL 03

May 2026

Mick Morris
AA Dipl RIBA Architect