



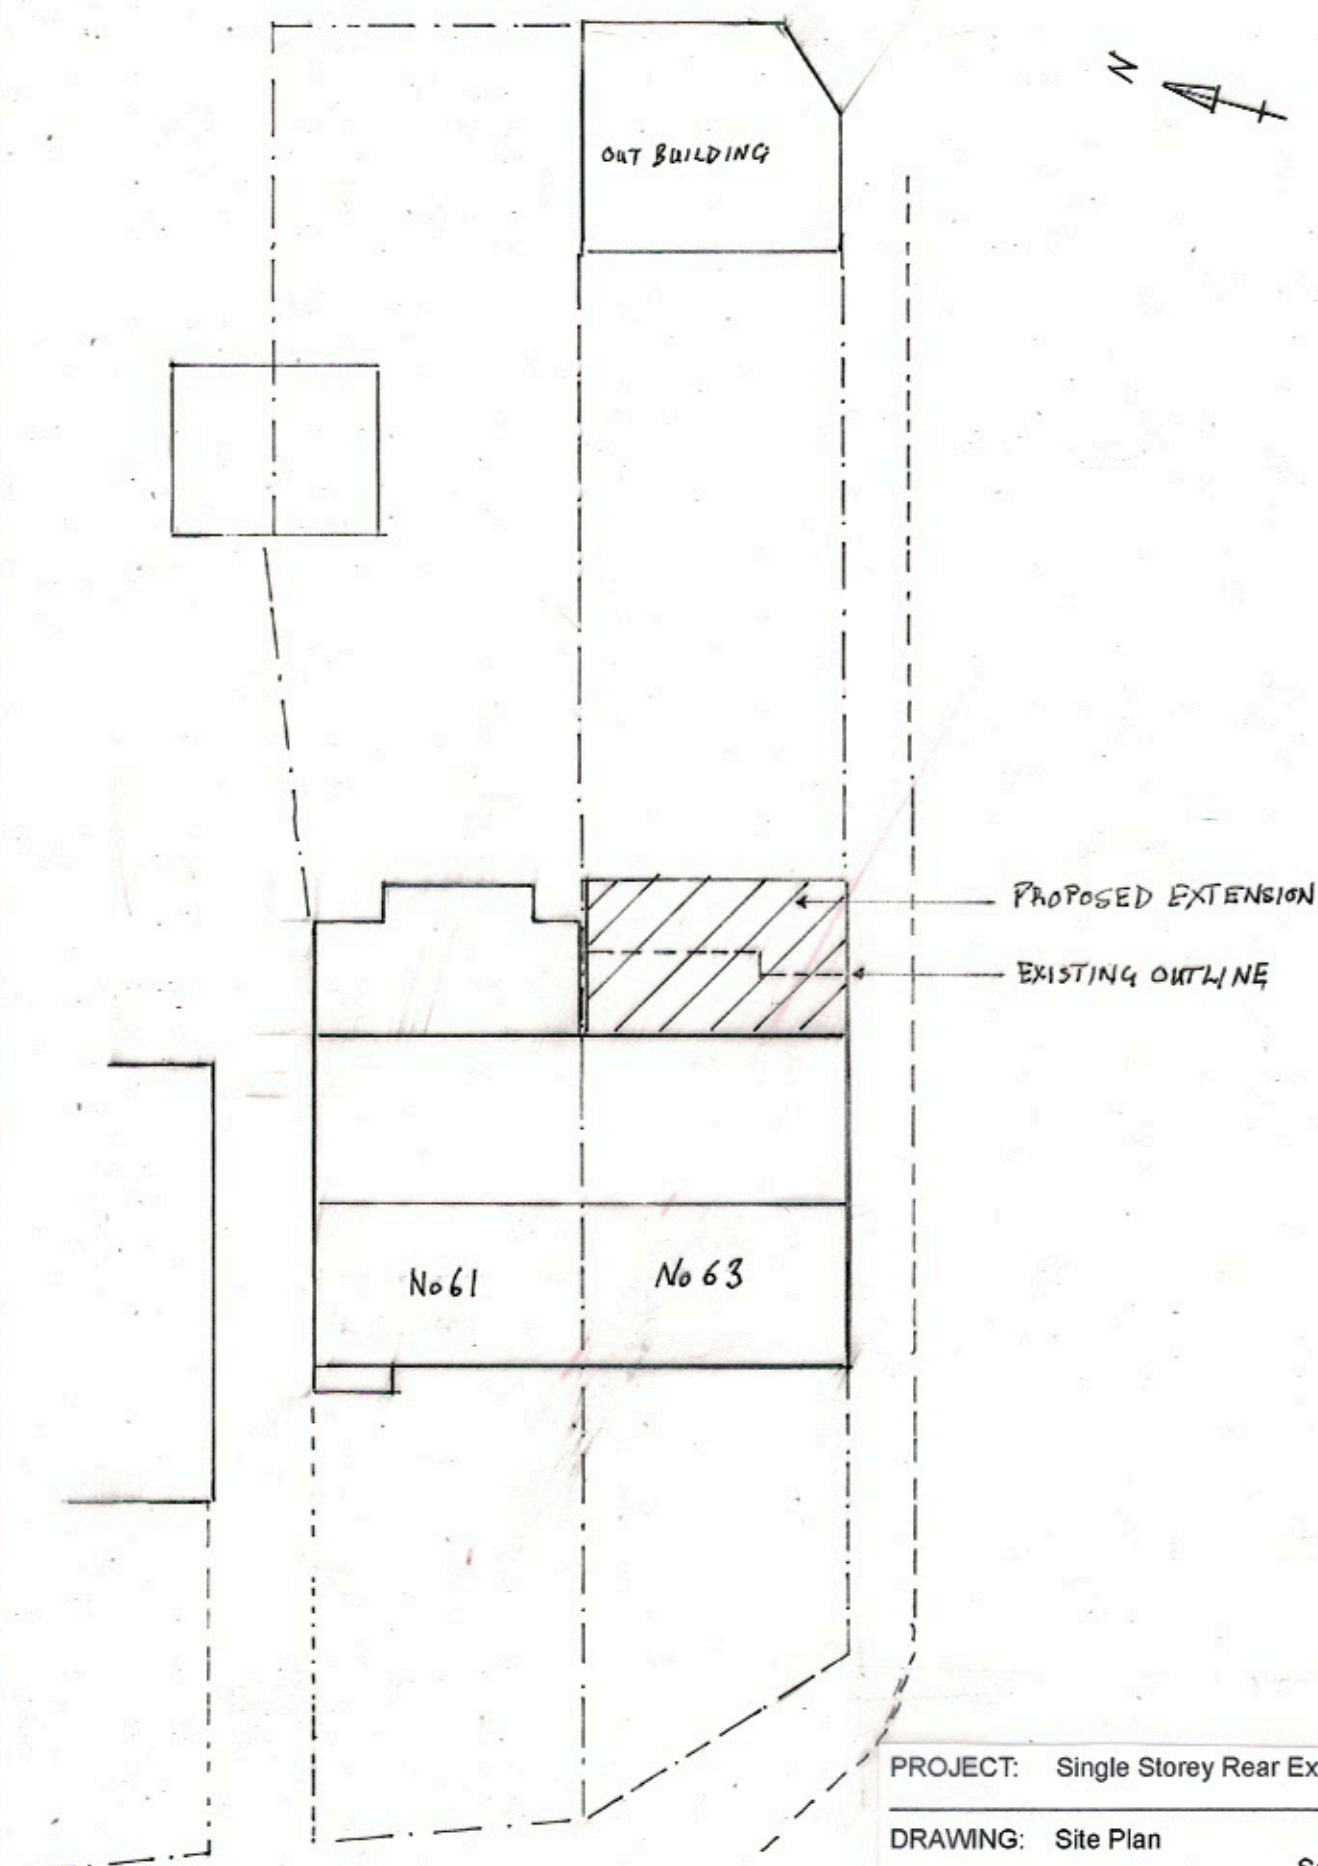

SITE PLAN

SCALE: 1:200 @ A4

 

PROJECT:	Single Storey Rear Extension
DRAWING:	Site Plan
Scale: 1: 200	
ADDRESS:	63 Stakes Road Purbrook Waterlooville PO7 5LZ
CLIENT:	Endre and Emma Lock Tele: 07802277064