



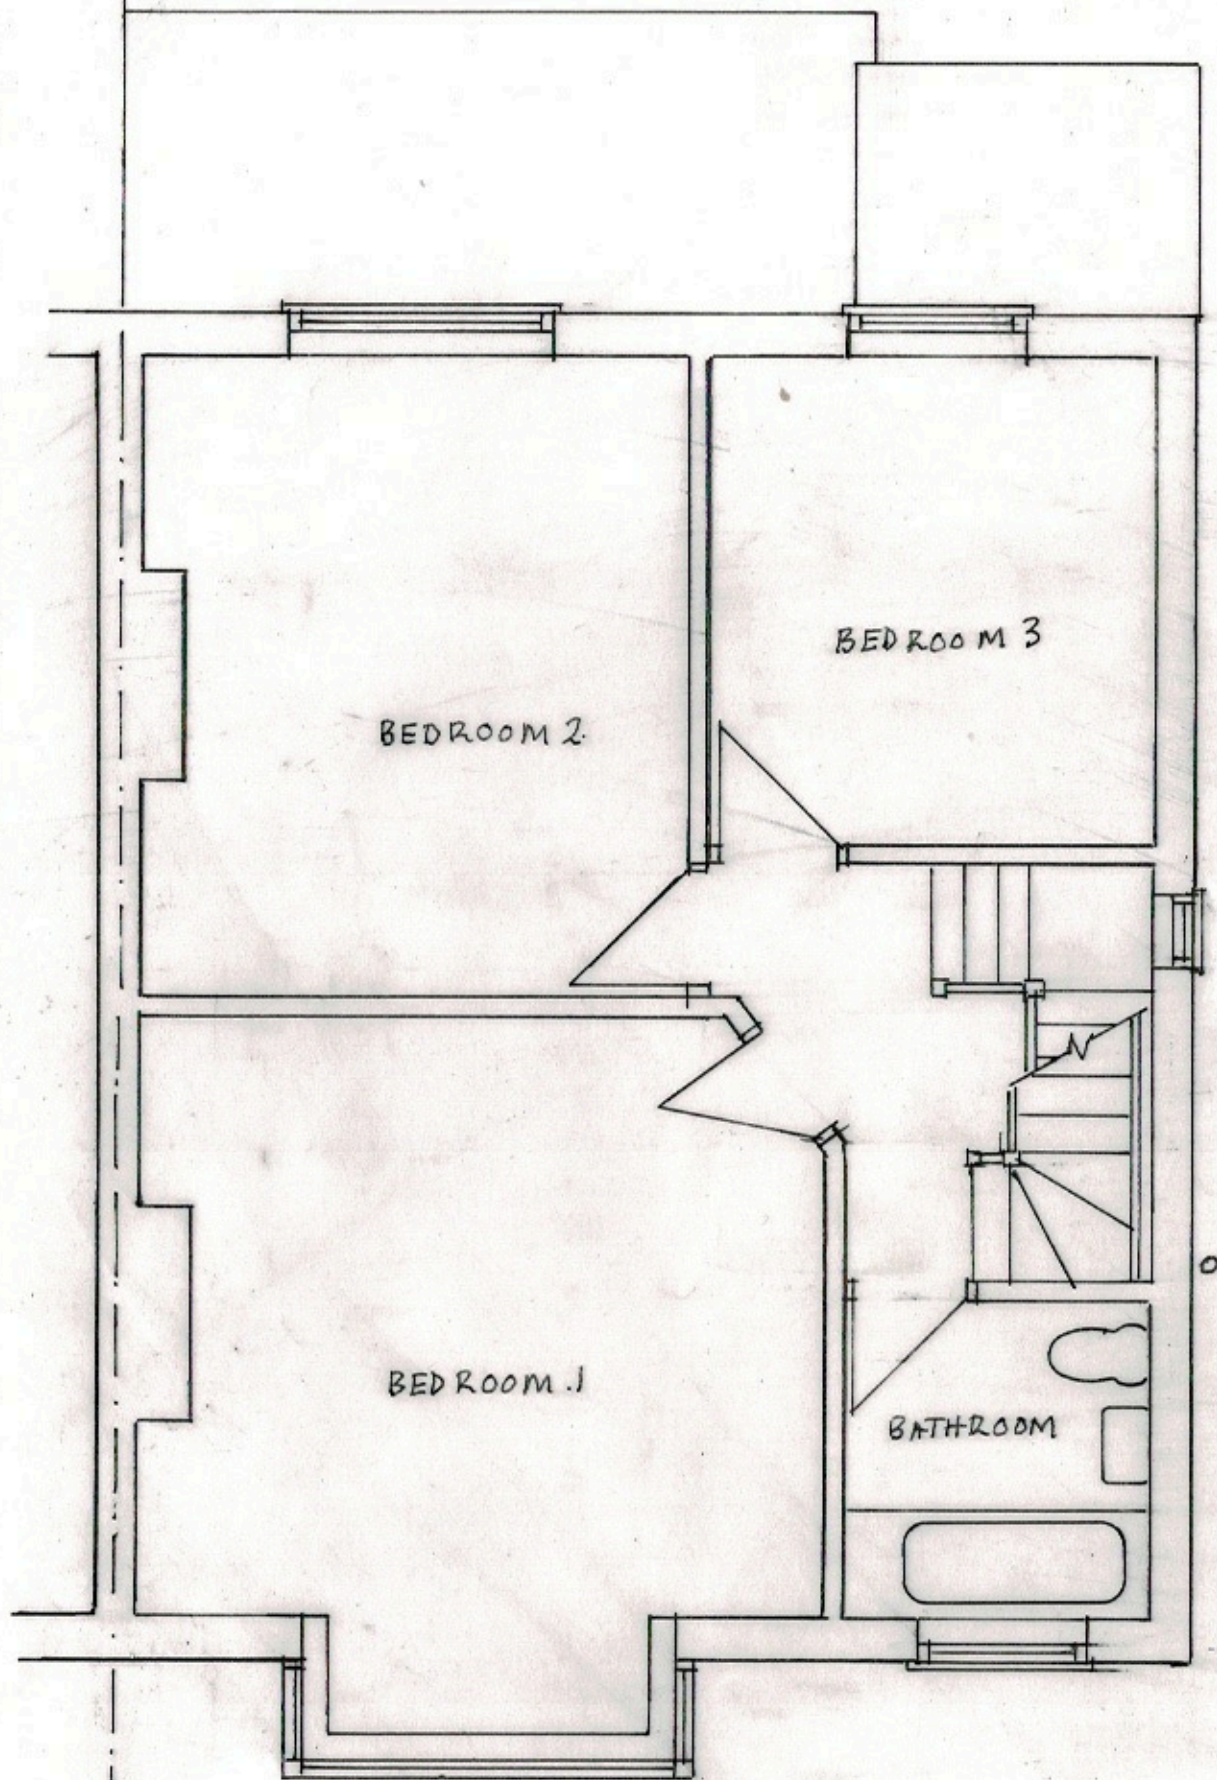

FIRST FLOOR

EXISTING

SCALE 1:50 @ A3

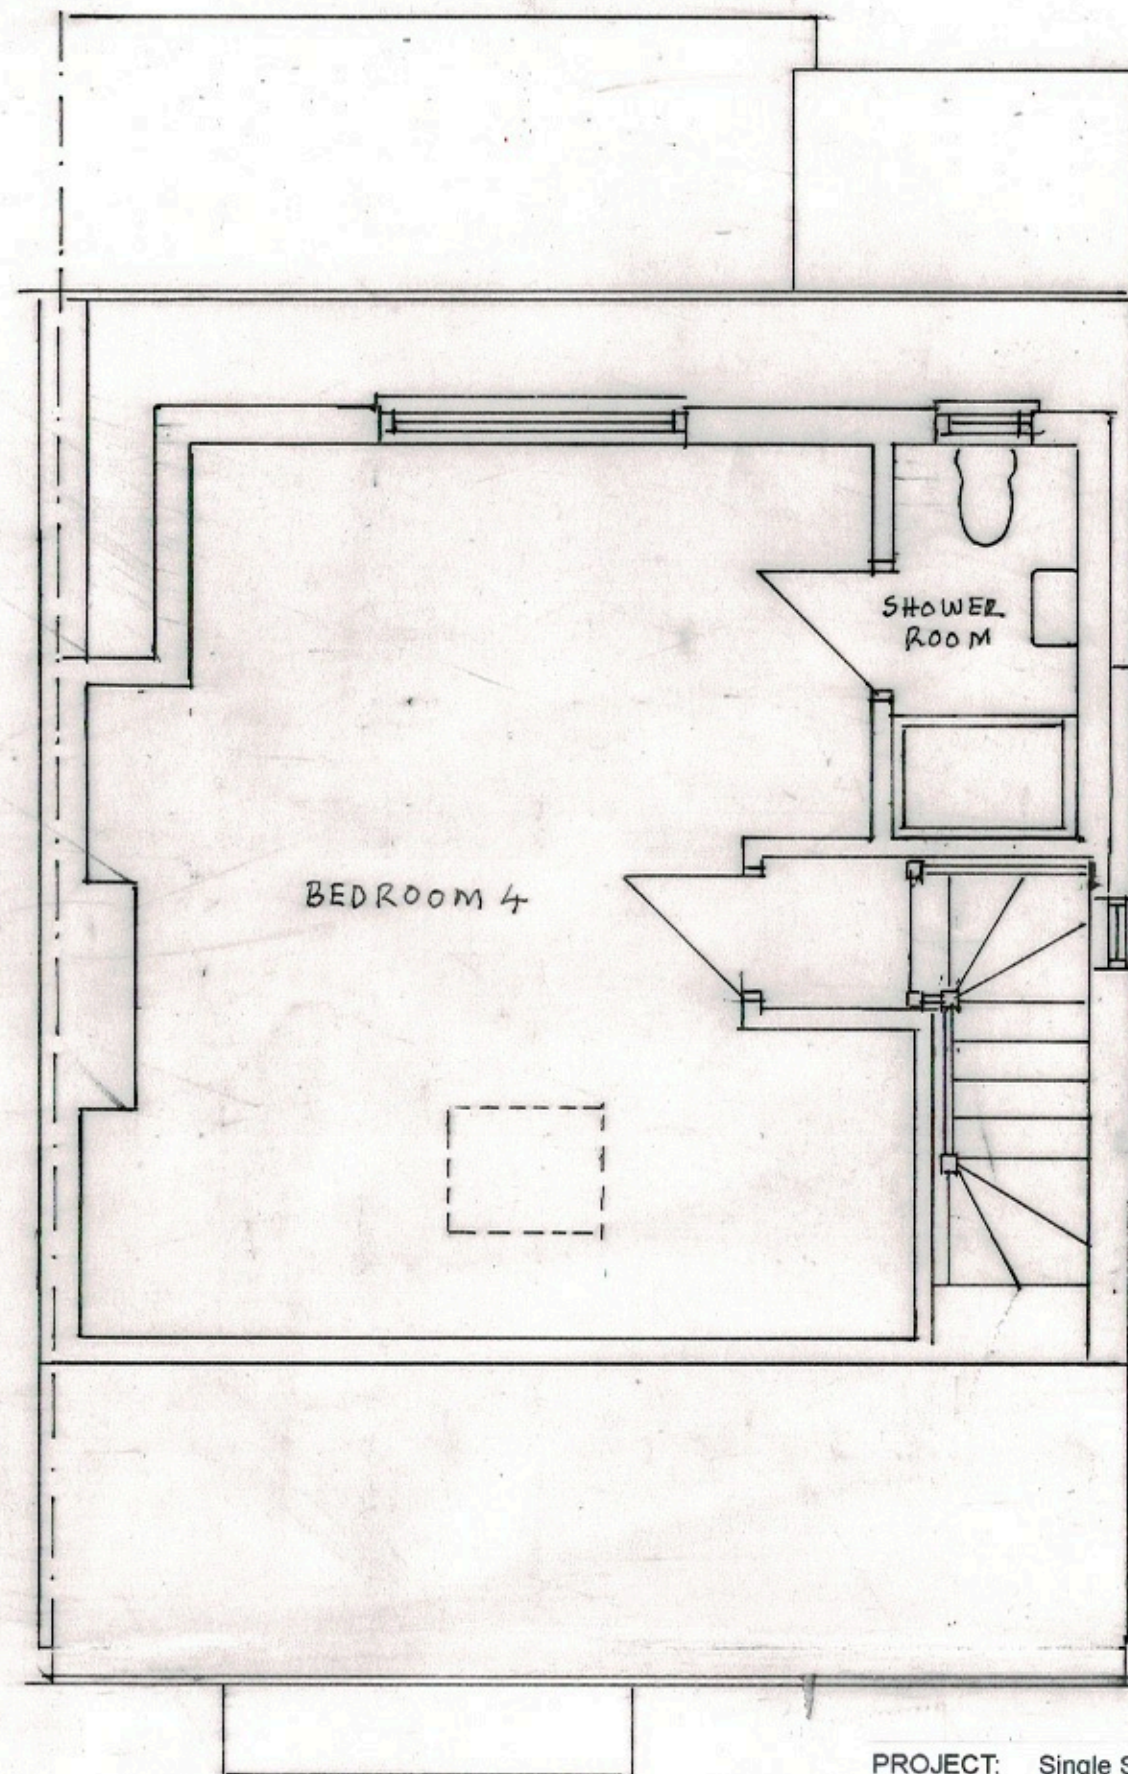

SECOND FLOOR

PROJECT: Single Storey Rear Extension

DRAWING: Existing First & Second Floor Plans
Scale: 1: 50

ADDRESS: 63 Stakes Road
Purbrook
Waterlooville PO7 5LZ

CLIENT: Endre and Emma Lock
Tele: 07802277064