



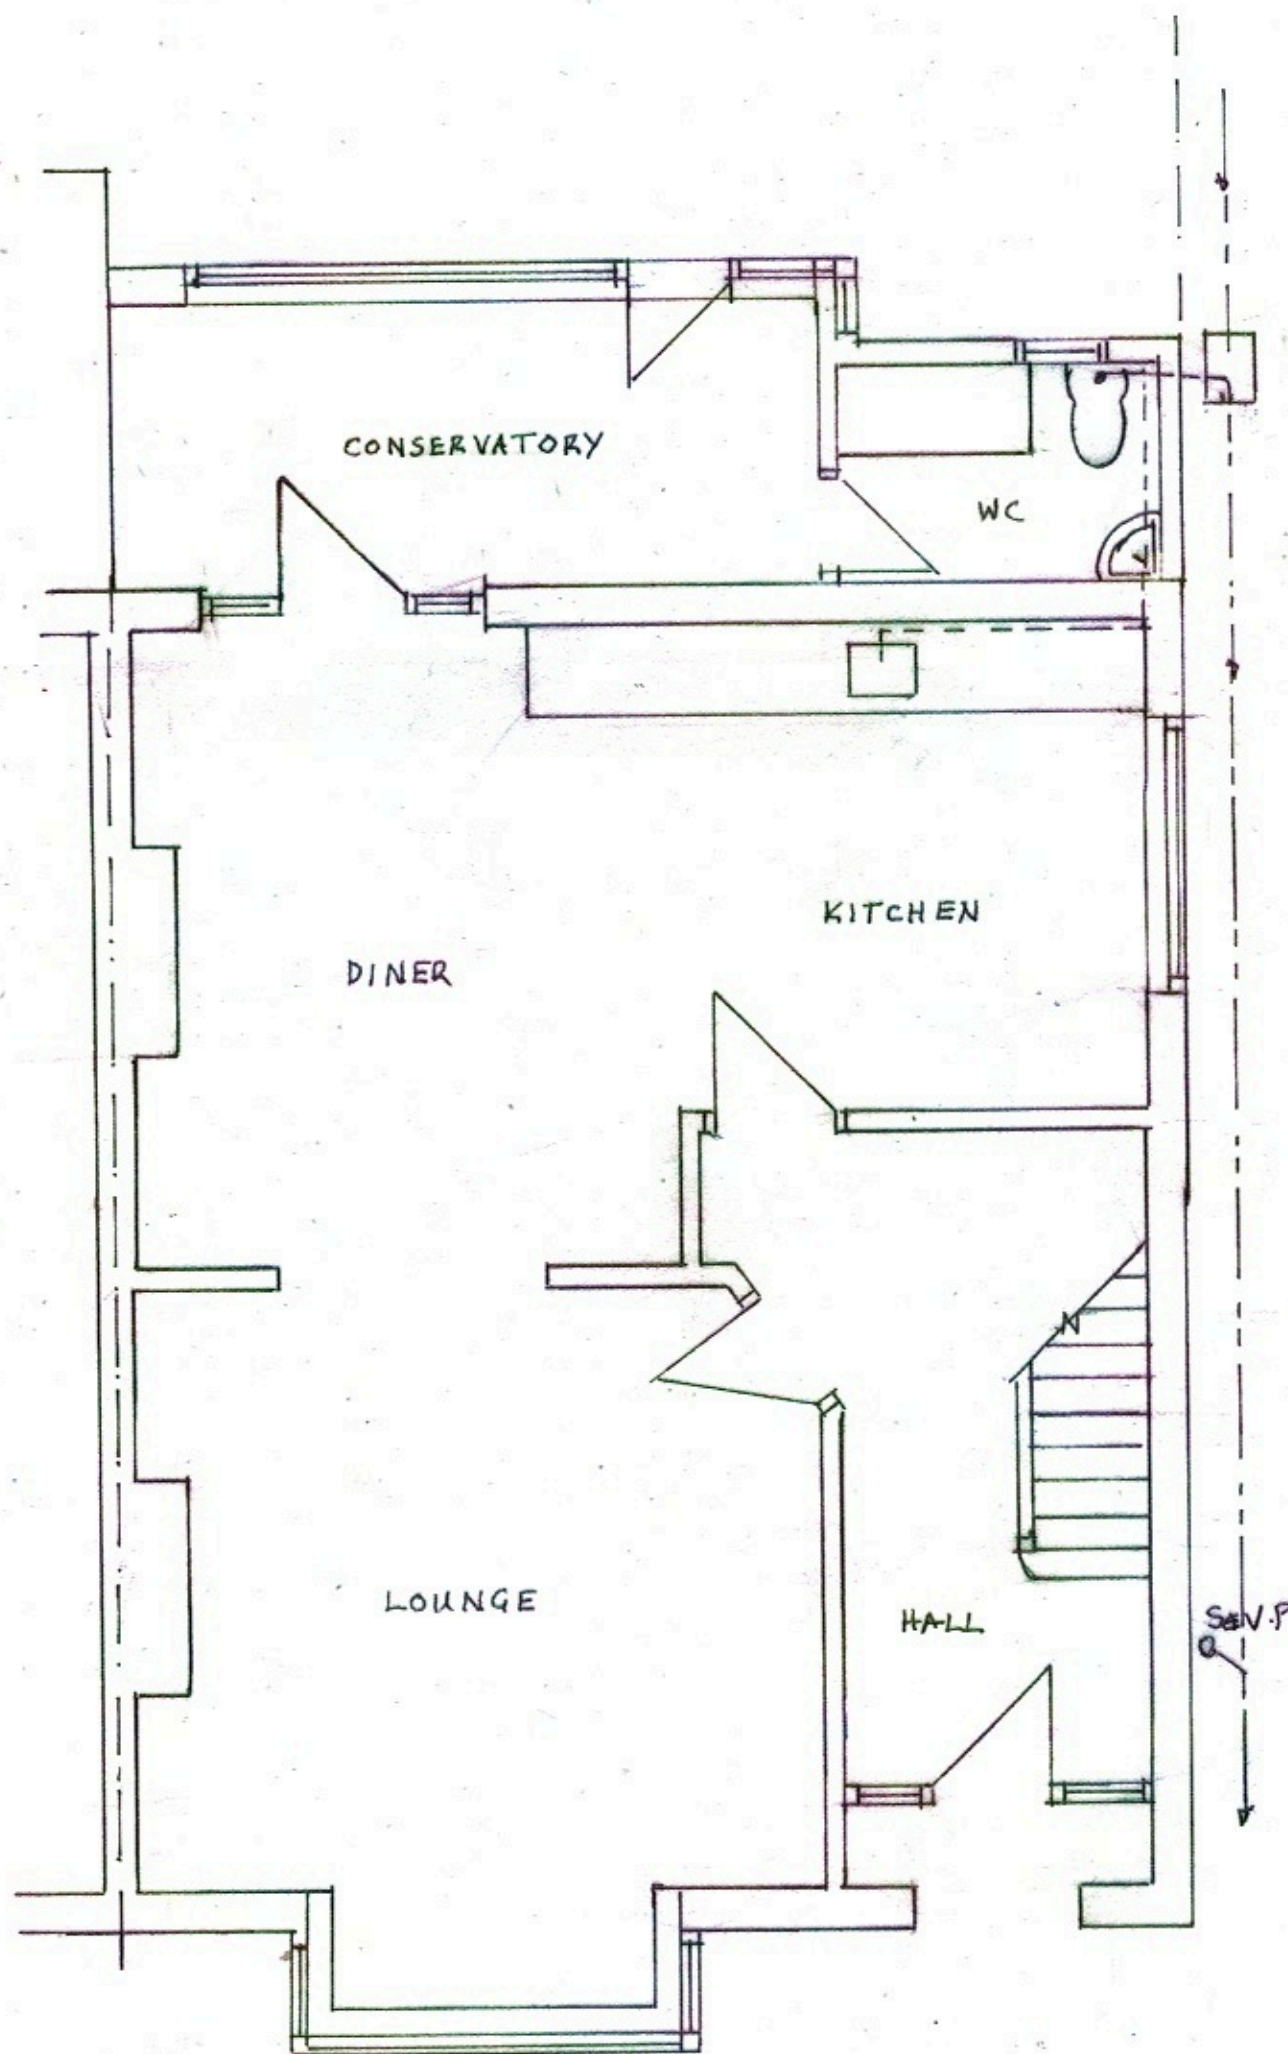

EXISTING GROUND FLOOR.

SCALE 1:50 @ A3

 

PROJECT: Single Storey Rear Extension

DRAWING: Existing Ground Floor Plan
Scale: 1: 50

ADDRESS: 63 Stakes Road
Purbrook
Waterlooville PO7 5LZ

CLIENT: Endre and Emma Lock
Tele: 07802277064