




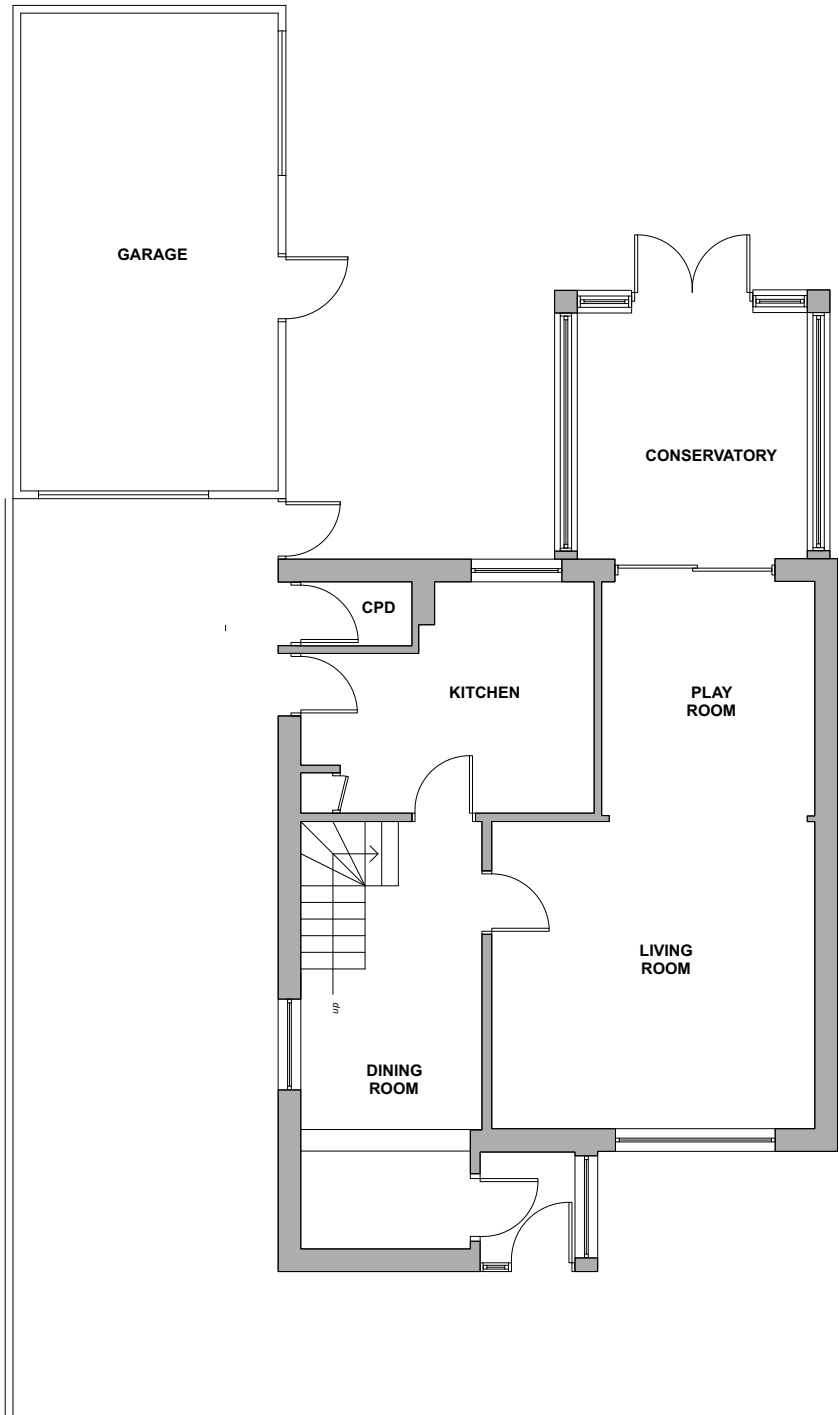

EXISTING GROUND FLOOR PLAN 1:100

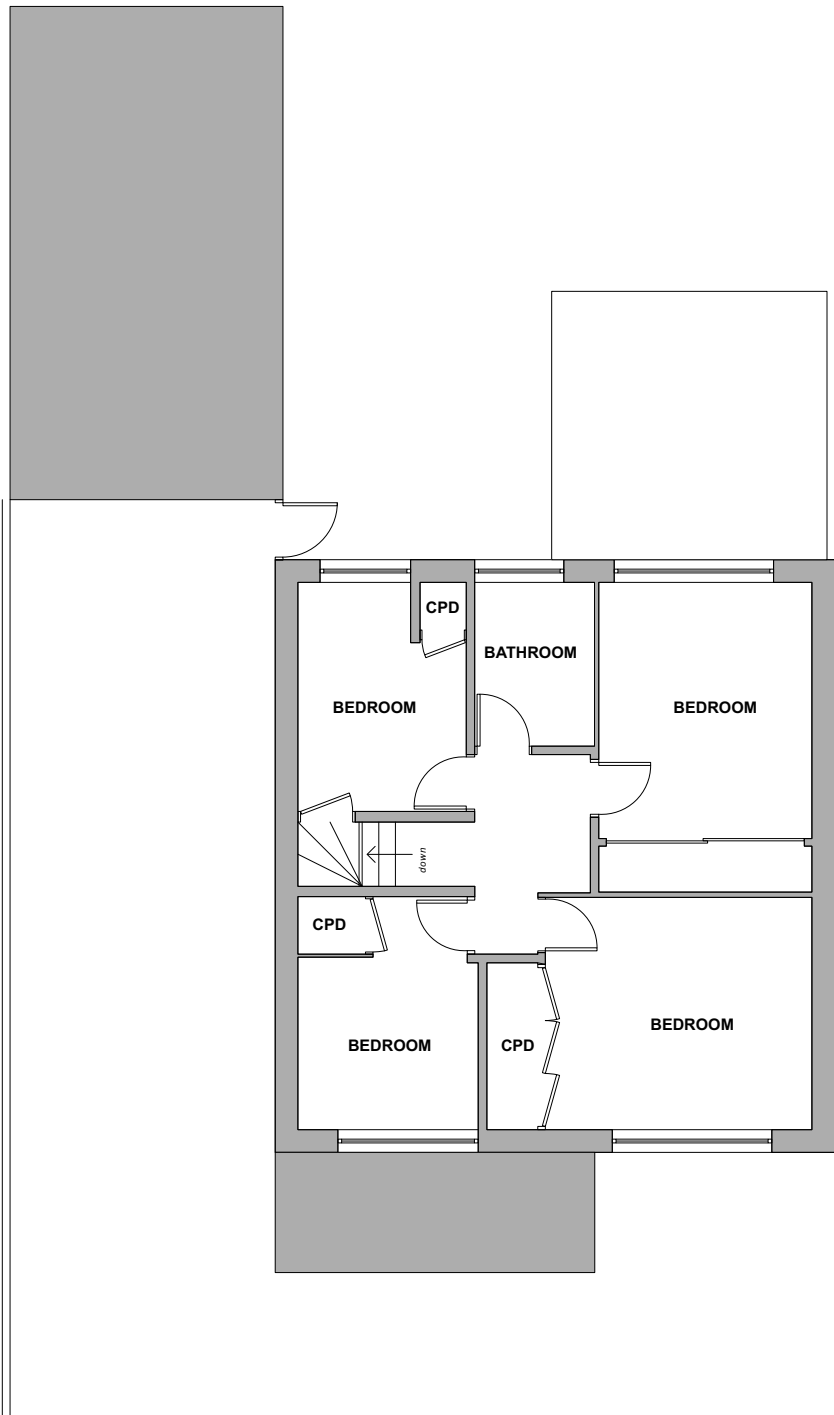


EXISTING FIRST FLOOR PLAN 1:100

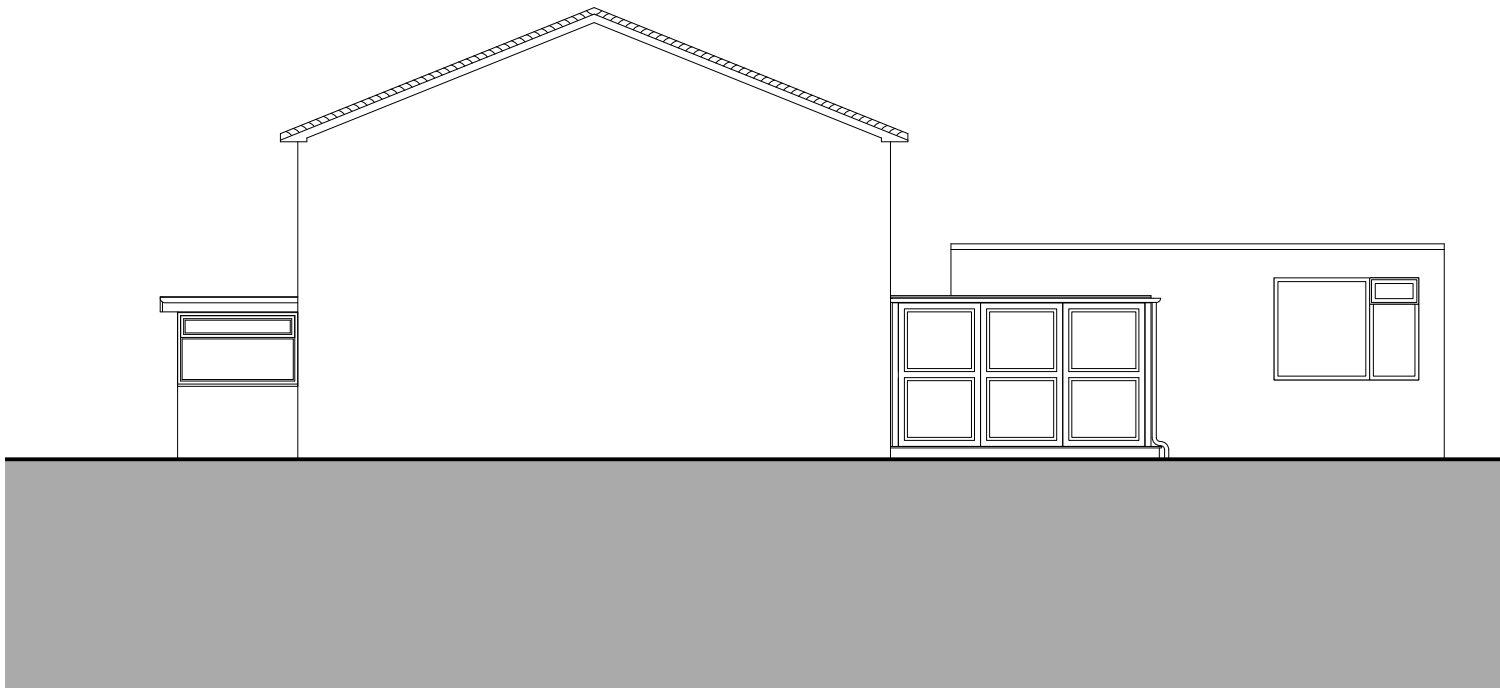



EXISTING SIDE ELEVATION 1:100



EXISTING FRONT ELEVATION 1:100

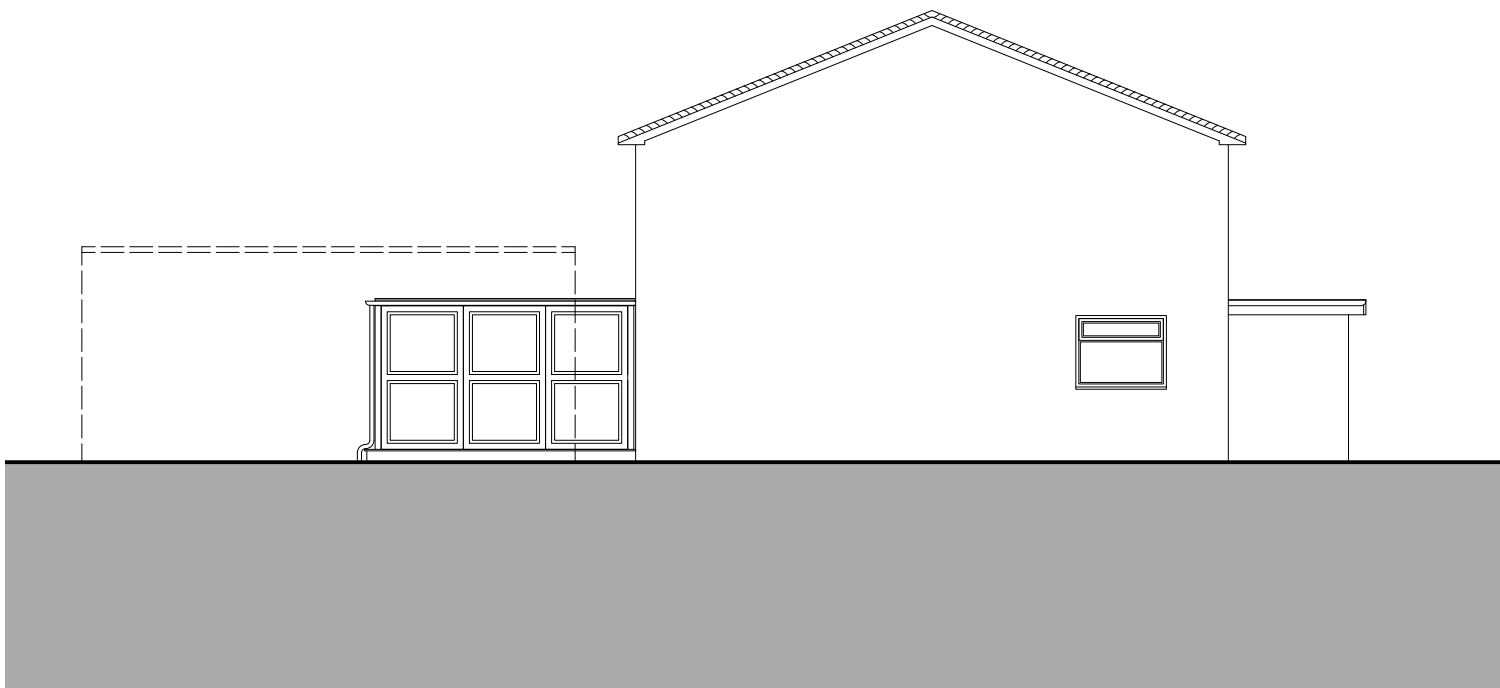

EXISTING SIDE ELEVATION 1:100

 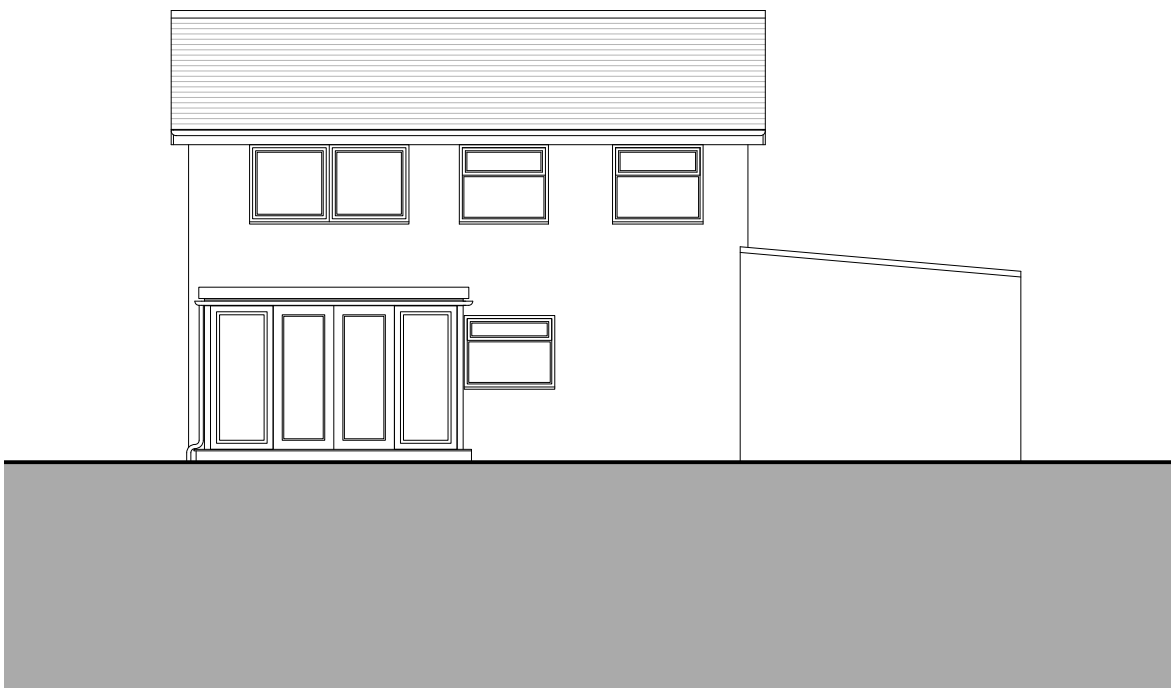

EXISTING REAR ELEVATION 1:100



Job Title	27 Fernhurst Close
Drawings:	Existing Floor Plans & Elevations
Scale:	As Shown @ A0
Drg.No:	WATD-002-P
Drawn by:	LMW
Issued to:	Client
Status:	Planning
Date:	10.05.2026
WATDESIGN RIBA ARCHITECT	
WAT DESIGN Architects, Planners, Engineers	