


PROPOSED FRONT ELEVATION 1:100

Scale 1:50  
0 1000 2000 3000 4000 5000mm

PROPOSED SIDE ELEVATION 1:100

Scale 1:50  
0 1000 2000 3000 4000 5000mm

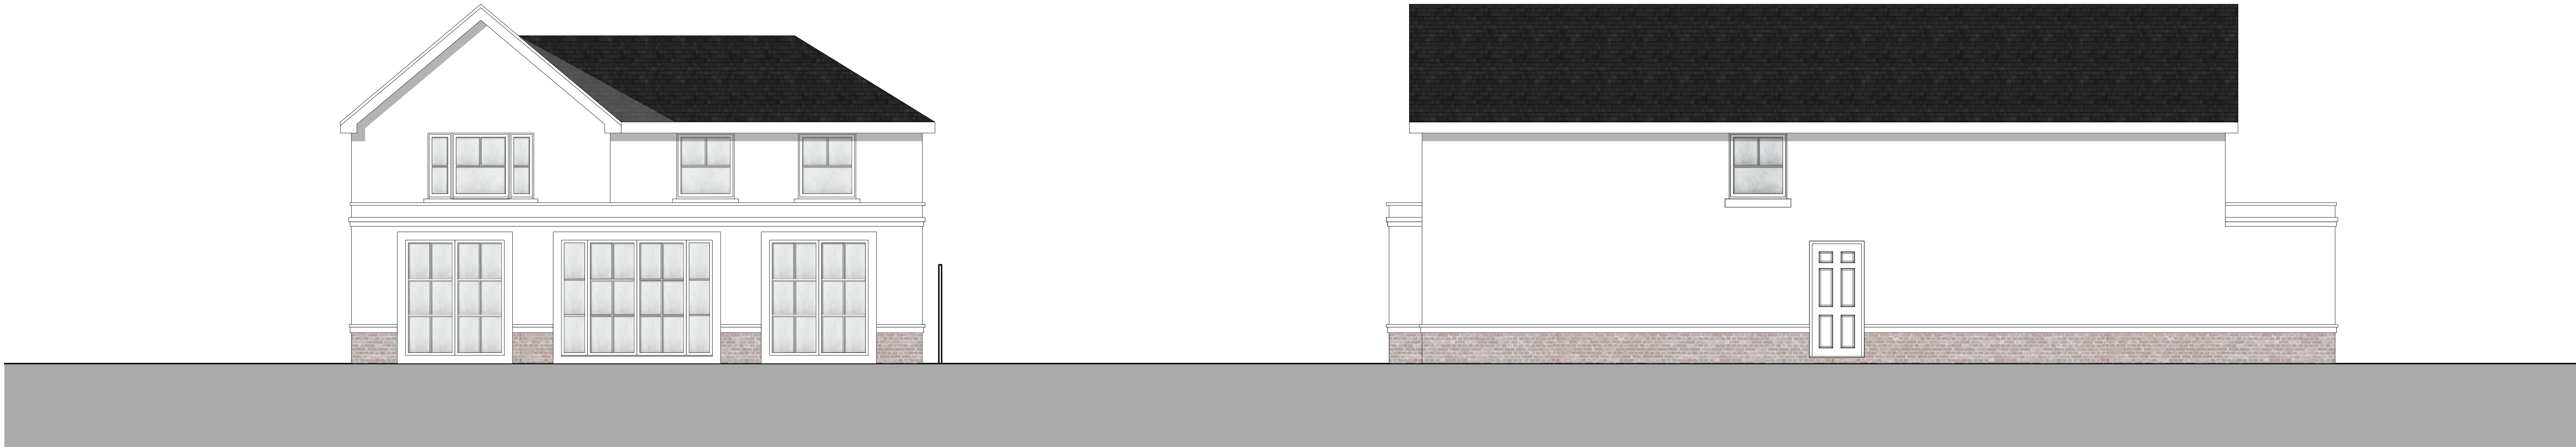

PROPOSED REAR ELEVATION 1:100

Scale 1:50  
0 1000 2000 3000 4000 5000mm

PROPOSED SIDE ELEVATION 1:100

Scale 1:50  
0 1000 2000 3000 4000 5000mm



PROPOSED STREET SCENE 1:50

Scale 1:50  
0 1000 2000 3000 4000 5000mm