

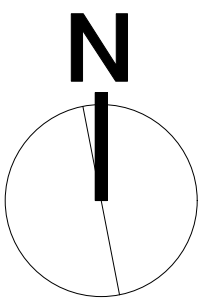
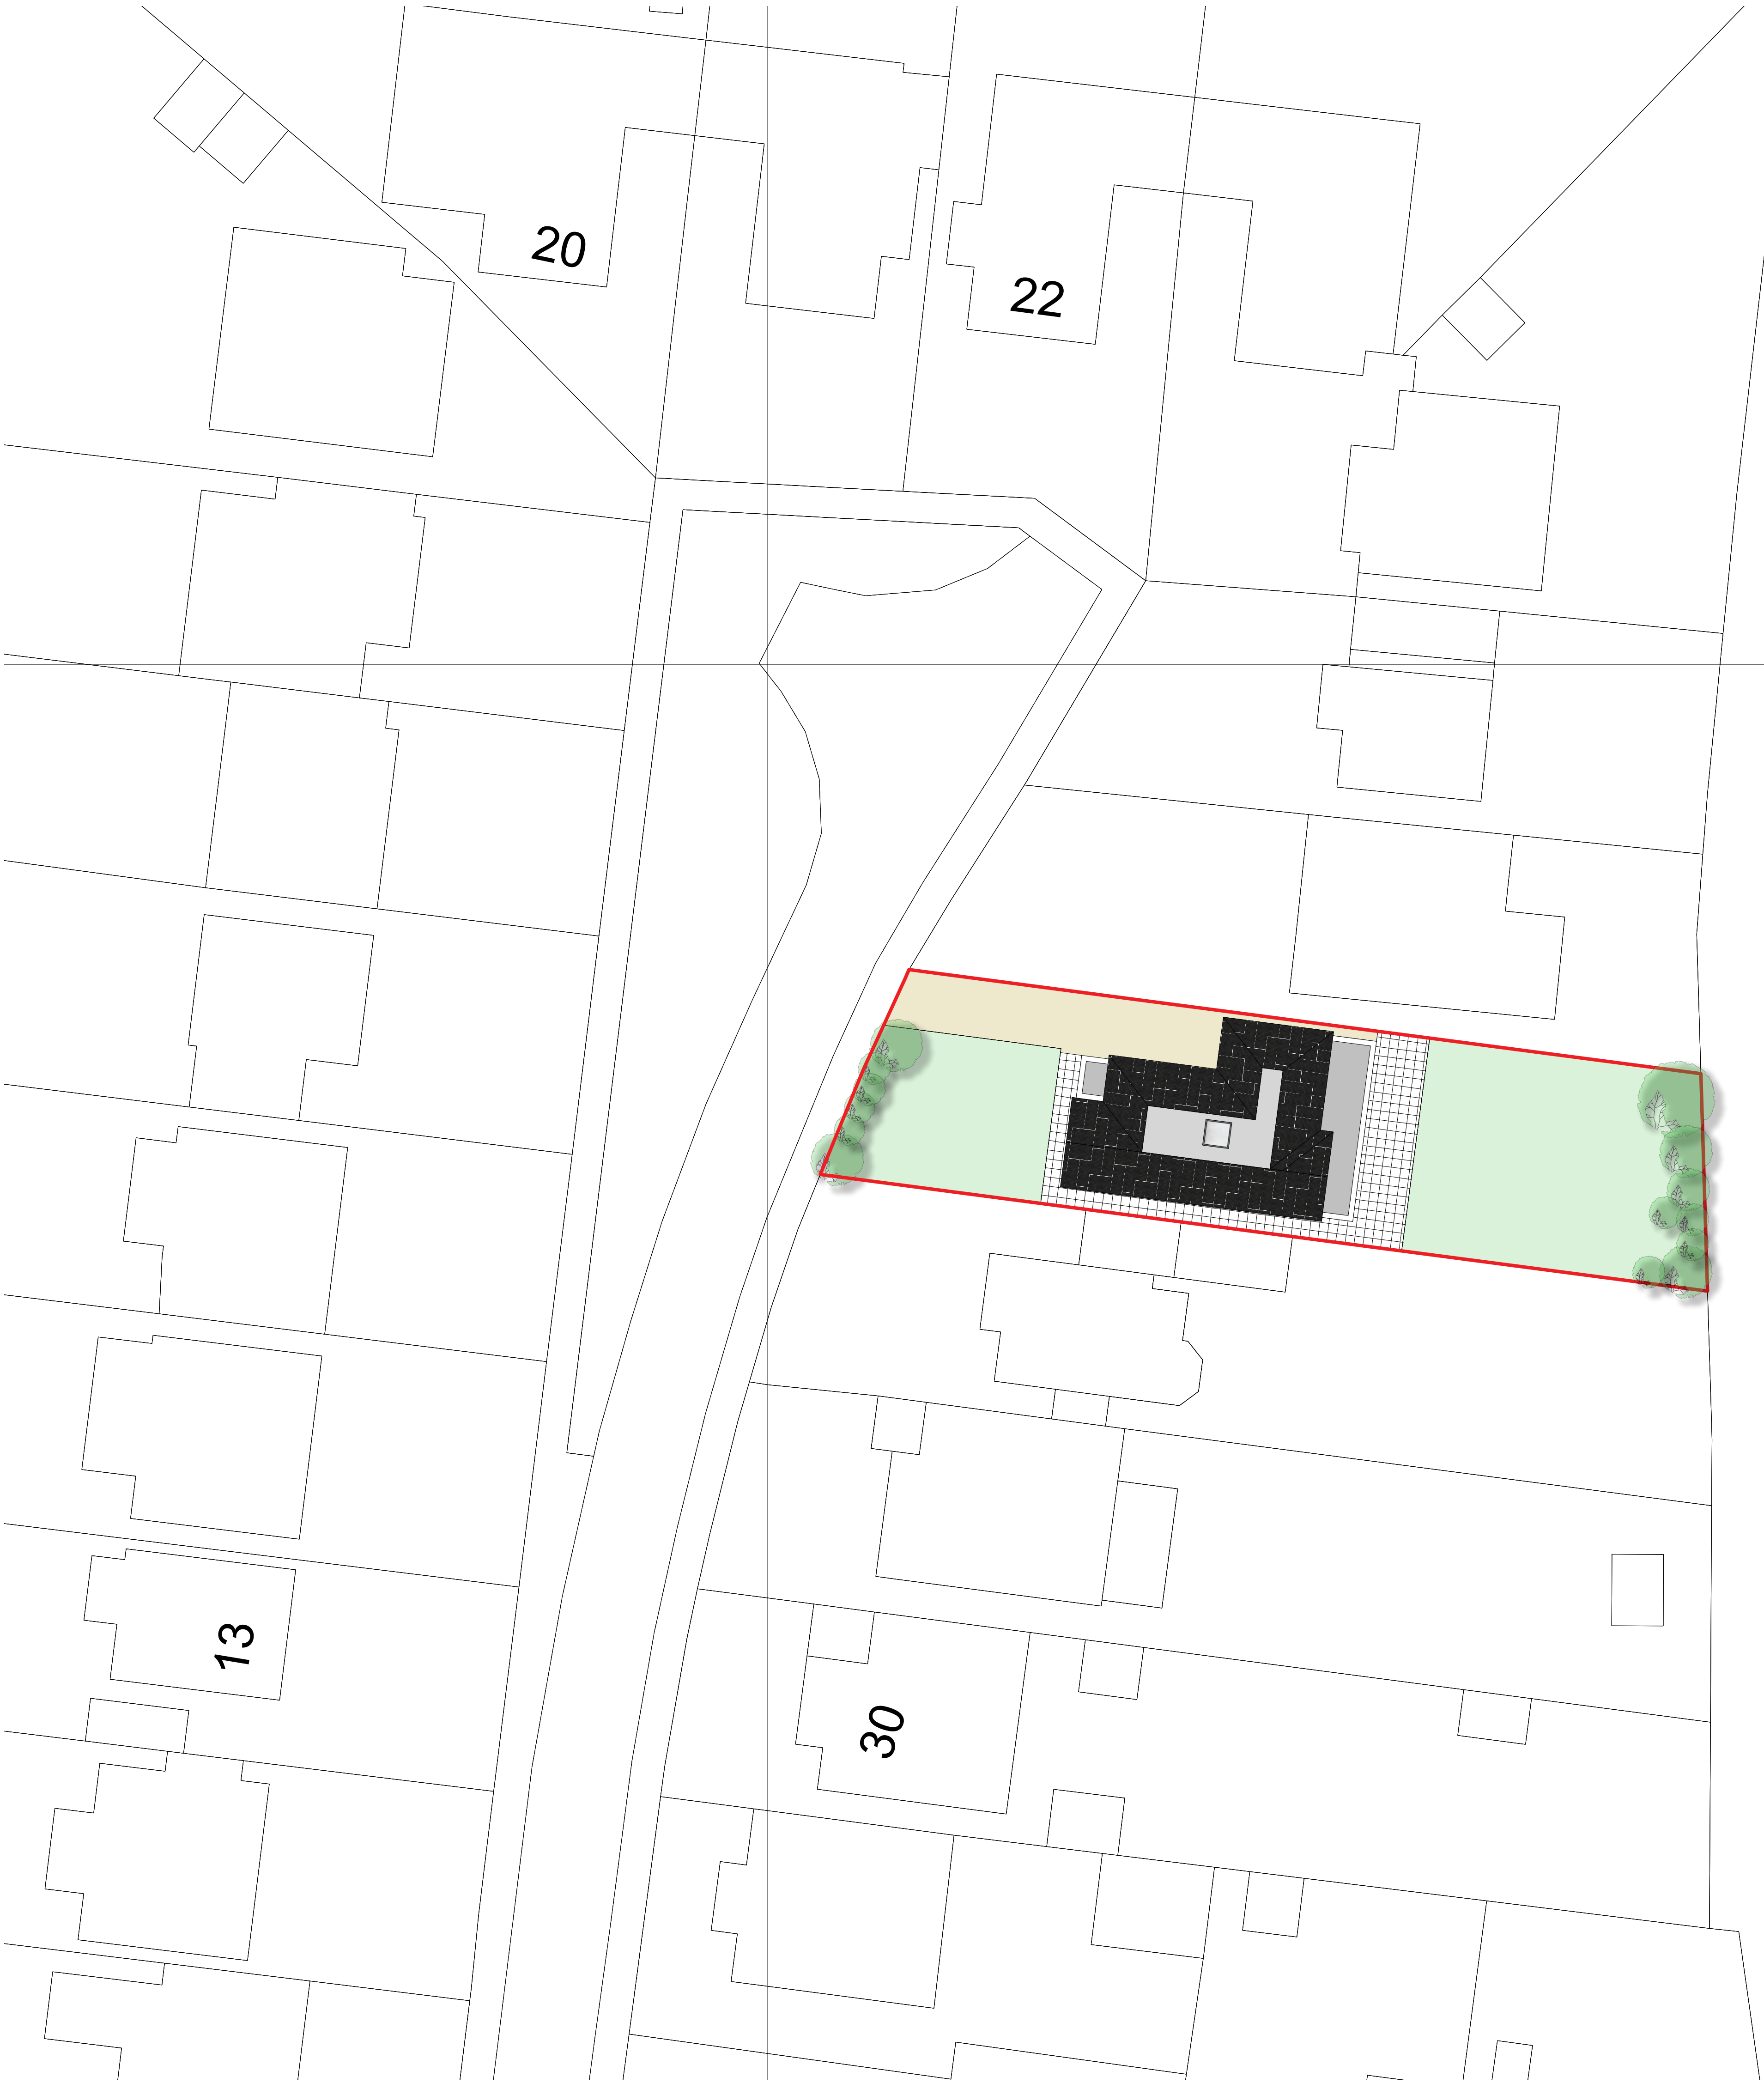


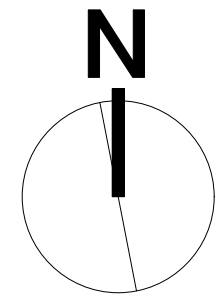


PROPOSED SITE PLAN 1:200
LICENCE NUMBER: 100047474

Scale 1:200
0 5000 10000 15000 20000mm

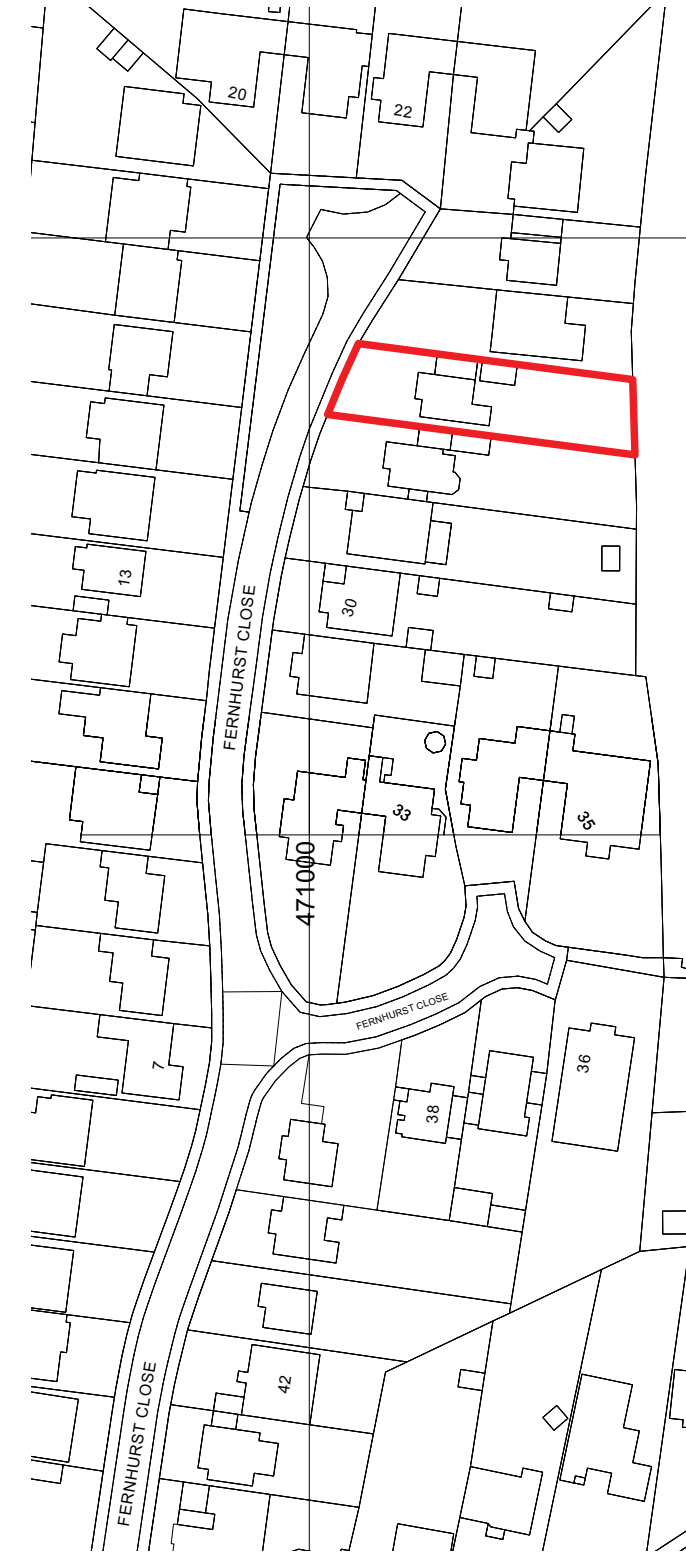

SITE LOCATION PLAN 1:1250
LICENCE NUMBER: 100047474

Scale 1:1250
0 50000 100000mm

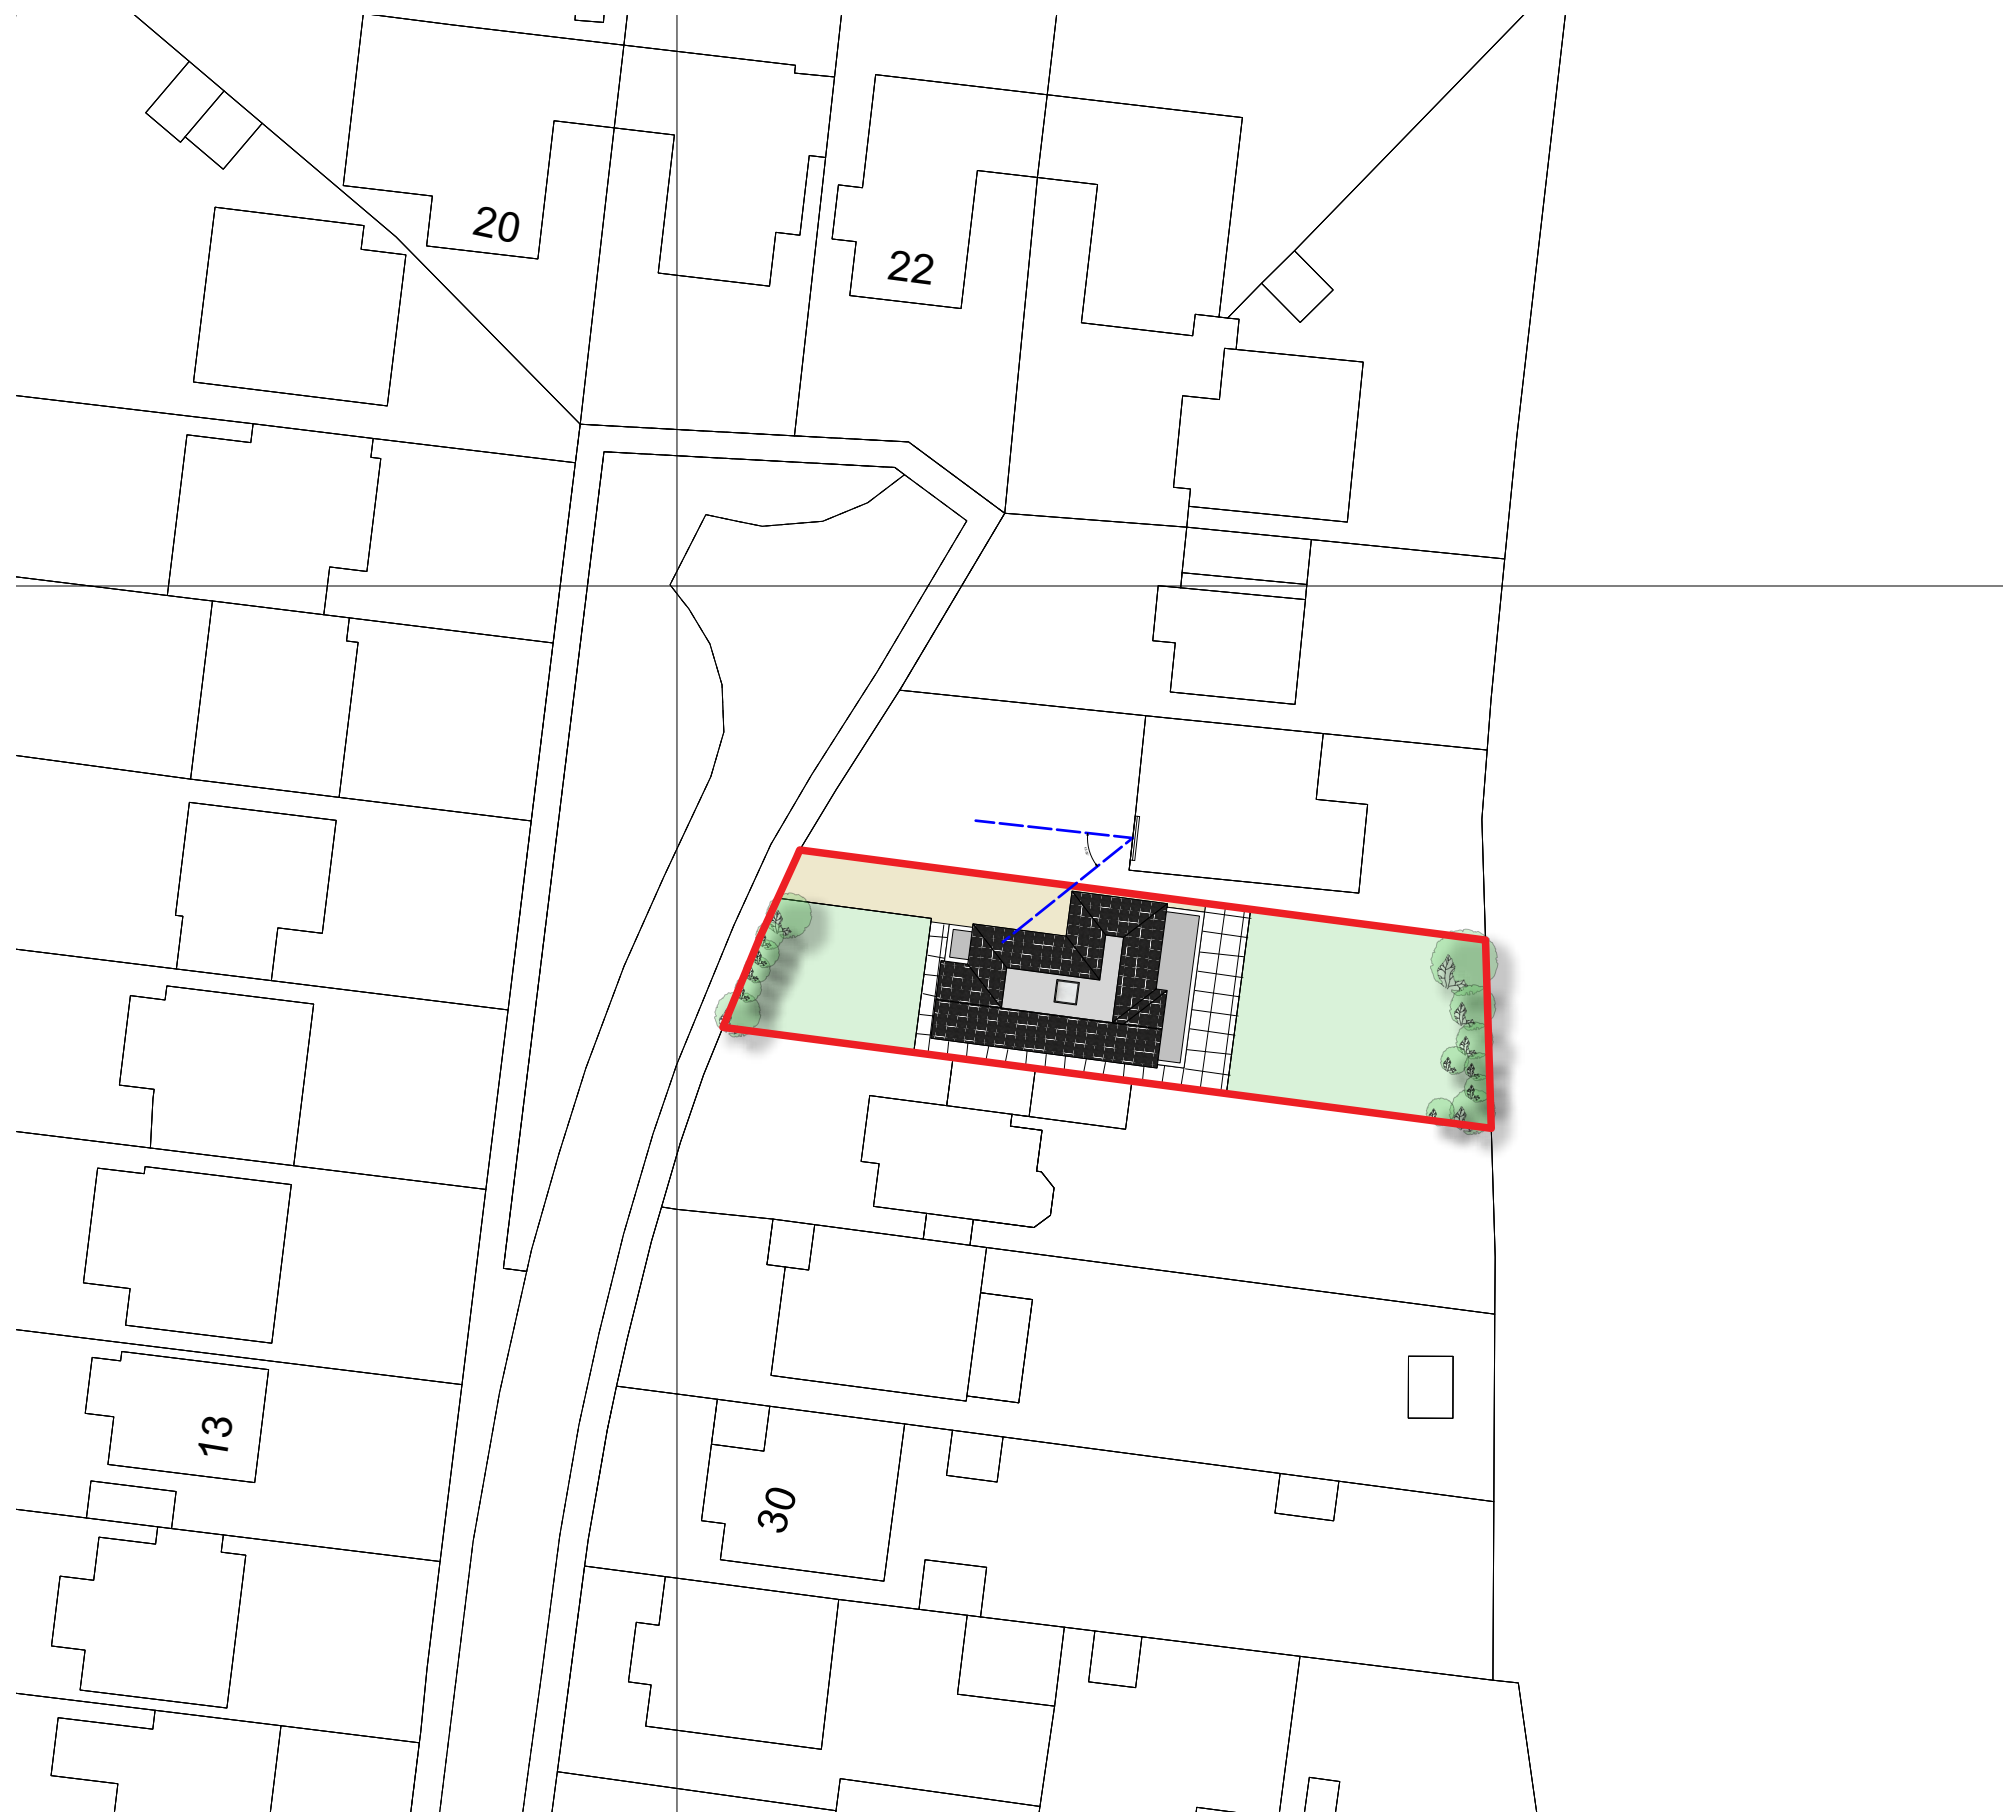

BLOCK PLAN 1:500
SHOWING 45° LINE FROM NEIGHBOURING WINDOW

Scale 1:500
0 10000 20000 30000 40000 50000mm