

Double Car Barn



RIBA

Chartered Practice


arb

Architects Registration Board

This drawing is the copyright of ADP Architects Ltd. It may not be altered or reproduced in any form, or passed onto third parties without the written consent of ADP Architects Ltd.

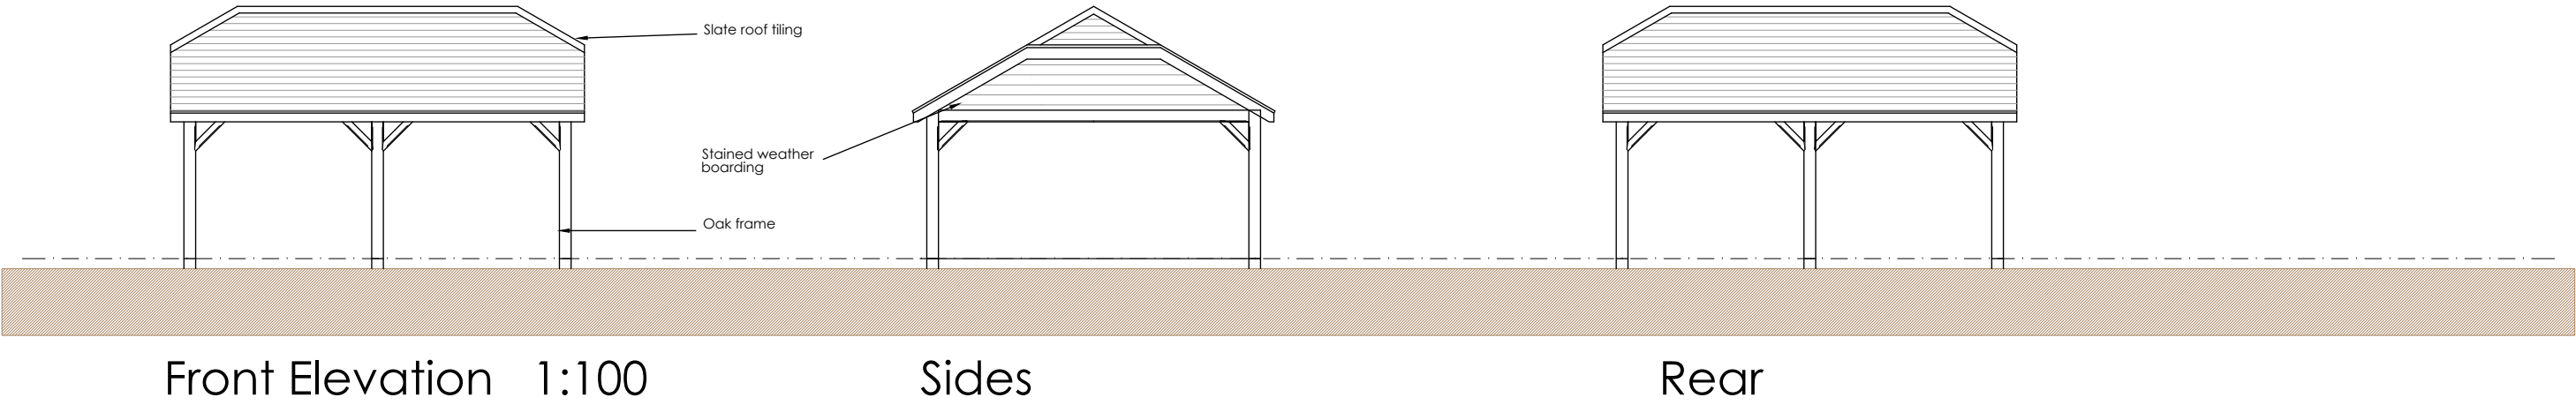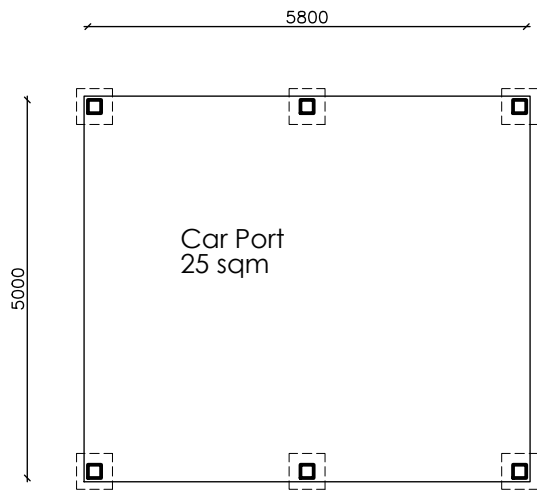

Floor Plan 1:100

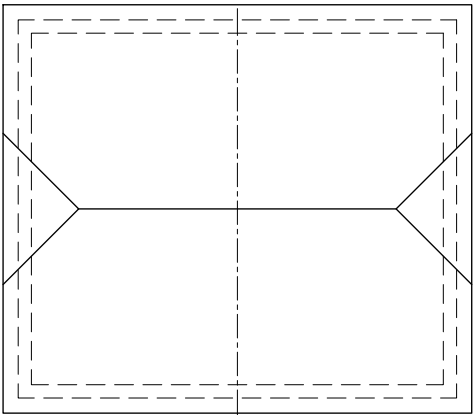

Roof Plan

A

14.05.26

Frame update

rev:

date:

note:

adp

architects ltd

architects & urban designers

Tel: 01489 584503

Email: mail@adp-ltd.co.uk

www.adparchitectsltd.co.uk

Richmond Court, 94 Botley Road, Park Gate, Southampton, SO31 1BA

project name/address:
Proposed Car Barn
4 Cornflower Meadows
Emsworth
P010 7UR

client:
C Inigo—Jones

drawing title:
Double Car Barn

job number:	drawing number:	revision:
2133b	03	A

drawing scale/size:	date:	drawn:
1:100 (A3)	April 26	JSC