

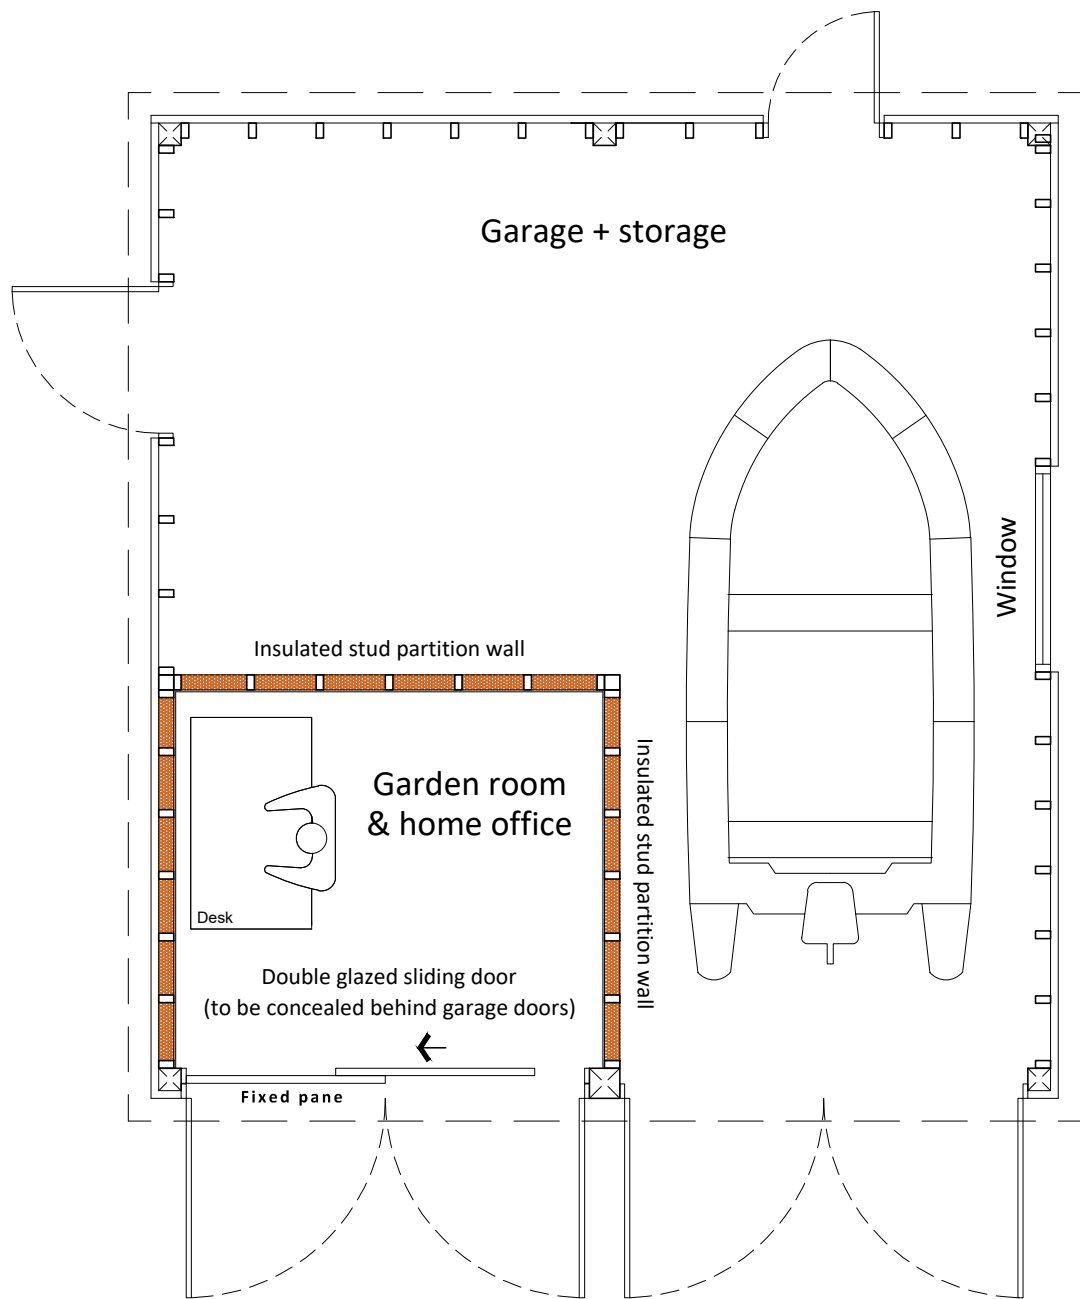


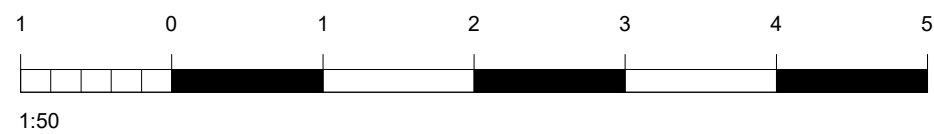


Ground floor plan

Proposed garage plans
scale 1:50

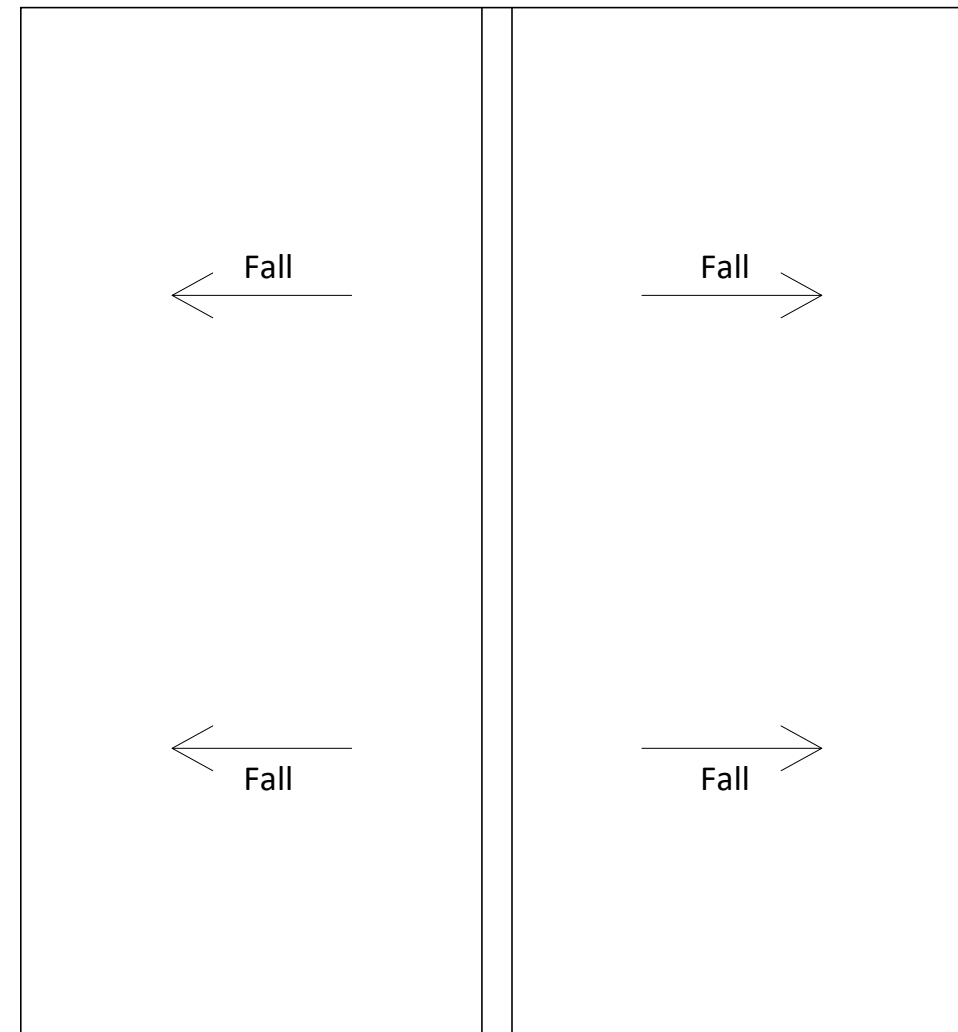

Roof plan

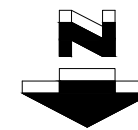

For MRS & MRS WARD		Title PROPOSED DOUBLE GARAGE FLOOR / ROOF PLANS	
Project PROPOSED DOUBLE GARAGE AT NYTIMBER, 43 BATH ROAD, EMSWORTH, HANTS, PO10 7ER		Date MAY 2026	Drawn JB
		Scale 1:50 @ A3	Checked -
		Job Number PL1003.26	Drawing Number -01
		Revision B	

jb architects
E: admin@jb-architecturedesign.com
W: www.jb-architecturedesign.com
T: 01243 933732