



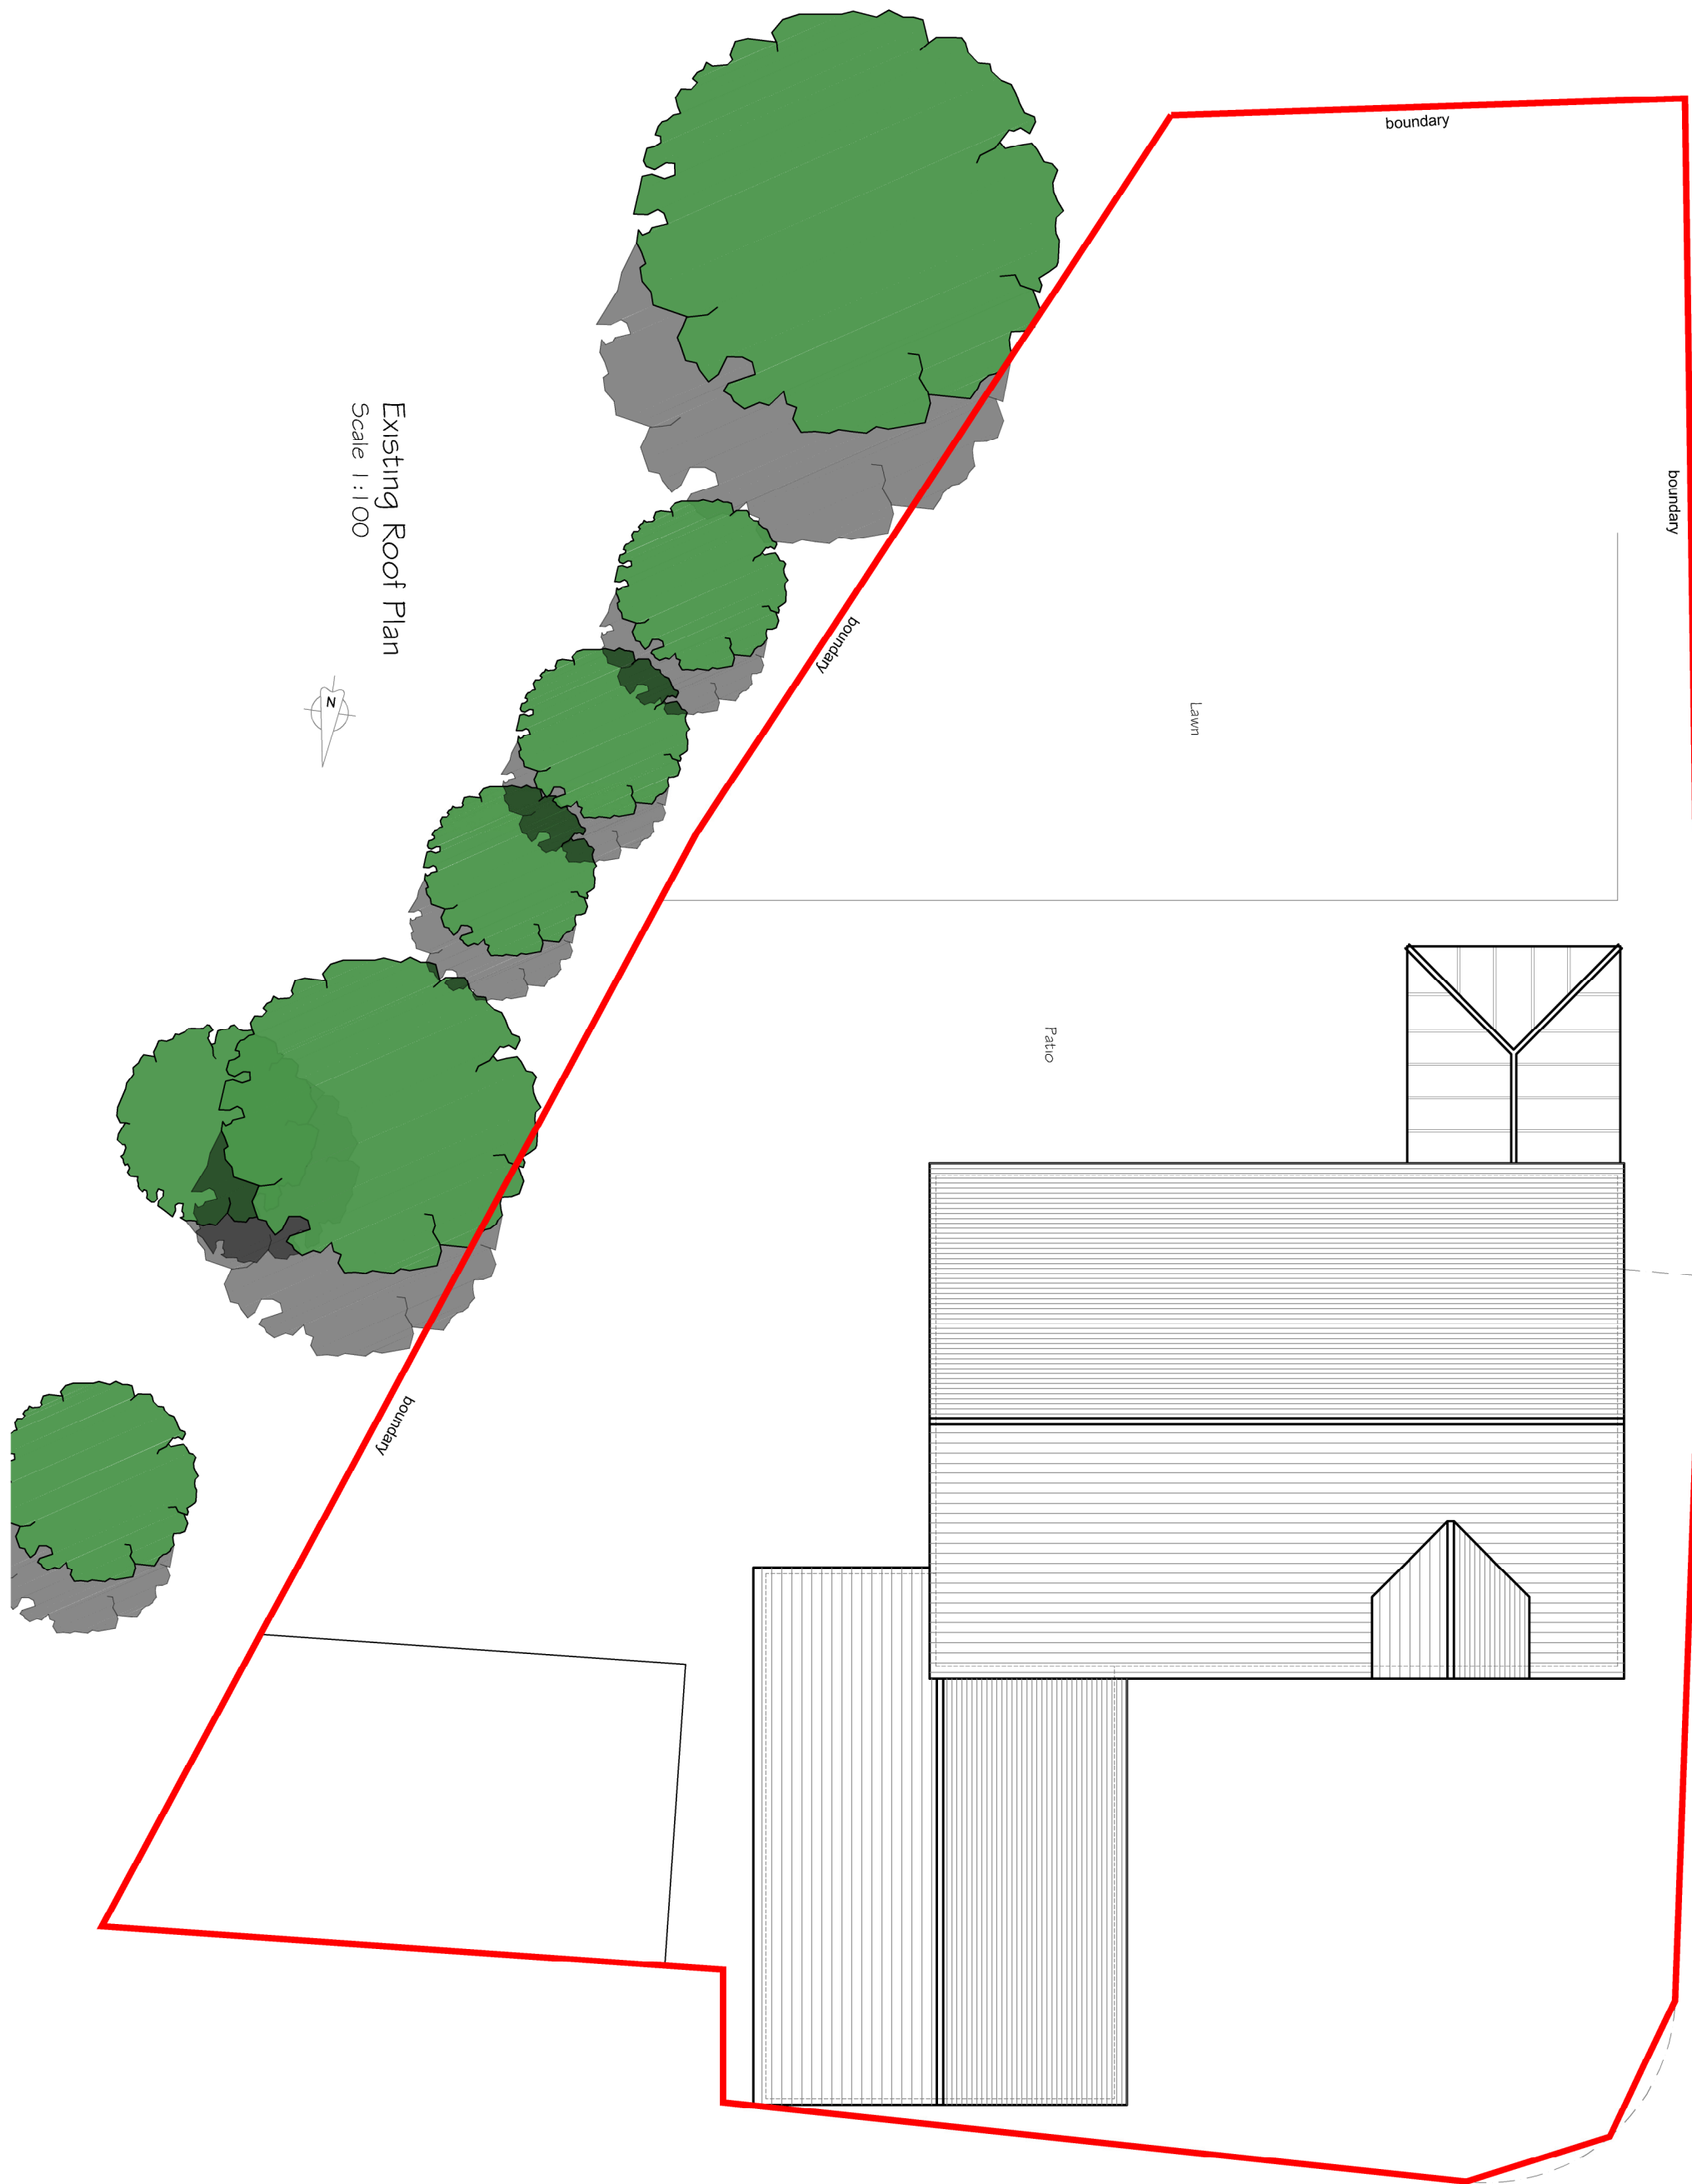


Existing Ground Floor Plan
Scale 1:100



Existing Roof Plan
Scale 1:100

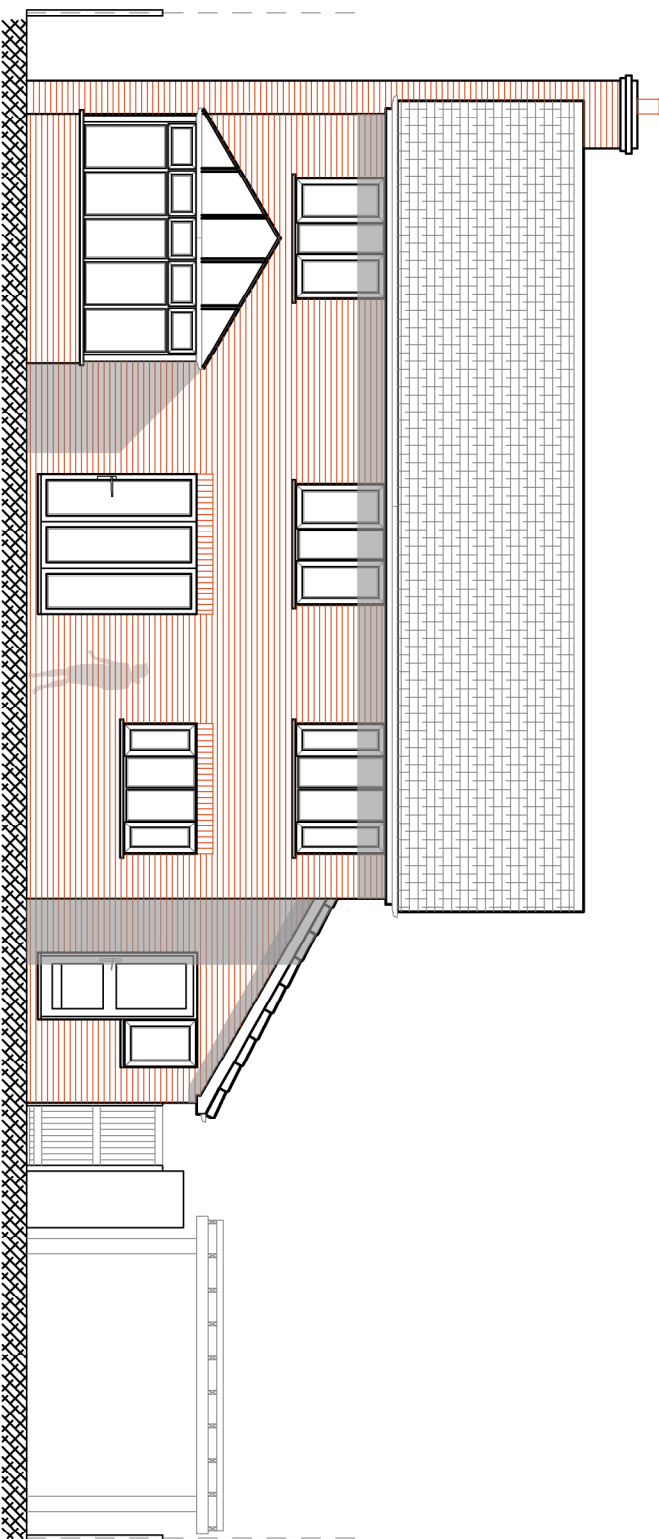

Existing Rear Elevation (North)
Scale 1:100

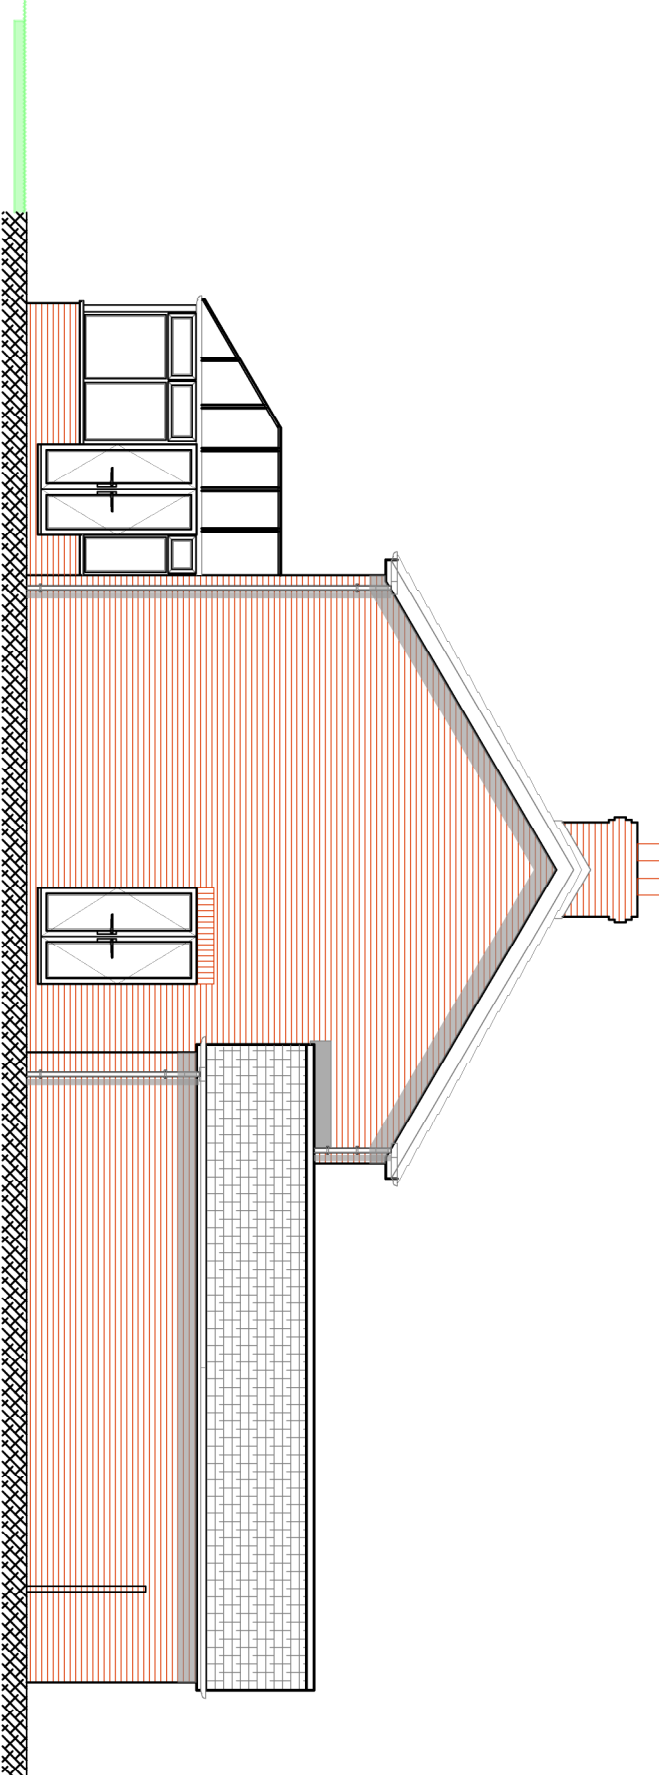


Existing Side Elevation (West)
Scale 1:100

  

Location Plan
Scale 1:1250



Drainage Survey (C) Crown Copyright 2026. All rights reserved. Licence number 100022432

 

CLIENT										PROJECT										TITLE									
Elaina Michelburgh										Extension to 39 Topaz Grove Waterlooville PO7 8ST										Existing Plans and Elevations									
Drawn Limited ©Copyright Reserved 2026.										Scale : 1:100, 1:250@A1 Date : MAY2026										Drawing No: 20.373.100									
PLANNING										MD										Drawn by : MD									
Rev Description										Date										Drawing No									
-										-										-									
-										-										-									
