



NOTE:
OTHER THAN FOR THE PURPOSES OF PLANNING, DO NOT SCALE THESE DRAWINGS.
USE WRITTEN DIMENSIONS ONLY. ALL DIMENSIONS TO BE CHECKED ON SITE PRIOR TO COMMENCEMENT OF WORK.


THIS DRAWING IS THE COPYRIGHT OF *SIMPSON HILDER ASSOCIATES LIMITED* AND MAY NOT BE REPRODUCED, COPIED OR ALTERED IN ANY WAY WITHOUT WRITTEN AUTHORITY

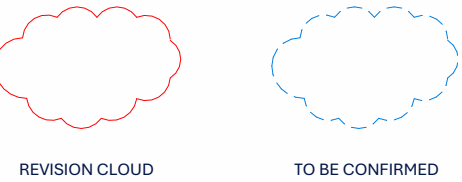

Existing South Elevation
1:100

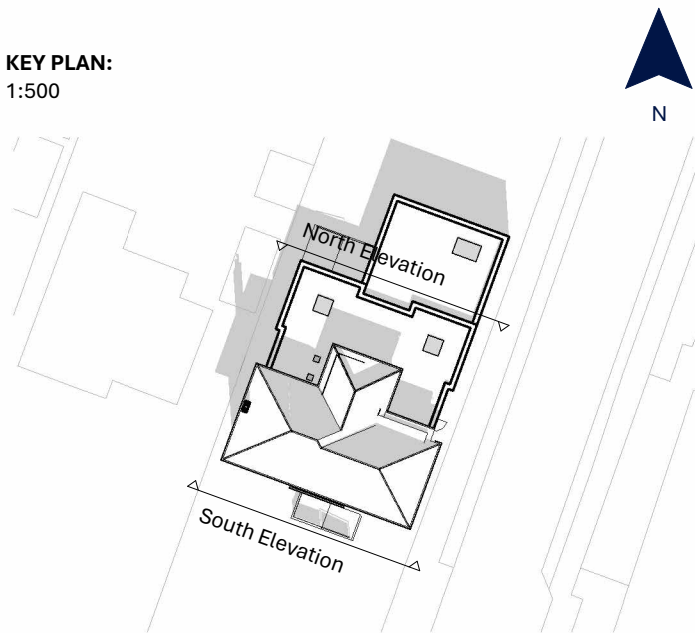

Existing North Elevation
1:100

 

B		08.06.2026	Planning Comments - Parking amendments	ZR	•
A		14.04.2026	Planning Issue	ZR	•
Rev	Date		Updated Issue	TW	•
			Description	By	Chkd
<div><div>SIMPSONHILDER</div><div>Chartered Architects & Surveyors 023 8028 3798 simpsonhilder.co.uk</div></div>					
Project PARKWAY DENTAL CARE, 100 BEDHAMPTON ROAD, HAVANT, PO9 3EZ					
Description EXISTING NORTH & SOUTH ELEVATIONS					
PLANNING					
Drawn ZR	Checked MR	Scale As indicated	Date 25/02/26	Revision B	
Drawing No. 9967-102					
Original size 100mm @A1					