




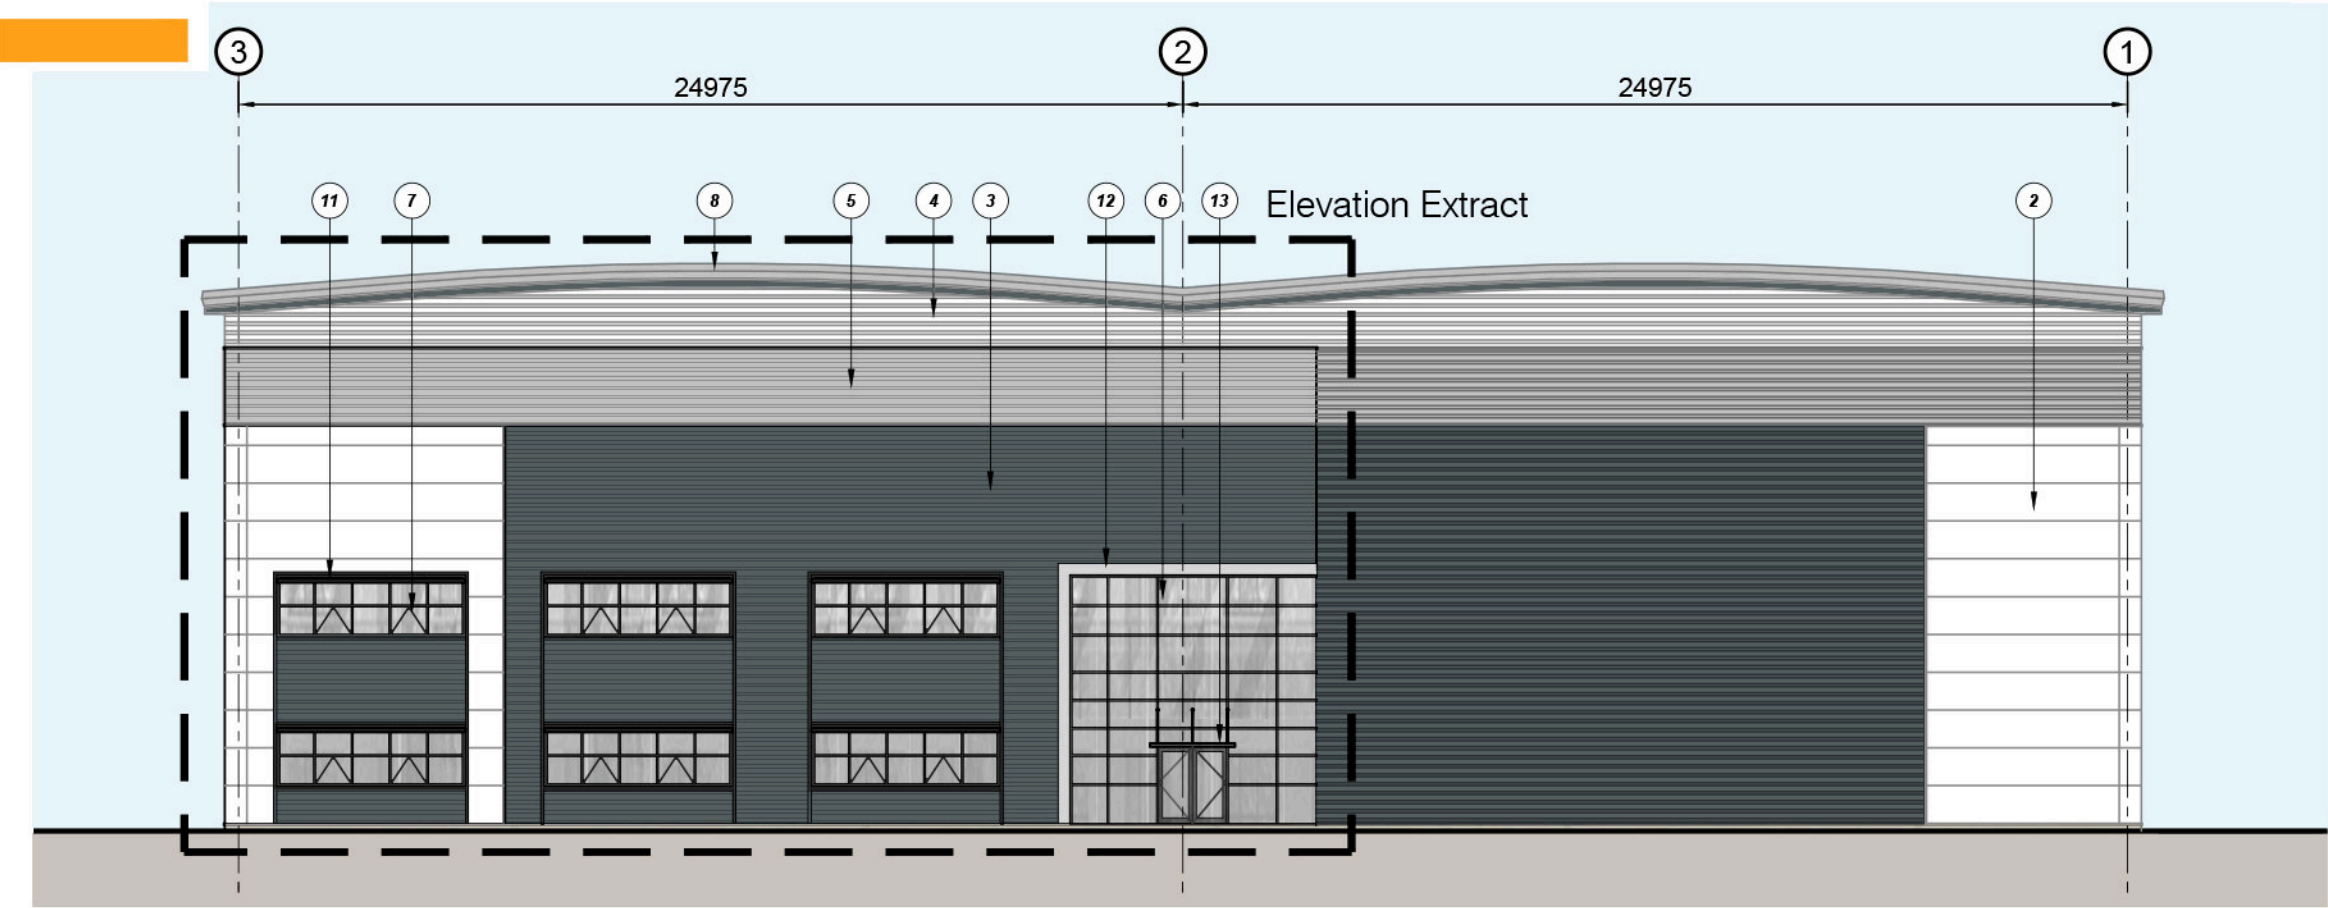


Illustrative North Elevation_SCALE 1:200

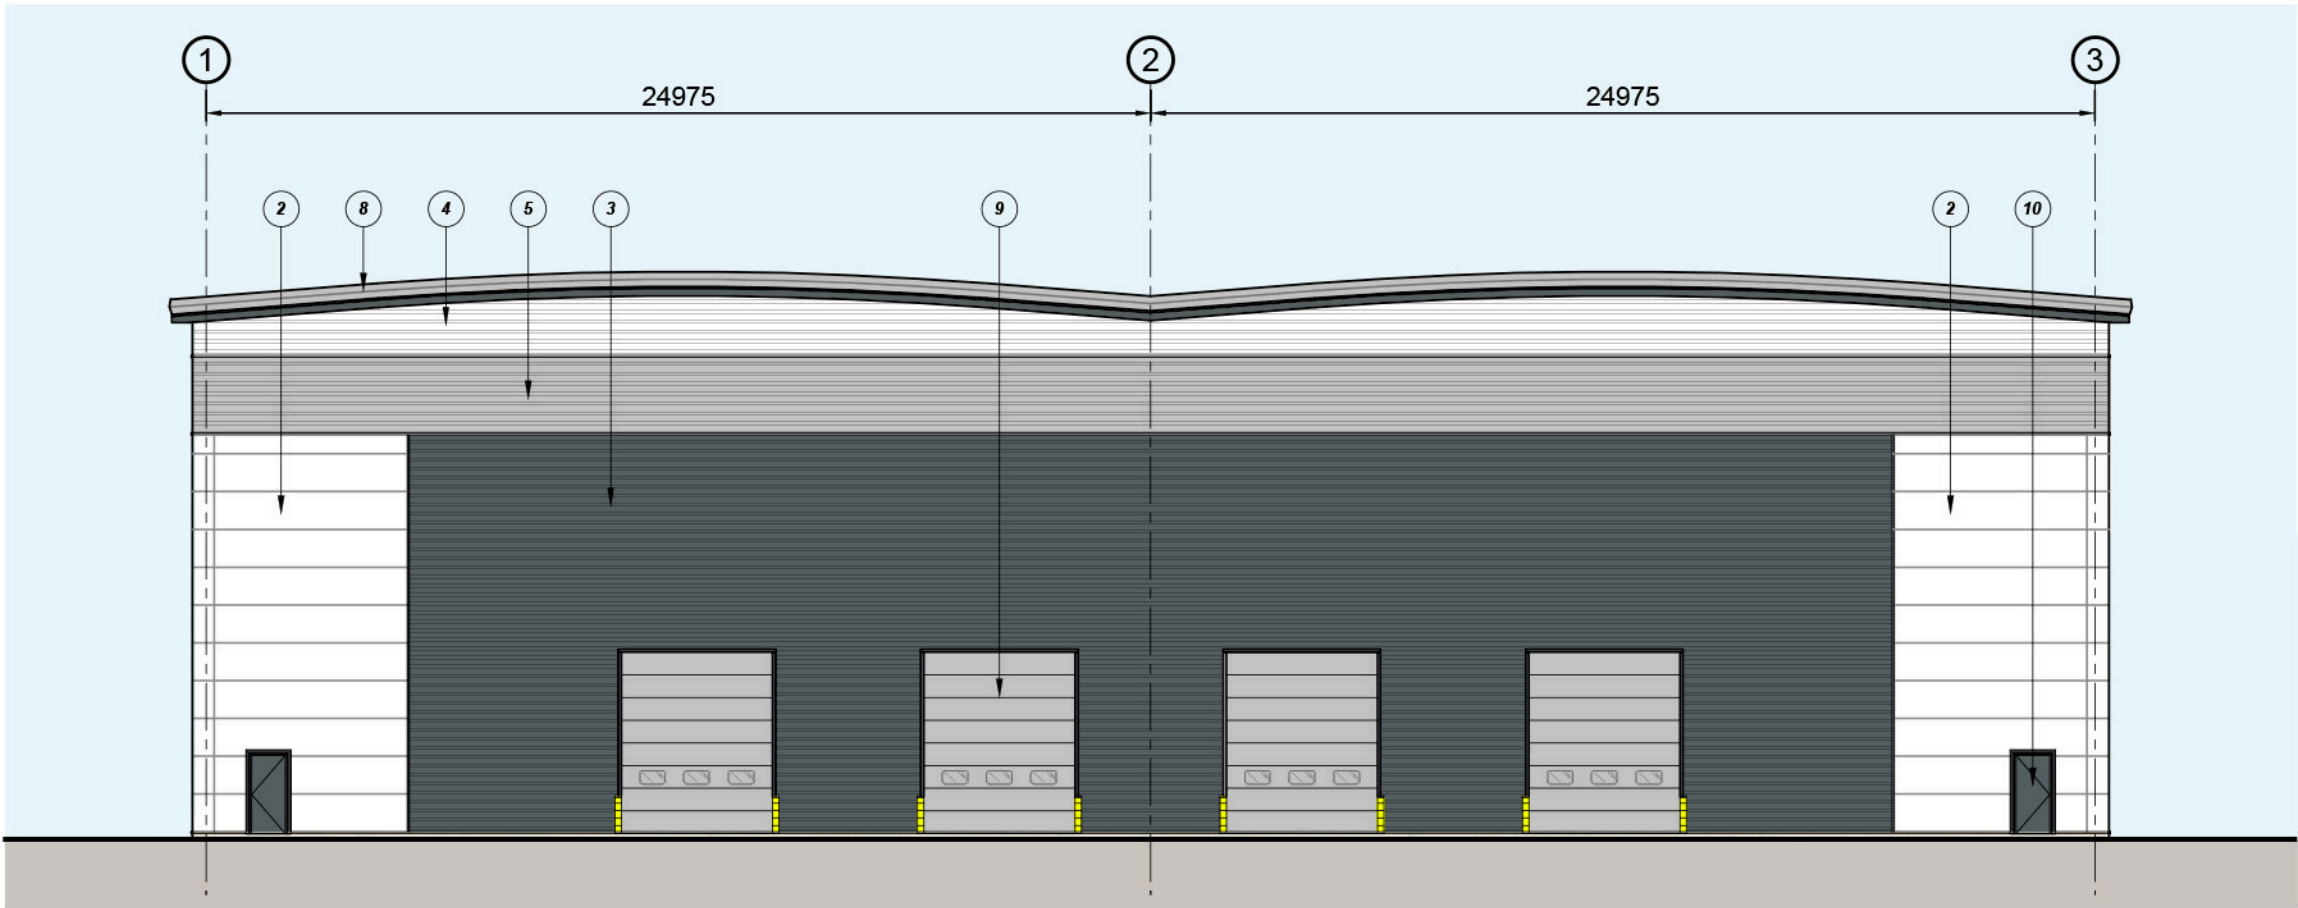

Illustrative South Elevation_SCALE 1:200

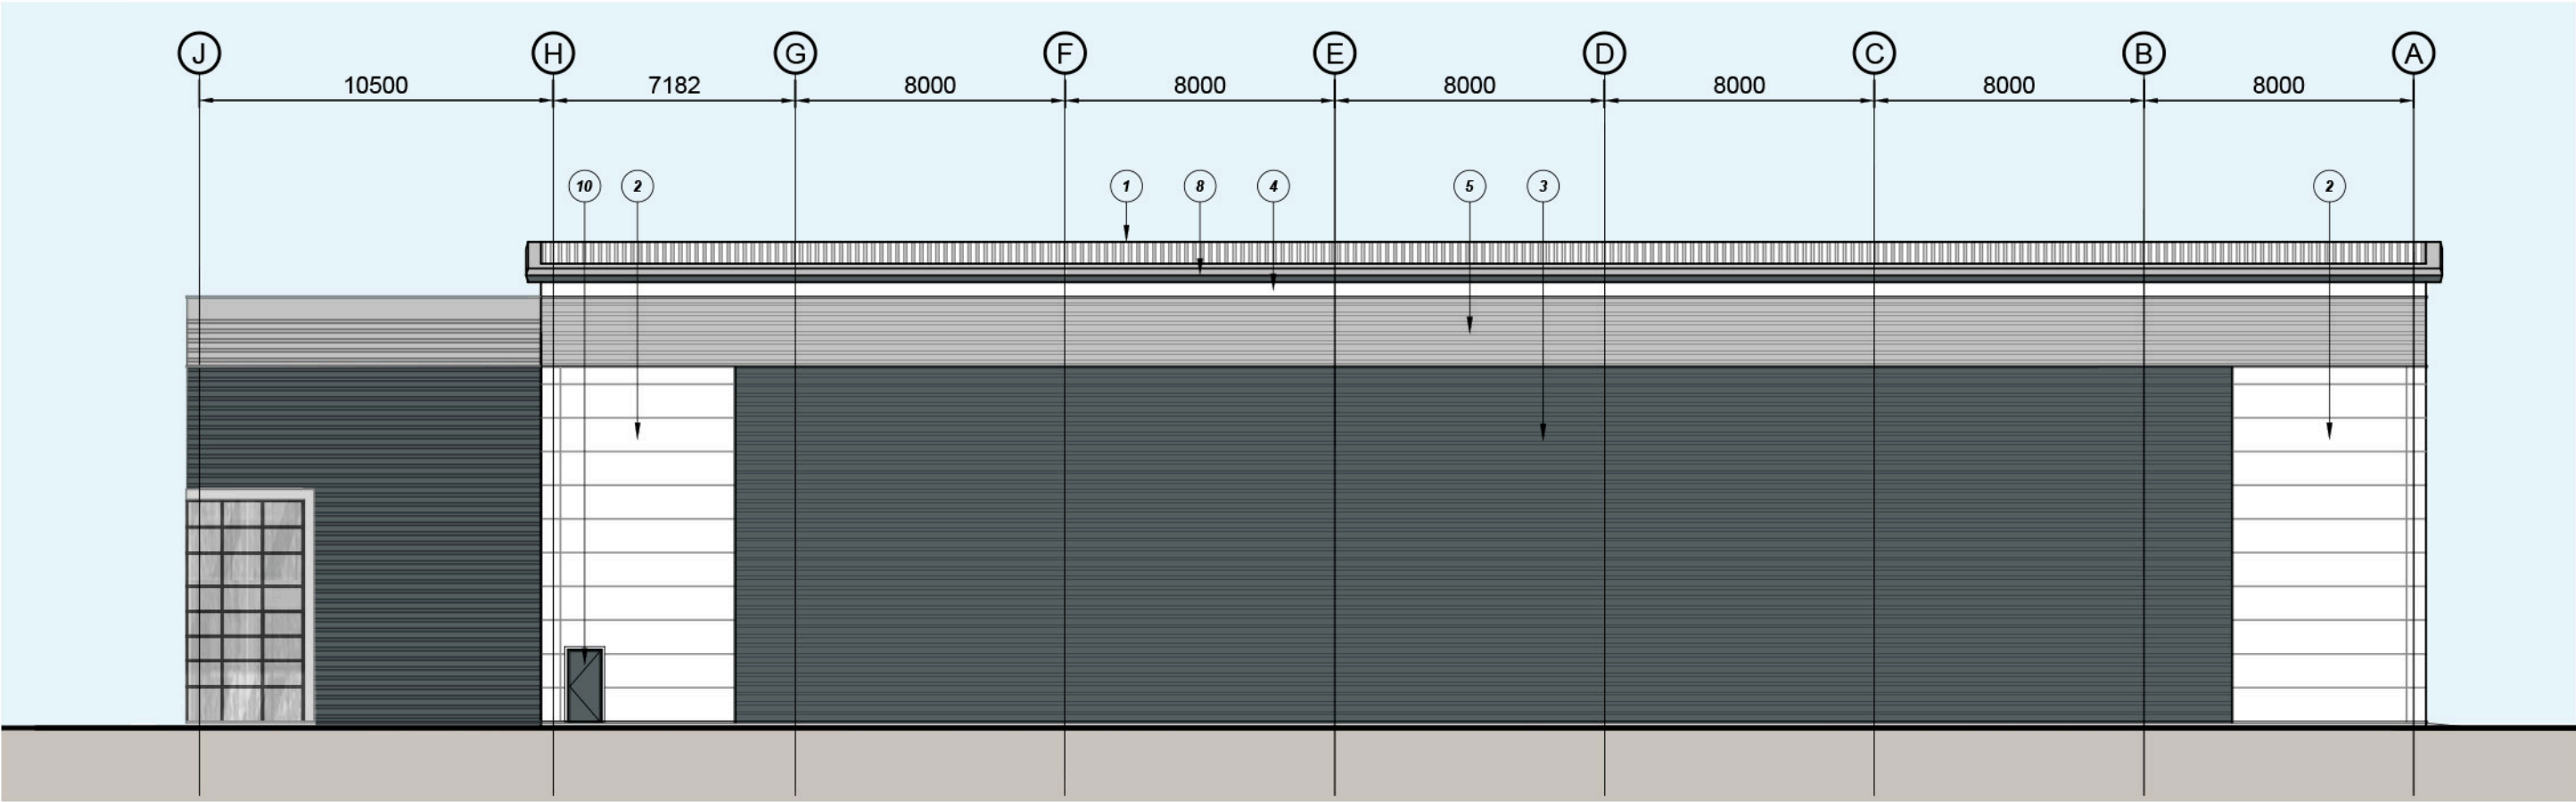


Illustrative West Elevation_SCALE 1:200

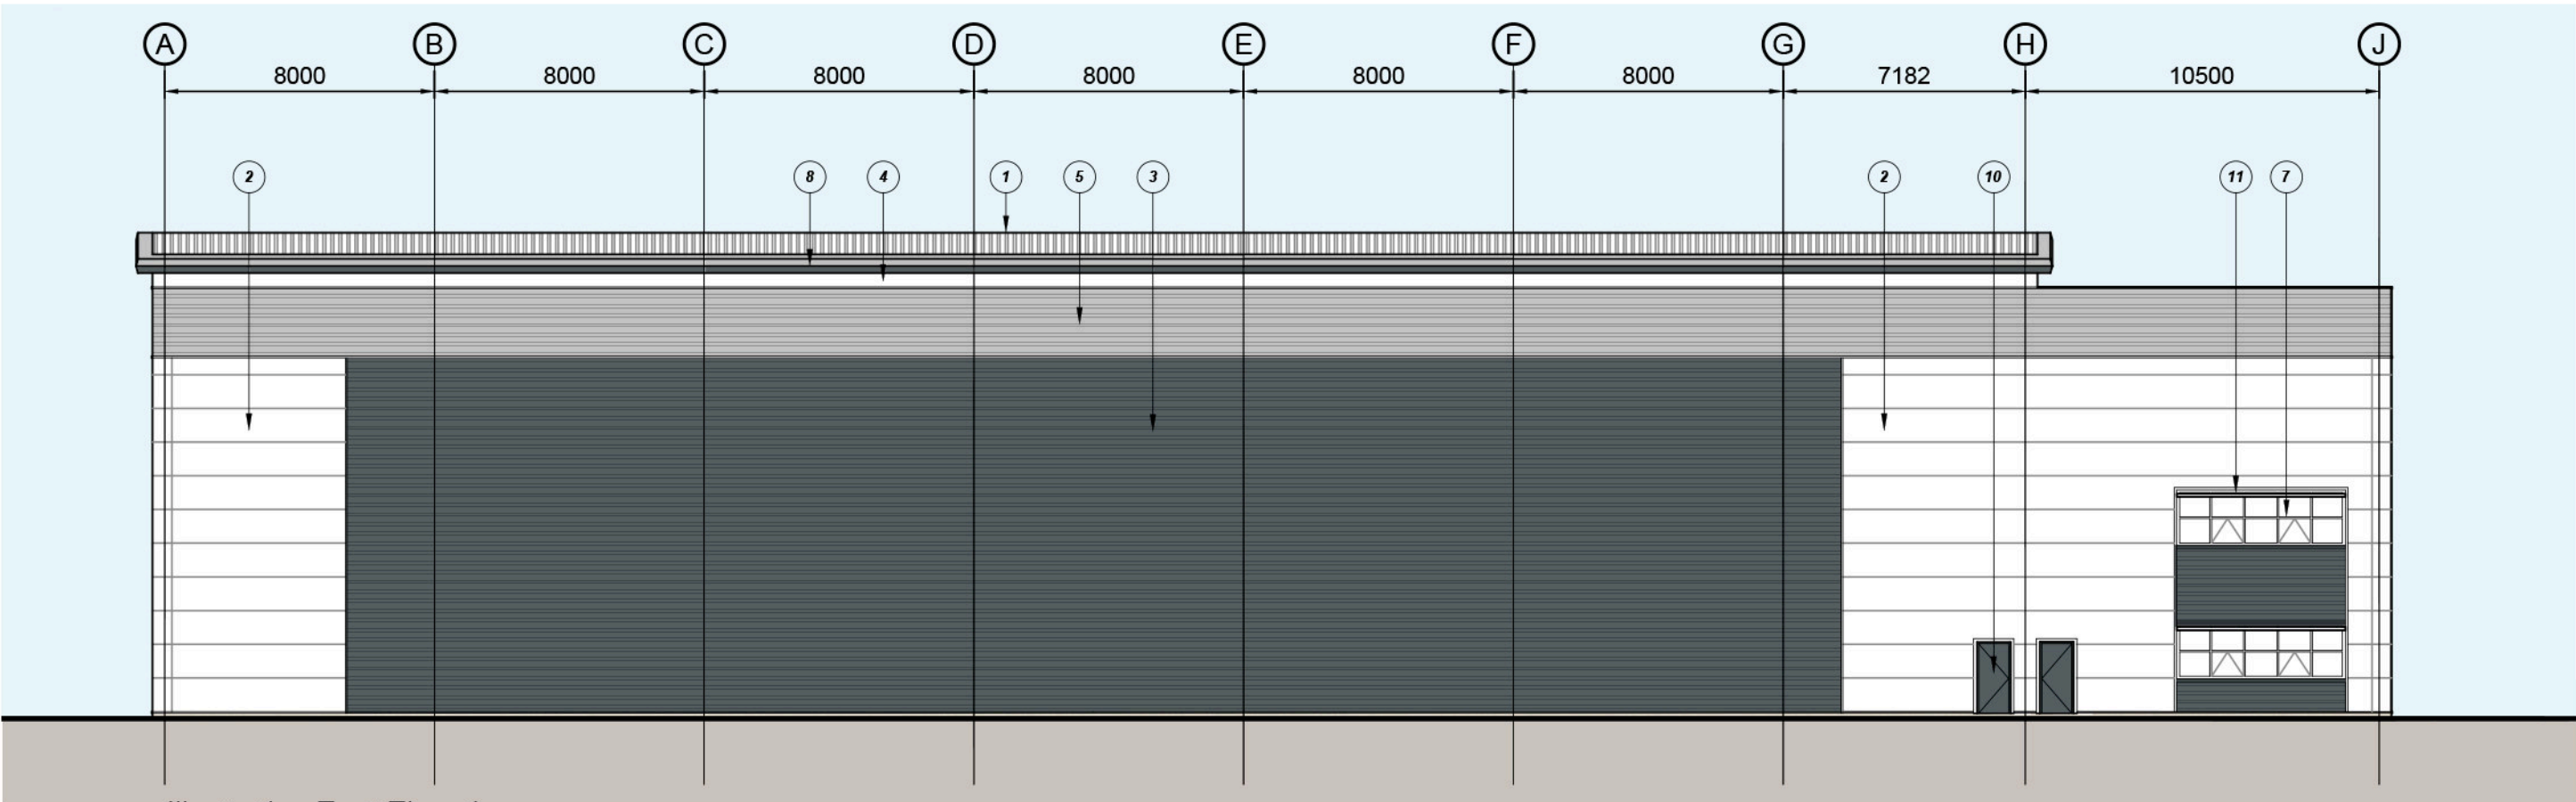

Illustrative East Elevation_SCALE 1:200



Illustrative North Elevation Extract_SCALE 1:100

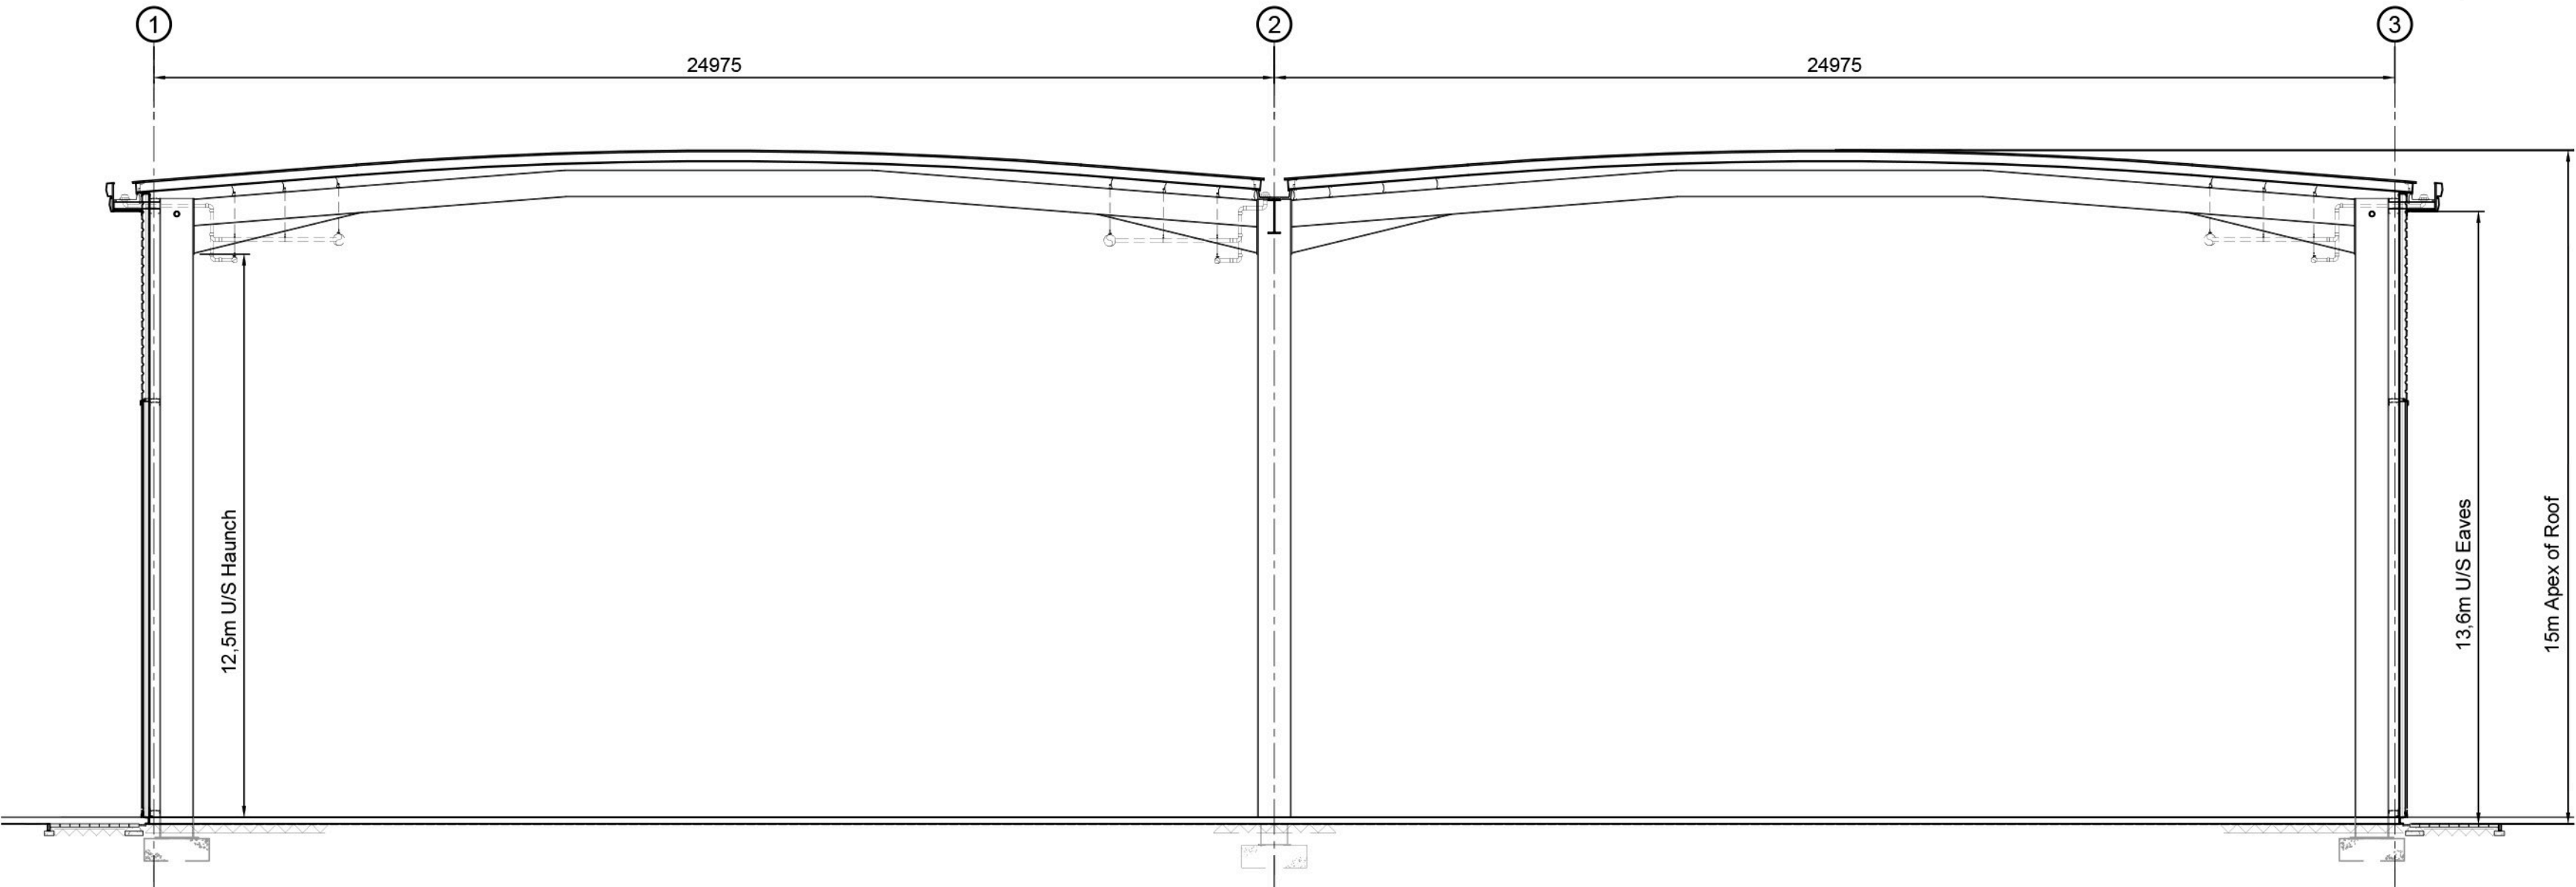

Illustrative Section_SCALE 1:125

General Notes

- This document is to be used for the stated purpose only and should not be used for any other.
- Dimensions are all in millimetres, unless stated otherwise.
- It is the recipient's responsibility to print this document to the correct size & scale.
- All relevant drawings and specifications should be read in conjunction with this document.
- Scaling is for planning purposes.

Document Scale(s)

1m	SCALE 1:100
2.5m	SCALE 1:125
1m	SCALE 1:200

External Finishes

- Griffon roof formed of built up trapezoidal roof panel system
Finish: Tata Colorcoat HPS200 Ultra
Colour: White (RAL 9003) (Signature Colours)
- Microrib Built-Up metal Cladding Panel system
Finish: Tata Colorcoat HPS200 Ultra (1000/900/600 Module)
Colour: White (RAL 9003) (Signature Colours)
- Built up horizontally laid trapezoidal profile metal wall cladding system
Finish: Tata Colorcoat Prisma
Colour: Slate Grey (RAL 7012) (Solid Colours)
- Built up horizontally laid trapezoidal profile metal wall cladding system
Finish: Tata Colorcoat Prisma
Colour: White (RAL 9003)
- Built up horizontally laid trapezoidal profile metal wall cladding system
Finish: Tata Colorcoat HPS200 Ultra
Colour: Goosewing Grey (RAL 080 70 05)
- Thermally broken polyester powder coated aluminium curtain wall and doors
Finish: Polyester powder coated
Glazing: Grey tinted
Frame Colour: Anthracite (RAL 7016)
- Thermally broken polyester powder coated aluminium windows,
Finish: Polyester powder coated
Glazing: Grey tinted
Frame Colour: Anthracite (RAL 7016)
- Two Part Eaves Flashing
Finish: Tata Colorcoat HPS200 Ultra
Colour: Upper - Goosewing Grey (RAL 080 70 05)
Lower - Slate grey (RAL 7012)
- Level Access Doors to be overhead sectional doors with level access to be electronically operated with manual override.
~ 3 N° 4000mm wide x 4800mm high level access doors
Finish: Polyester powder coated
Colour: Goosewing Grey (RAL 080 70 05)
- Steel insulated security door & frame
Finish: Polyester powder coated
Colour: As indicated.
- Brise Soleil system projecting 1.2m from main building facade with metallic fins (as shown on elevations)
Finish: Polyester powder coated
Colour: Anthracite (RAL 7016)
- Feature Flashing
Finish: Polyester powder coated
Colour: Oyster Grey (RAL 7035)
- Glazed Entrance Canopy
Canopy to project 1.2m from curtain structure on support rods with gravity fed gutter
Finish: Polyester powder coated
Glazing: Grey tinted
Frame Colour: Anthracite (RAL 7016)

Project Name

Dunsbury Park, Havant, Portsmouth

Employer		Project Address	
Portsmouth City Council		Dunsbury Park, Havant, Portsmouth, PO9 4EE	
RIBA Workstage		Suitability	
2 - Concept Design		S3 - Review & Comment	
Drawn	Checked	Created	Size
KS	DS	13.05.2026	A1
UMC Project Reference		Scale	LOD LOI
25266		As Indicated	1 1

Document Title

Unit 100 - Illustrative Elevation

Document Reference

DP - UMC - 0100 - ZZ - DR - A - 1301

Revision Note

Drawing updated in accordance with the requirements of the client, project manager, and planning consultant.

Issue Date	Status	Current Revision
------------	--------	------------------

13.05.2026 PLANNING