
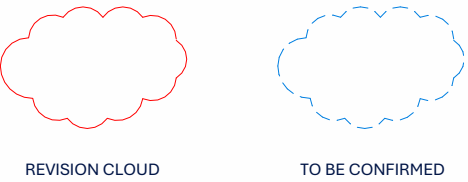



NOTE:  
OTHER THAN FOR THE PURPOSES OF PLANNING, DO NOT SCALE THESE DRAWINGS.  
USE WRITTEN DIMENSIONS ONLY. ALL DIMENSIONS TO BE CHECKED ON SITE PRIOR TO COMMENCEMENT OF WORK.

THIS DRAWING IS THE COPYRIGHT OF **SIMPSON HILDER ASSOCIATES LIMITED** AND MAY NOT BE REPRODUCED, COPIED OR ALTERED IN ANY WAY WITHOUT WRITTEN AUTHORITY

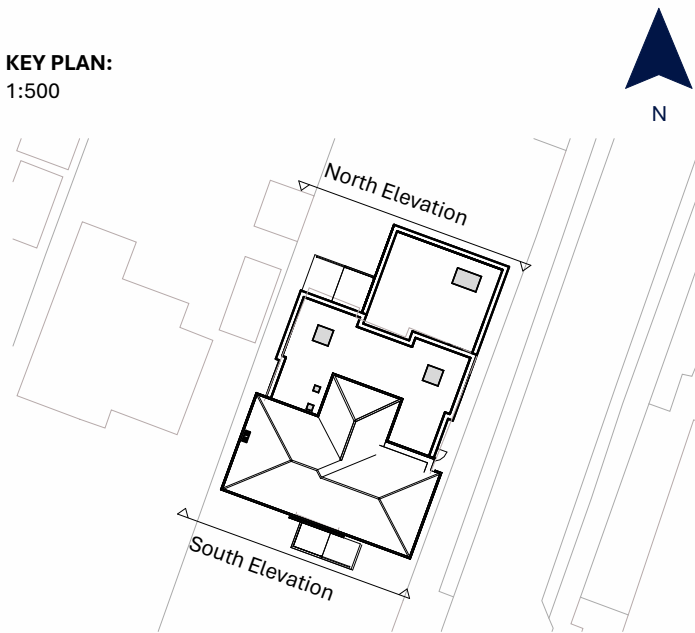

Proposed South Elevation

1:100

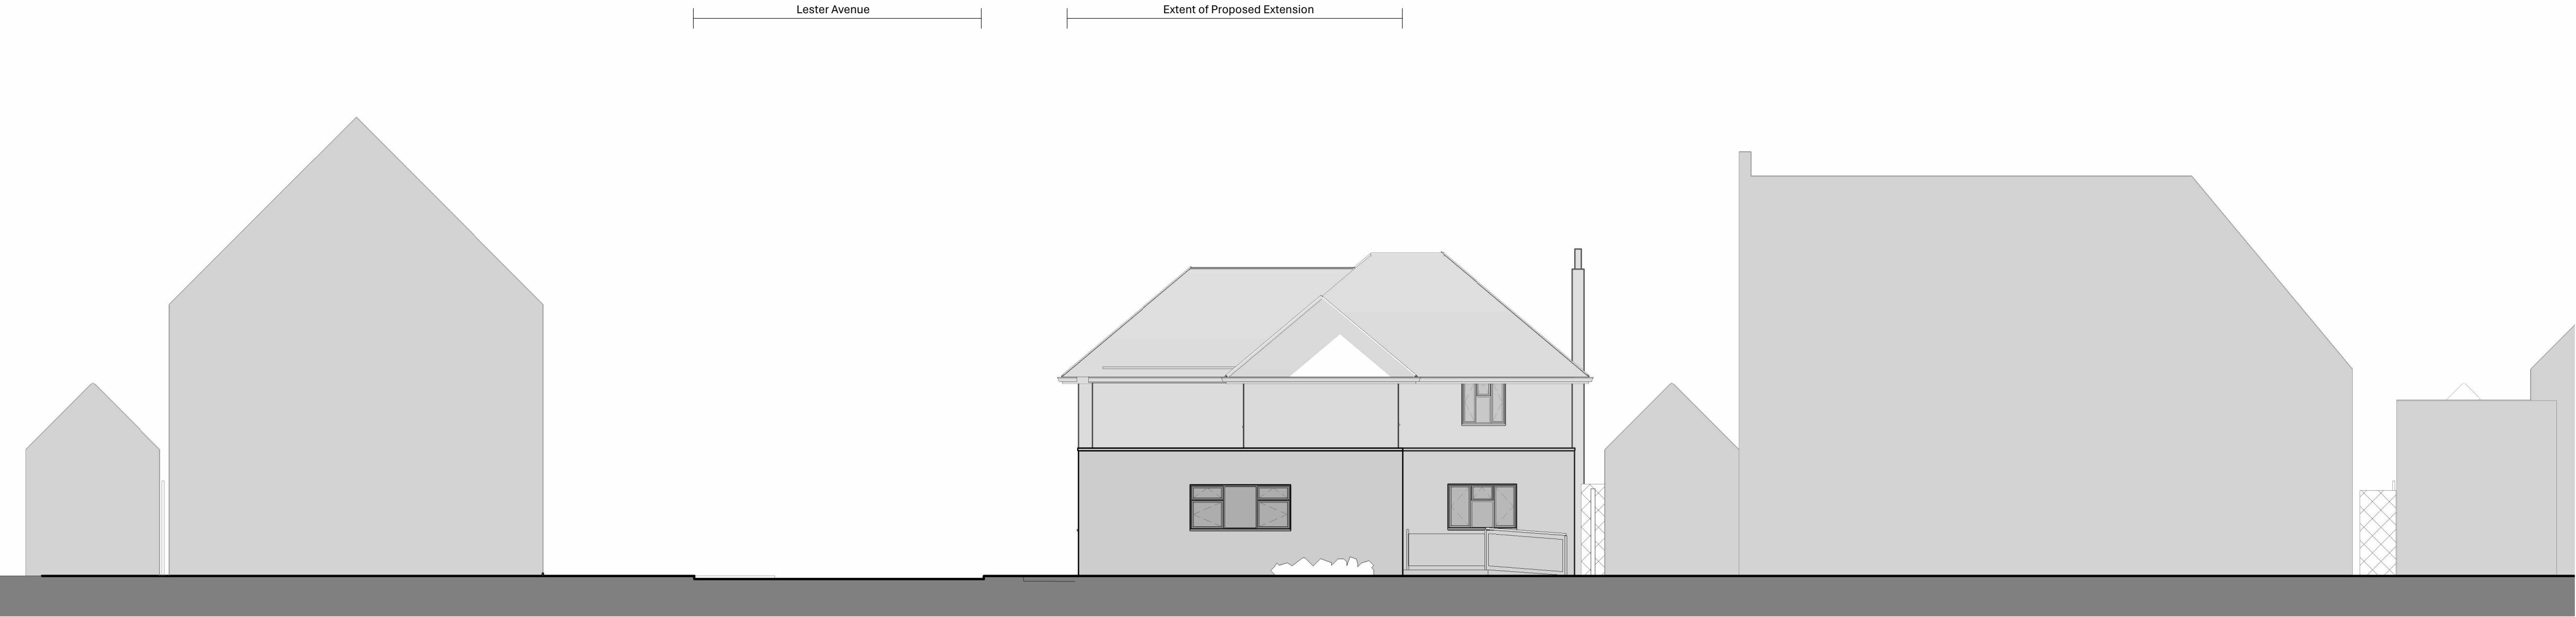

Proposed North Elevation

1:100

|   |      |                                                          |  |    |    |      |
|---|------|----------------------------------------------------------|--|----|----|------|
| 08.06.2026<br>14.04.2026   |      | Planning Comments - Parking amendments<br>Planning Issue |  | ZR | *  |      |
| Rev   | Date | Description                                              |  |    | By | Ckld |
| <div><div><div>SIMPSON<br/>HILDER</div><div>Chartered Architects &amp; Surveyors<br/>023 8028 3798   simpsonhilder.co.uk</div></div><div><div>Project</div><div>PARKWAY DENTAL CARE,<br/>100 BEDHAMPTON ROAD,<br/>HAVANT, PO9 3EZ</div></div><div><div>Description</div><div>PROPOSED NORTH &amp; SOUTH<br/>ELEVATIONS</div></div><div><div>PLANNING</div><div><div><div>Drawn<br/>IDH</div><div>Checked<br/>MR</div><div>Scale<br/>As indicated</div><div>Drawing No.<br/>9967-108</div></div><div><div>Date<br/>25/02/26</div><div>Revision<br/>A</div></div></div></div></div> |      |                                                          |  |    |    |      |
| Original size 100mm @A1   |      |                                                          |  |    |    |      |

