



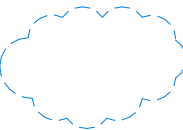

REVISION CLOUD



TO BE CONFIRMED

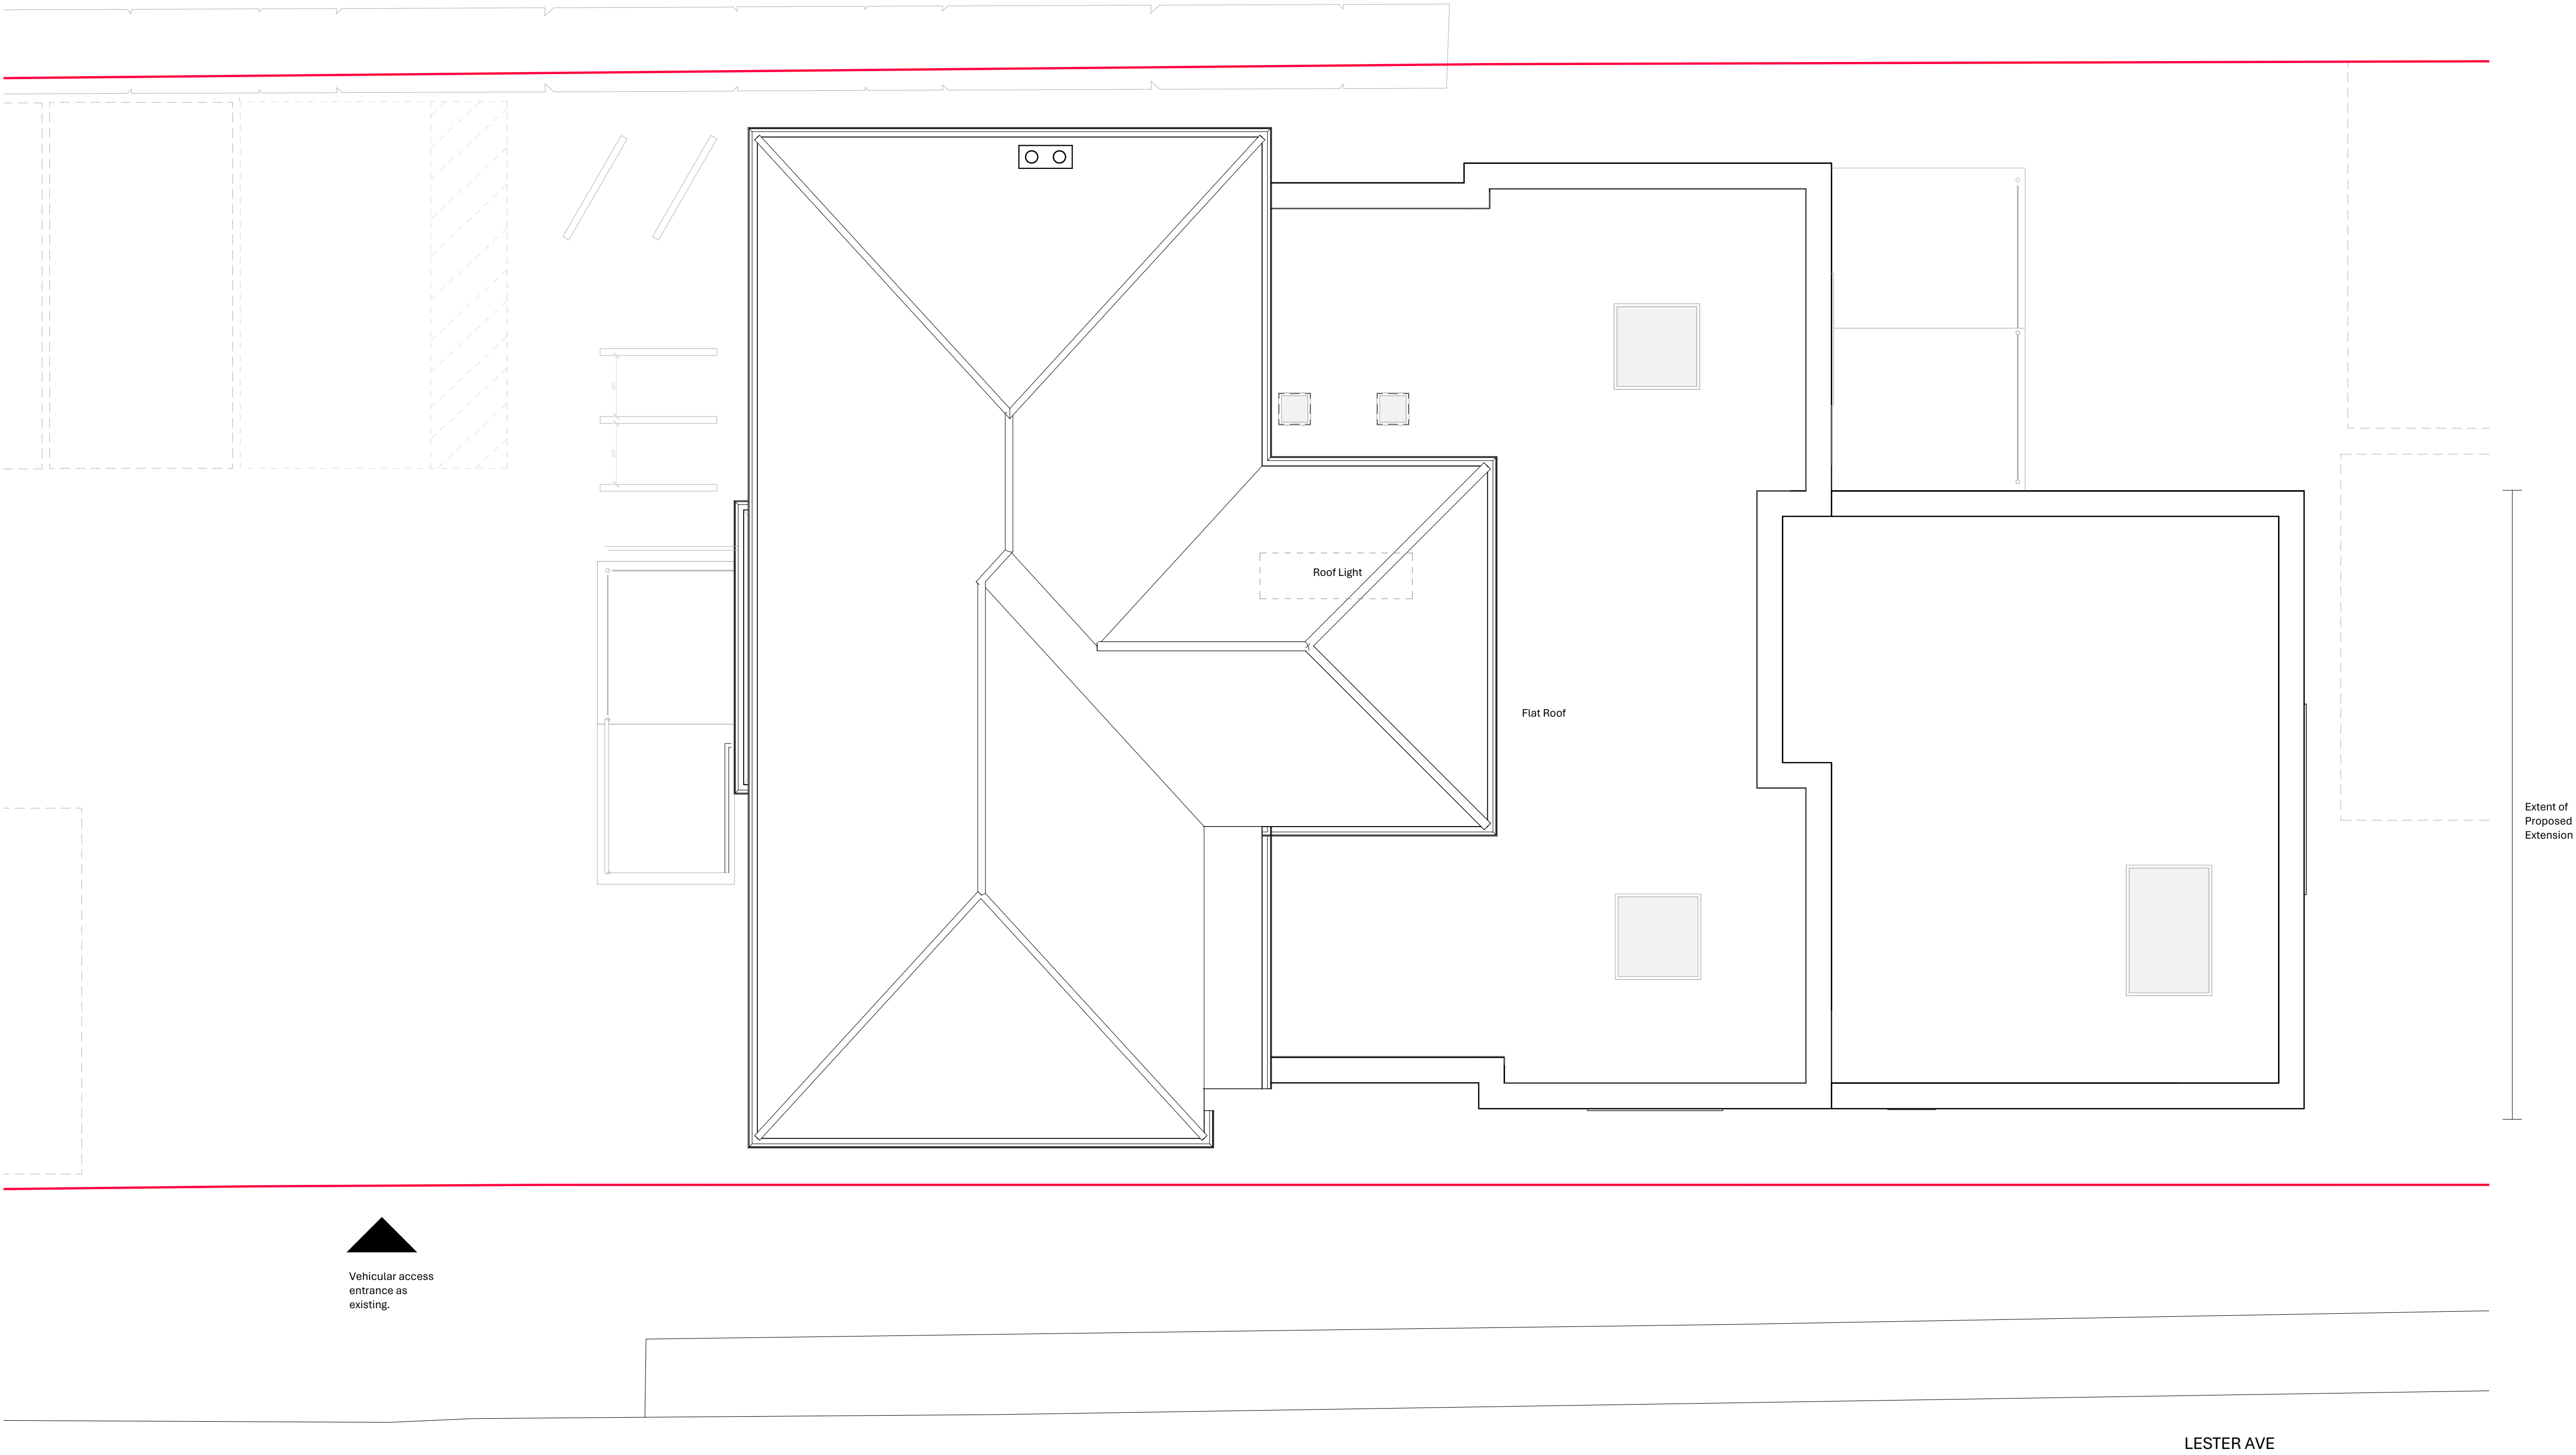

Proposed Roof Plan
1 : 50

C	06.06.2026	Planning Comments - Parking amendments	ZR	*
B	14.04.2026	Planning Issue	ZR	
A	21/02/24	Staff Bike Hoops	ZR	
Rev	Date	Description	By	Chkd

**SIMPSON
HILDER**

Chartered Architects & Surveyors
023 8028 3798 | simpsonhilder.co.uk

Project
**PARKWAY DENTAL CARE,
100 BEDHAMPTON ROAD,
HAVANT, PO9 3EZ**

Description
PROPOSED ROOF PLAN

PLANNING			Date
Drawn IDH	Checked MR	Scale 1 : 50	25/02/26
Drawing No. 9967-112			Revision C