



NOTE:  
OTHER THAN FOR THE PURPOSES OF PLANNING, DO NOT SCALE THESE DRAWINGS.  
USE WRITTEN DIMENSIONS ONLY. ALL DIMENSIONS TO BE CHECKED ON SITE PRIOR TO COMMENCEMENT OF WORK.


THIS DRAWING IS THE COPYRIGHT OF **SIMPSON HILDER ASSOCIATES LIMITED** AND MAY NOT BE REPRODUCED, COPIED OR ALTERED IN ANY WAY WITHOUT WRITTEN AUTHORITY

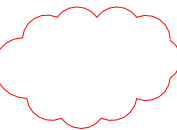

REVISION CLOUD

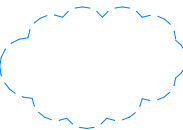


TO BE CONFIRMED

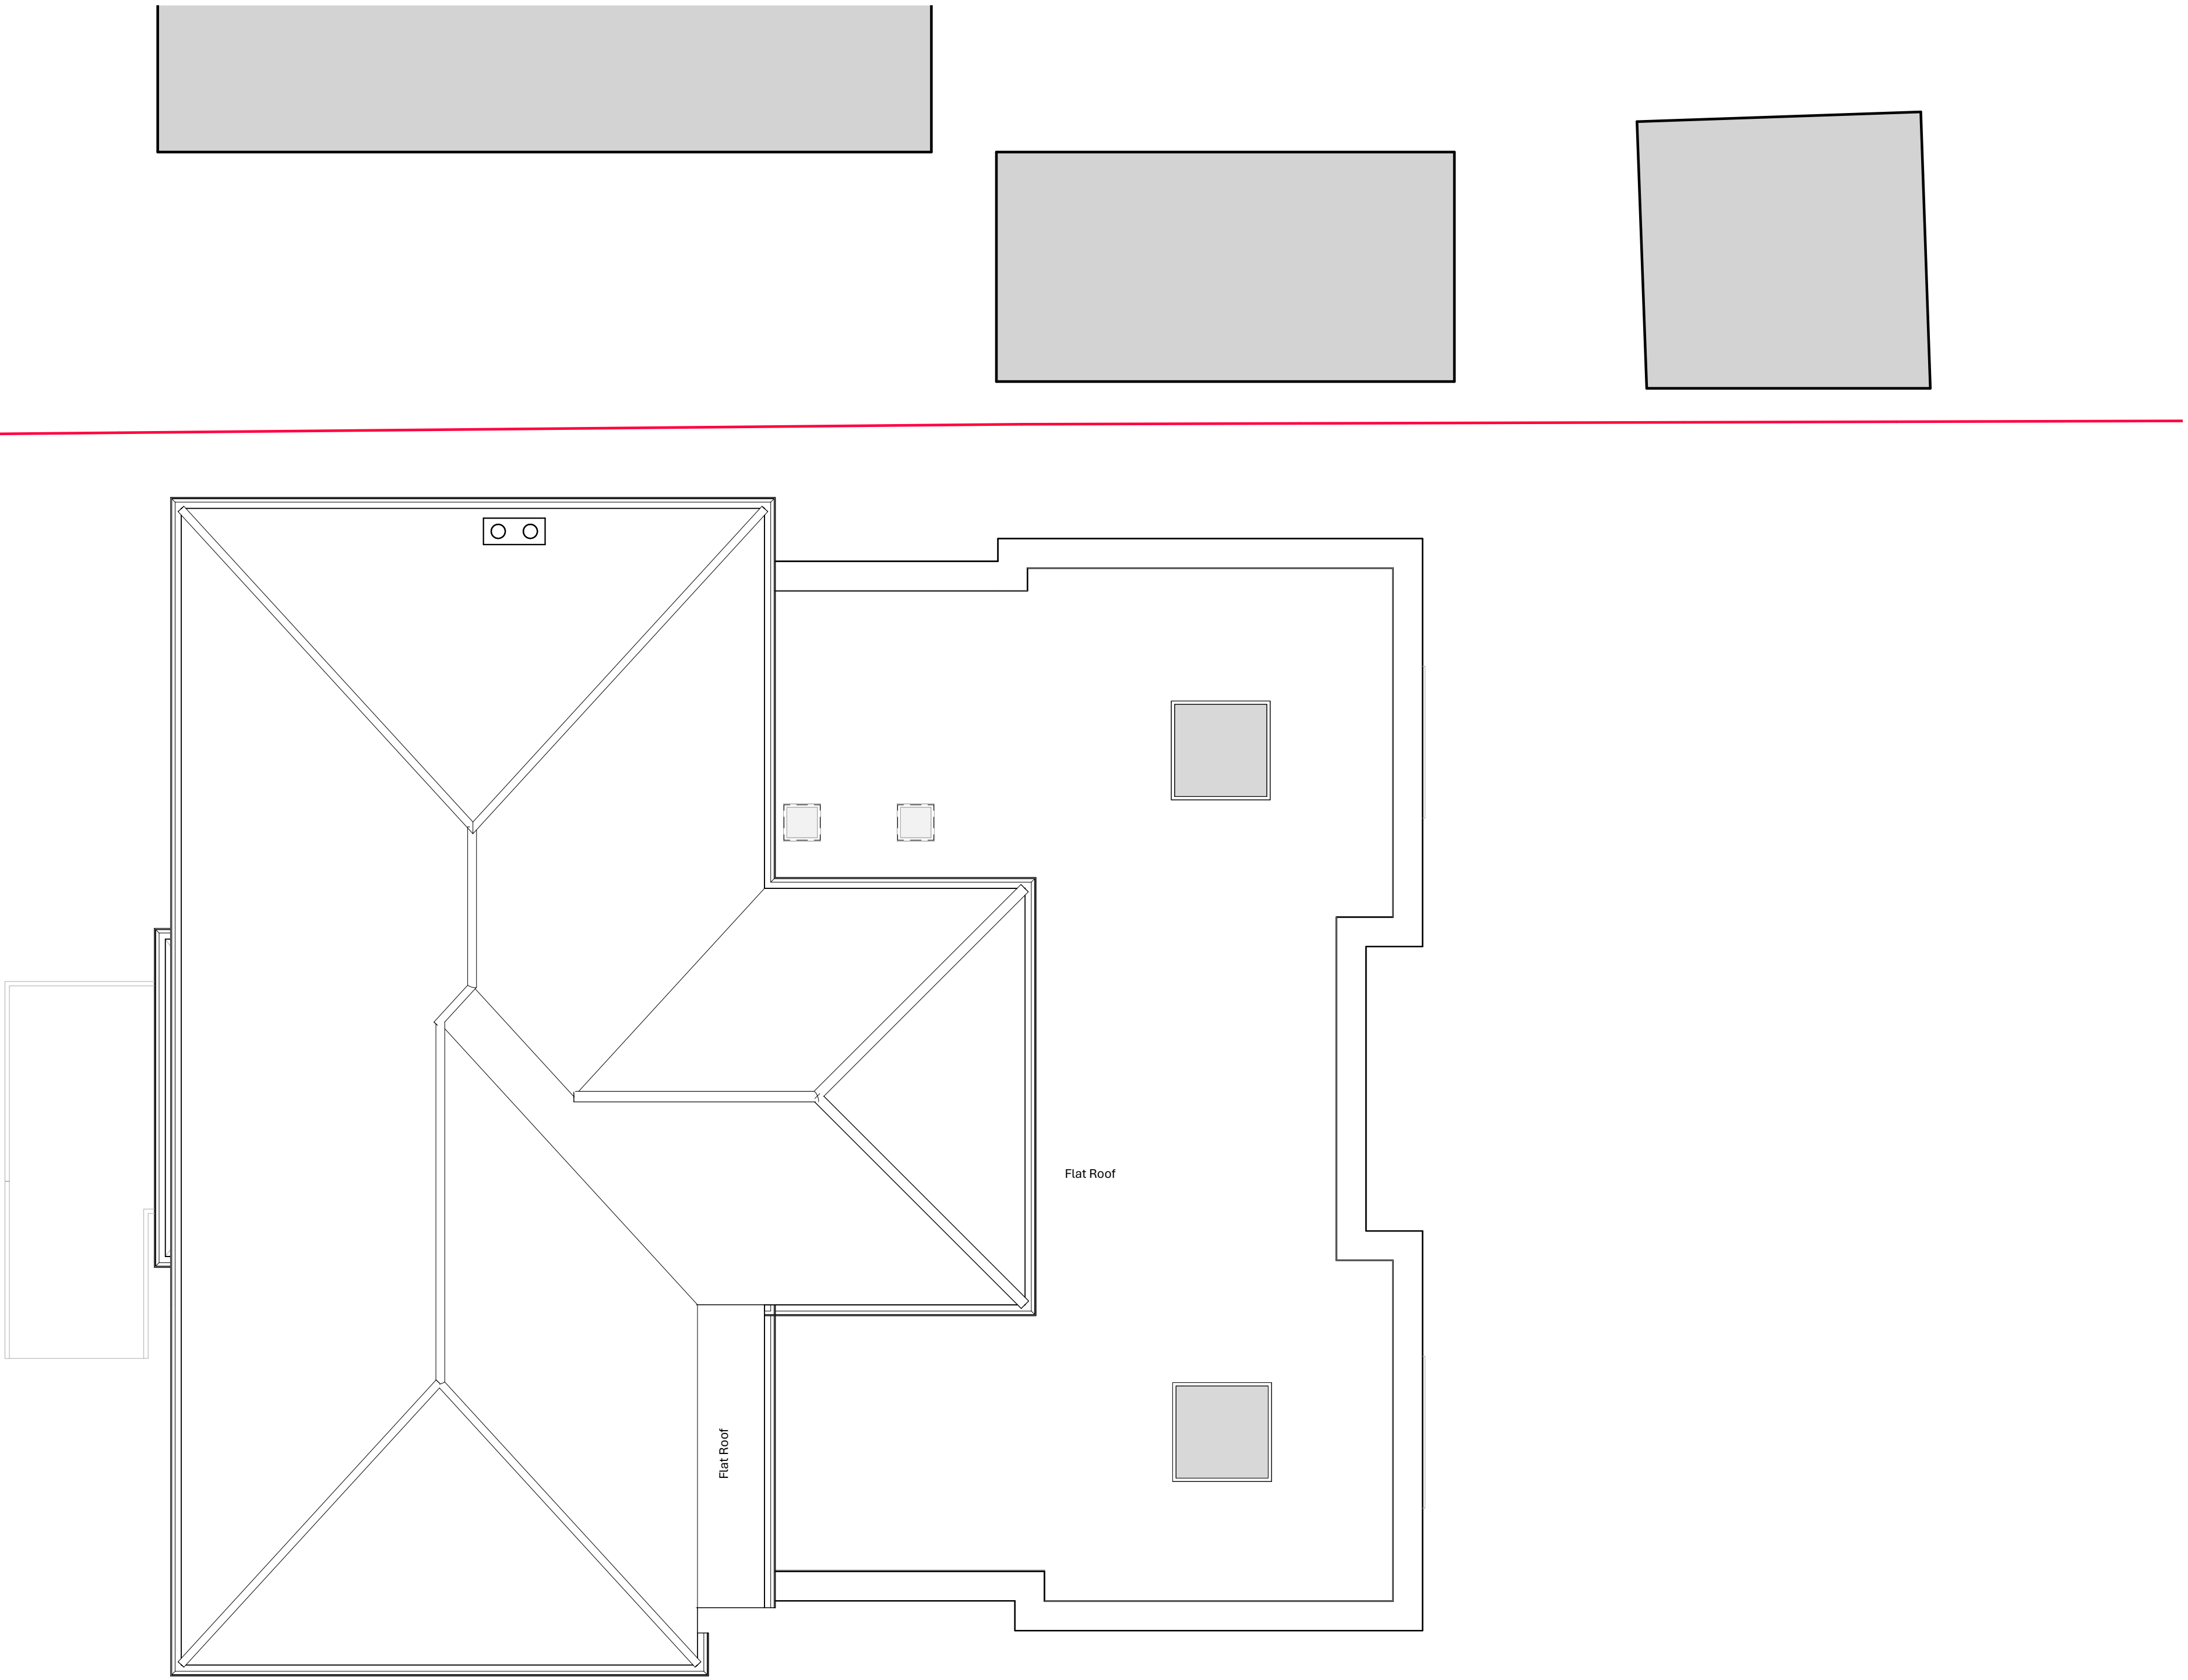

Vehicular access  
entrance as  
existing.

LESTER AVE

Existing Roof Plan  
1:50

 

|   |      |            |                                        |  |    |      |
|---|------|------------|----------------------------------------|--|----|------|
| B   |      | 08.06.2026 | Planning Comments - Parking amendments |  | ZR | •    |
| A   |      | 14.04.2026 | Planning Issue                         |  | ZR | •    |
| Rev   | Date |            | Updated Issue Description              |  | By | Chkd |
| <div><div><div>SIMPSON HILDER</div><div>Chartered Architects &amp; Surveyors<br/>023 8028 3798   simpsonhilder.co.uk</div></div><div>Project<br/>PARKWAY DENTAL CARE,<br/>100 BEDHAMPTON ROAD,<br/>HAVANT, PO9 3EZ</div><div>Description<br/>EXISTING ROOF PLAN</div><div>PLANNING</div><div><div>Drawn<br/>ZR</div><div>Checked<br/>MR</div><div>Scale<br/>1:50</div><div>Date<br/>25/02/26</div></div><div><div>Drawing No.<br/>9967-106</div><div>Revision<br/>B</div></div></div> <div>Original size 100mm @A1</div> |      |            |                                        |  |    |      |