



REVISION CLOUD

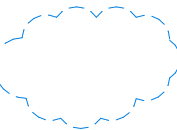


TO BE CONFIRMED

BEDHAMPTON ROAD

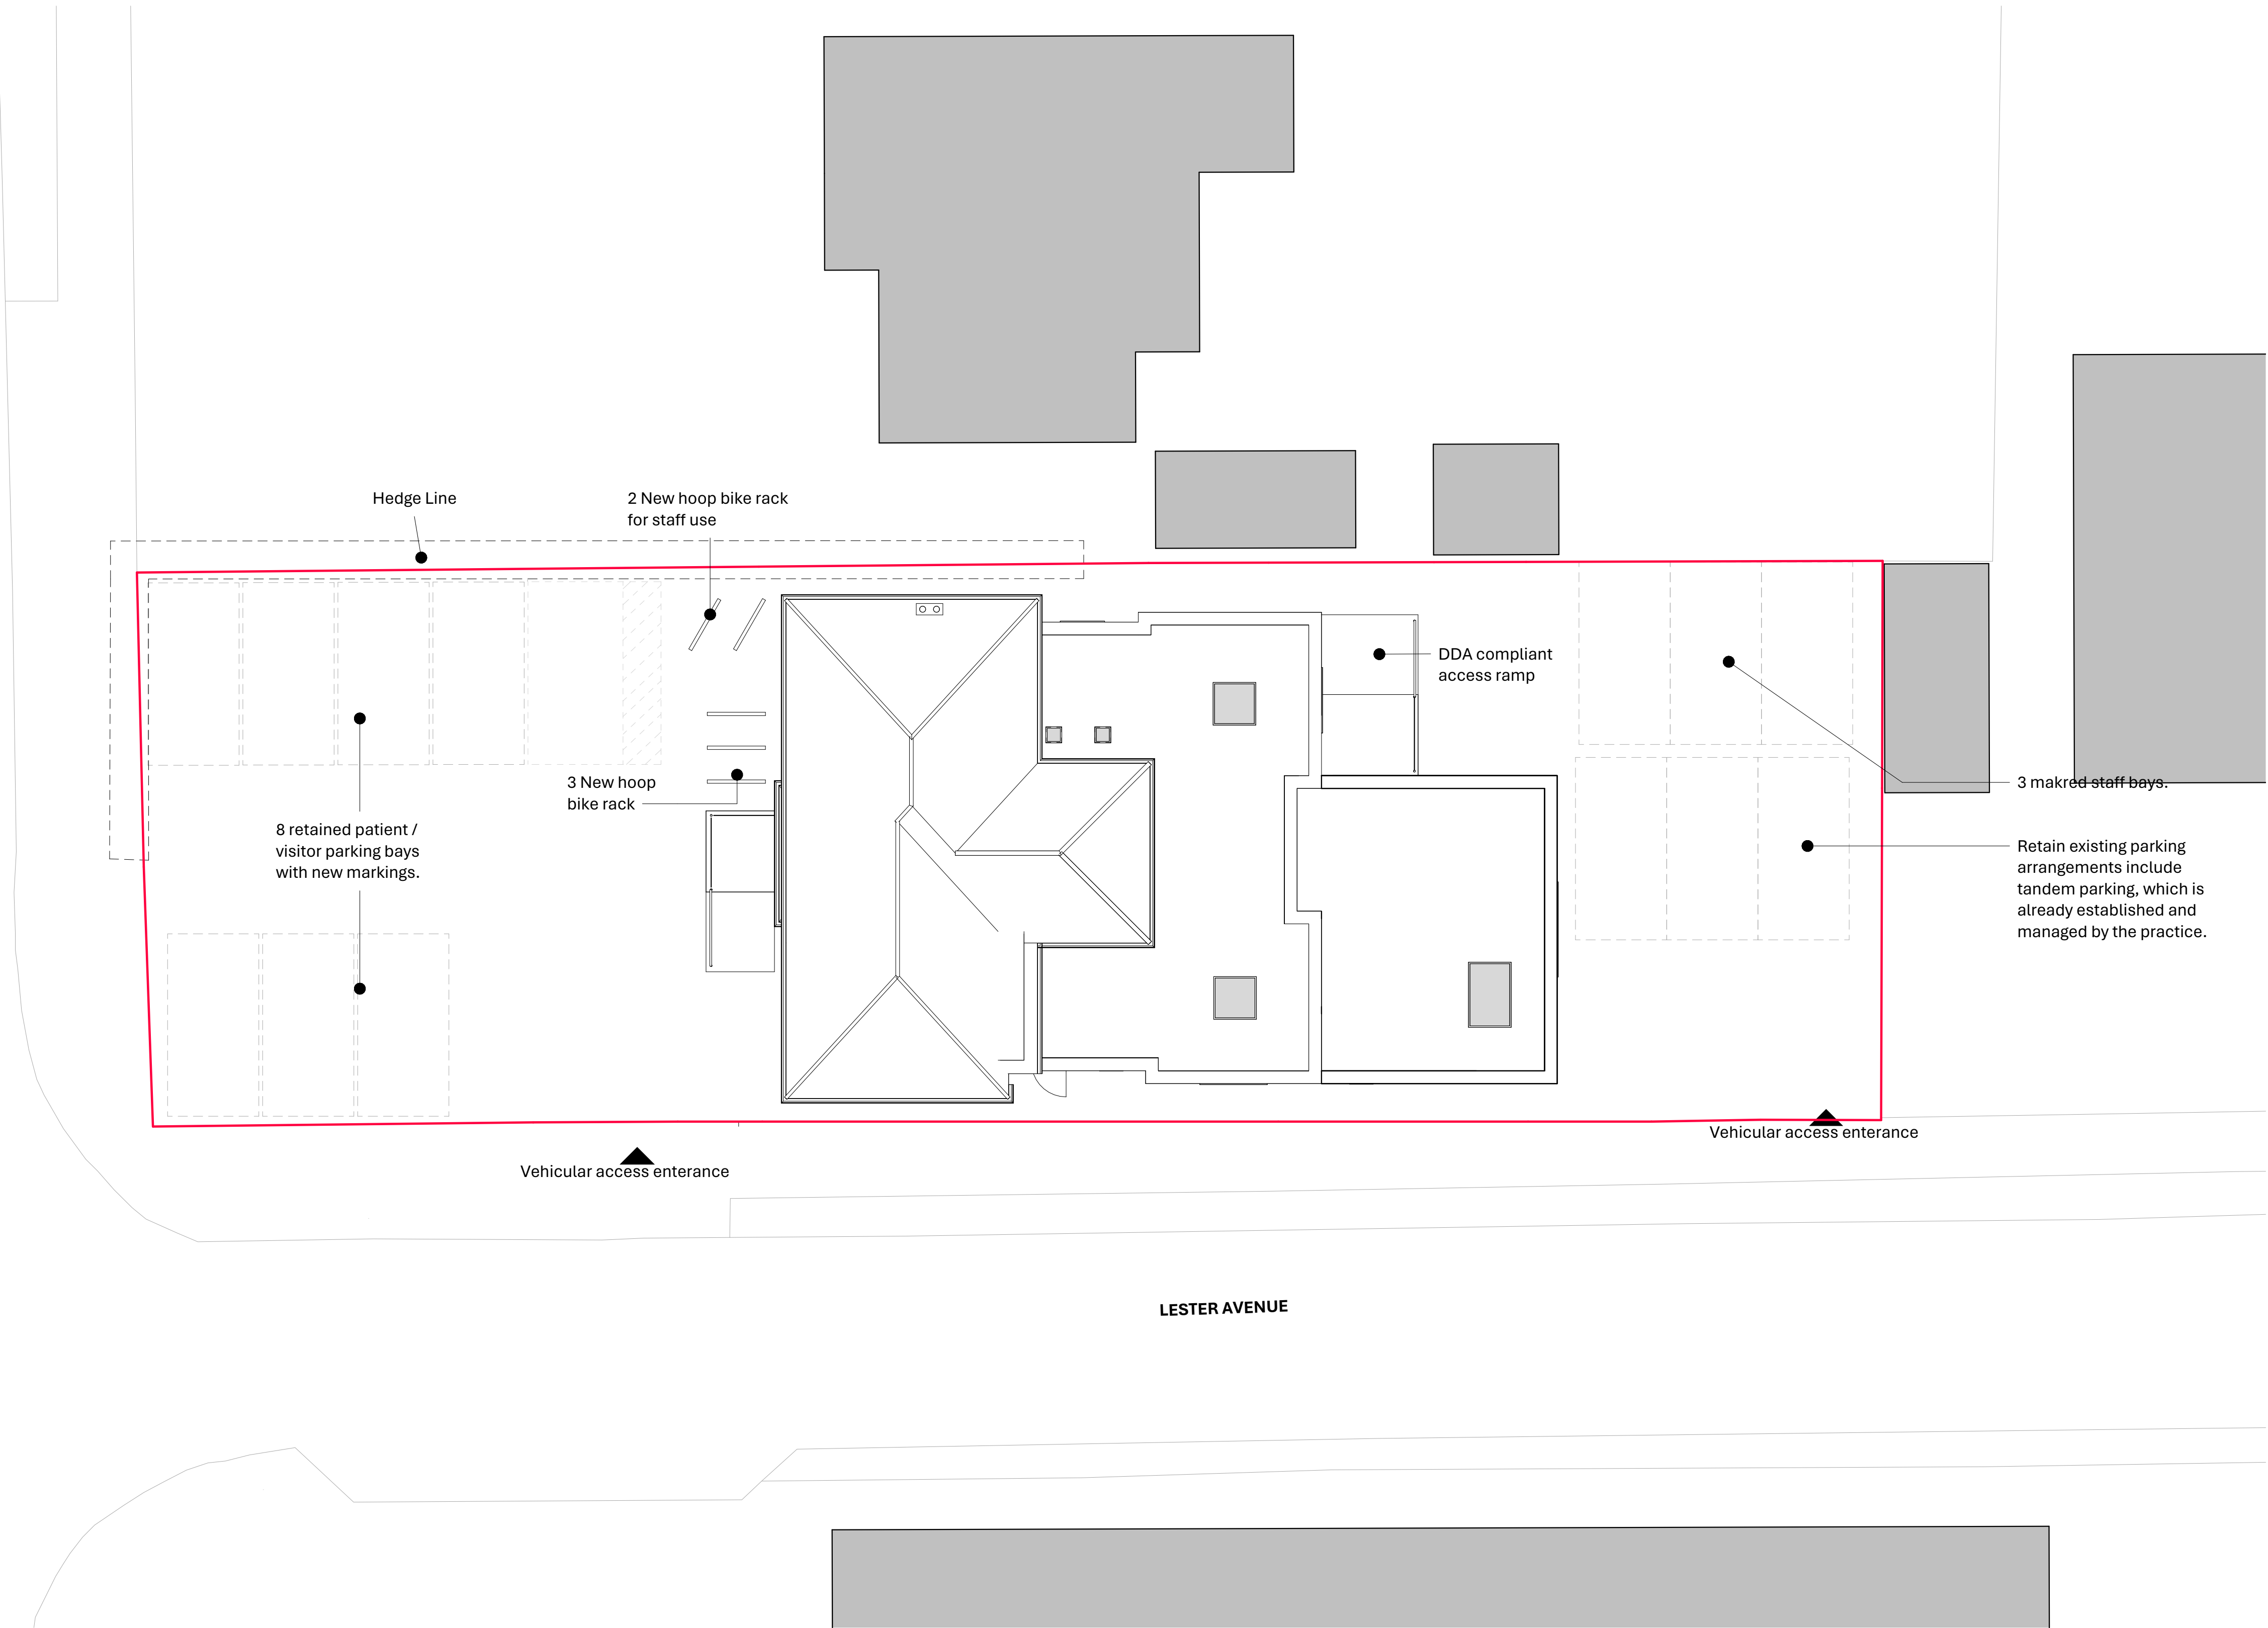

Proposed Site Plan

1:100

 

D	08.06.2026	Planning Comments - Parking amendments	ZR	*
C	02.06.2026	Planning Comments - Parking amendments	ZR	
B	14.04.2026	Planning Issue	ZR	
B	27/03/24	Staff Bike Hoops	ZR	
A	21/02/24	Parking and Landscaping adaptations	ZR	
Rev	Date	Description	By	Chkd
<div><div><div>SIMPSON HILDER</div><div>Chartered Architects & Surveyors 023 8028 3798 simpsonhilder.co.uk</div></div><div>Project PARKWAY DENTAL CARE, 100 BEDHAMPTON ROAD, HAVANT, PO9 3EZ</div><div>Description PROPOSED SITE PLAN</div><div>PLANNING</div><div><div>Drawn IDH</div><div>Checked MR</div><div>Scale 1:100</div><div>Date 25/02/26</div></div><div><div>Drawing No. 9967-107</div><div>Revision D</div></div><div>Original size 100mm @A1</div></div>				
SHA_A1LS_V5.0_TITLEBLOCK				