
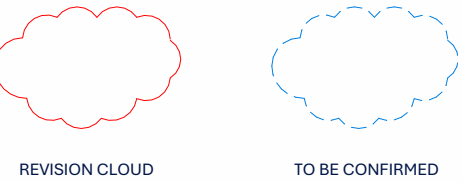
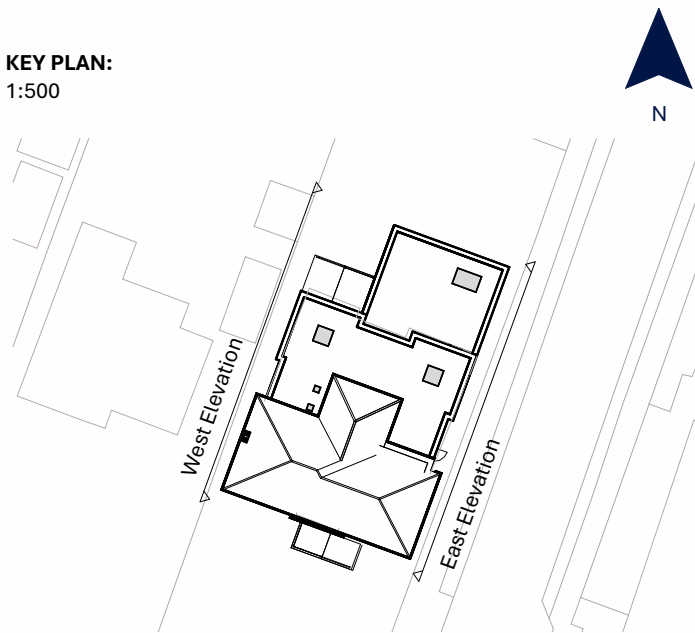



NOTE:
OTHER THAN FOR THE PURPOSES OF PLANNING, DO NOT SCALE THESE DRAWINGS.
USE WRITTEN DIMENSIONS ONLY. ALL DIMENSIONS TO BE CHECKED ON SITE PRIOR TO COMMENCEMENT OF WORK.

THIS DRAWING IS THE COPYRIGHT OF **SIMPSON HILDER ASSOCIATES LIMITED** AND MAY NOT BE REPRODUCED, COPIED OR ALTERED IN ANY WAY WITHOUT WRITTEN AUTHORITY

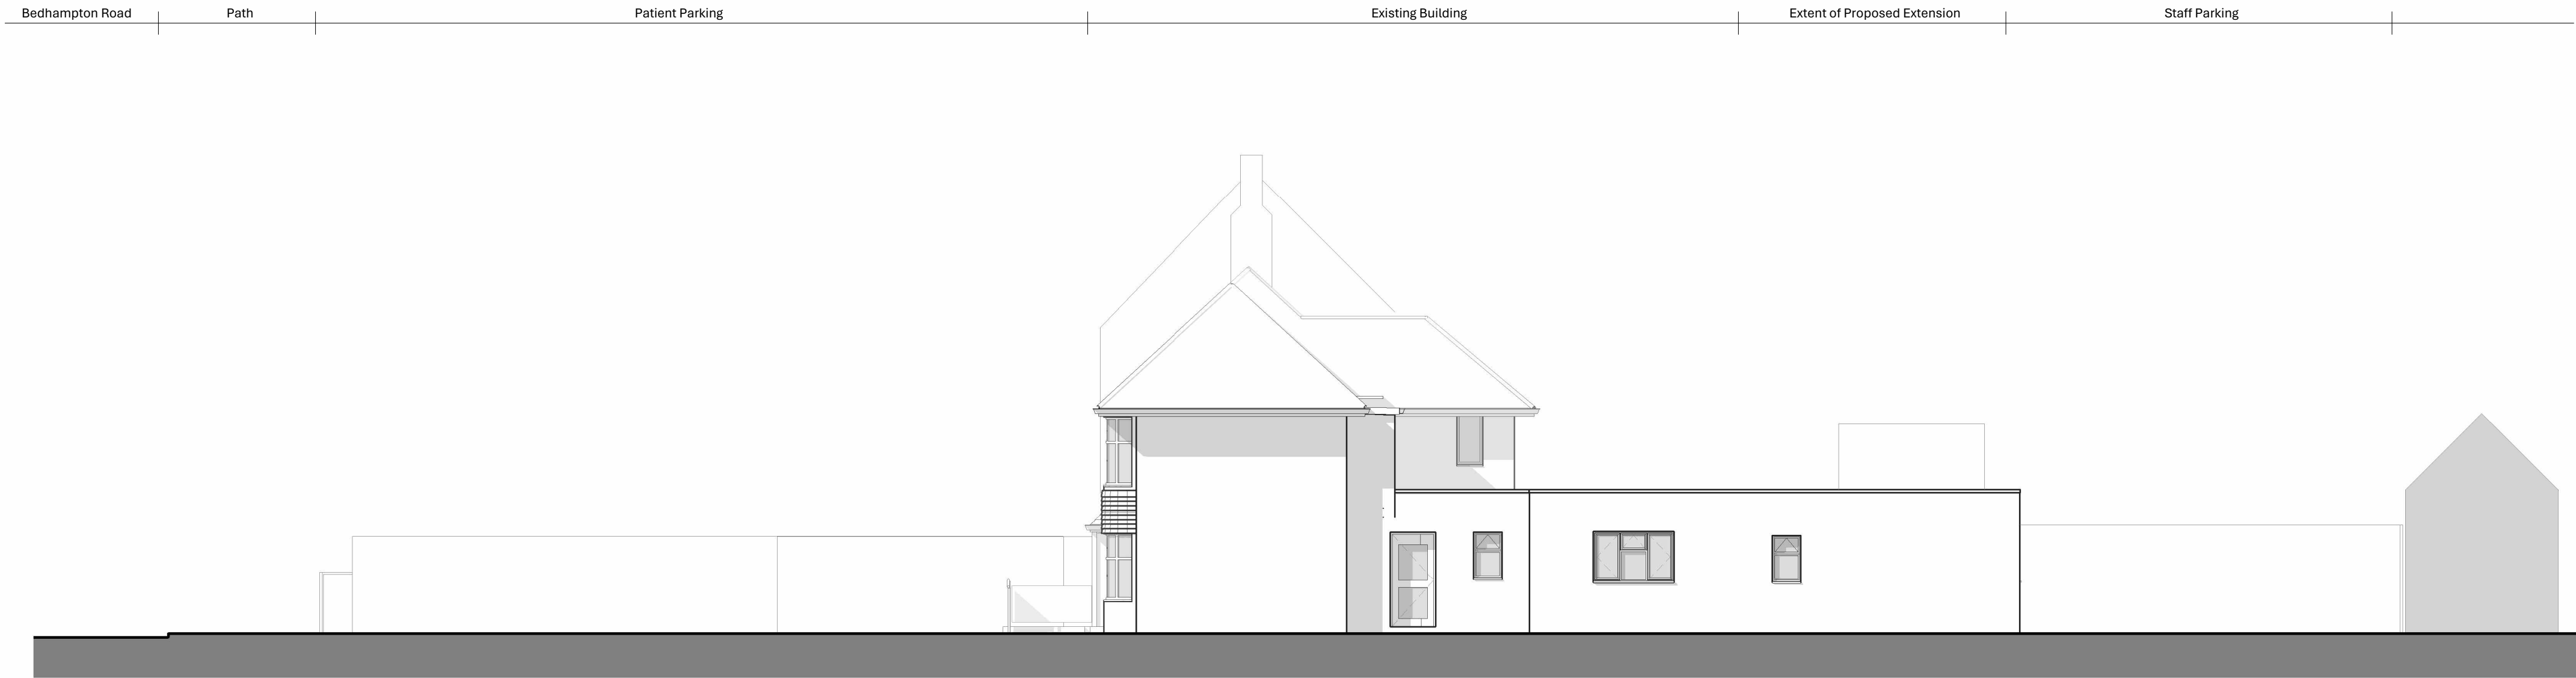

Proposed East Elevation

1 : 100

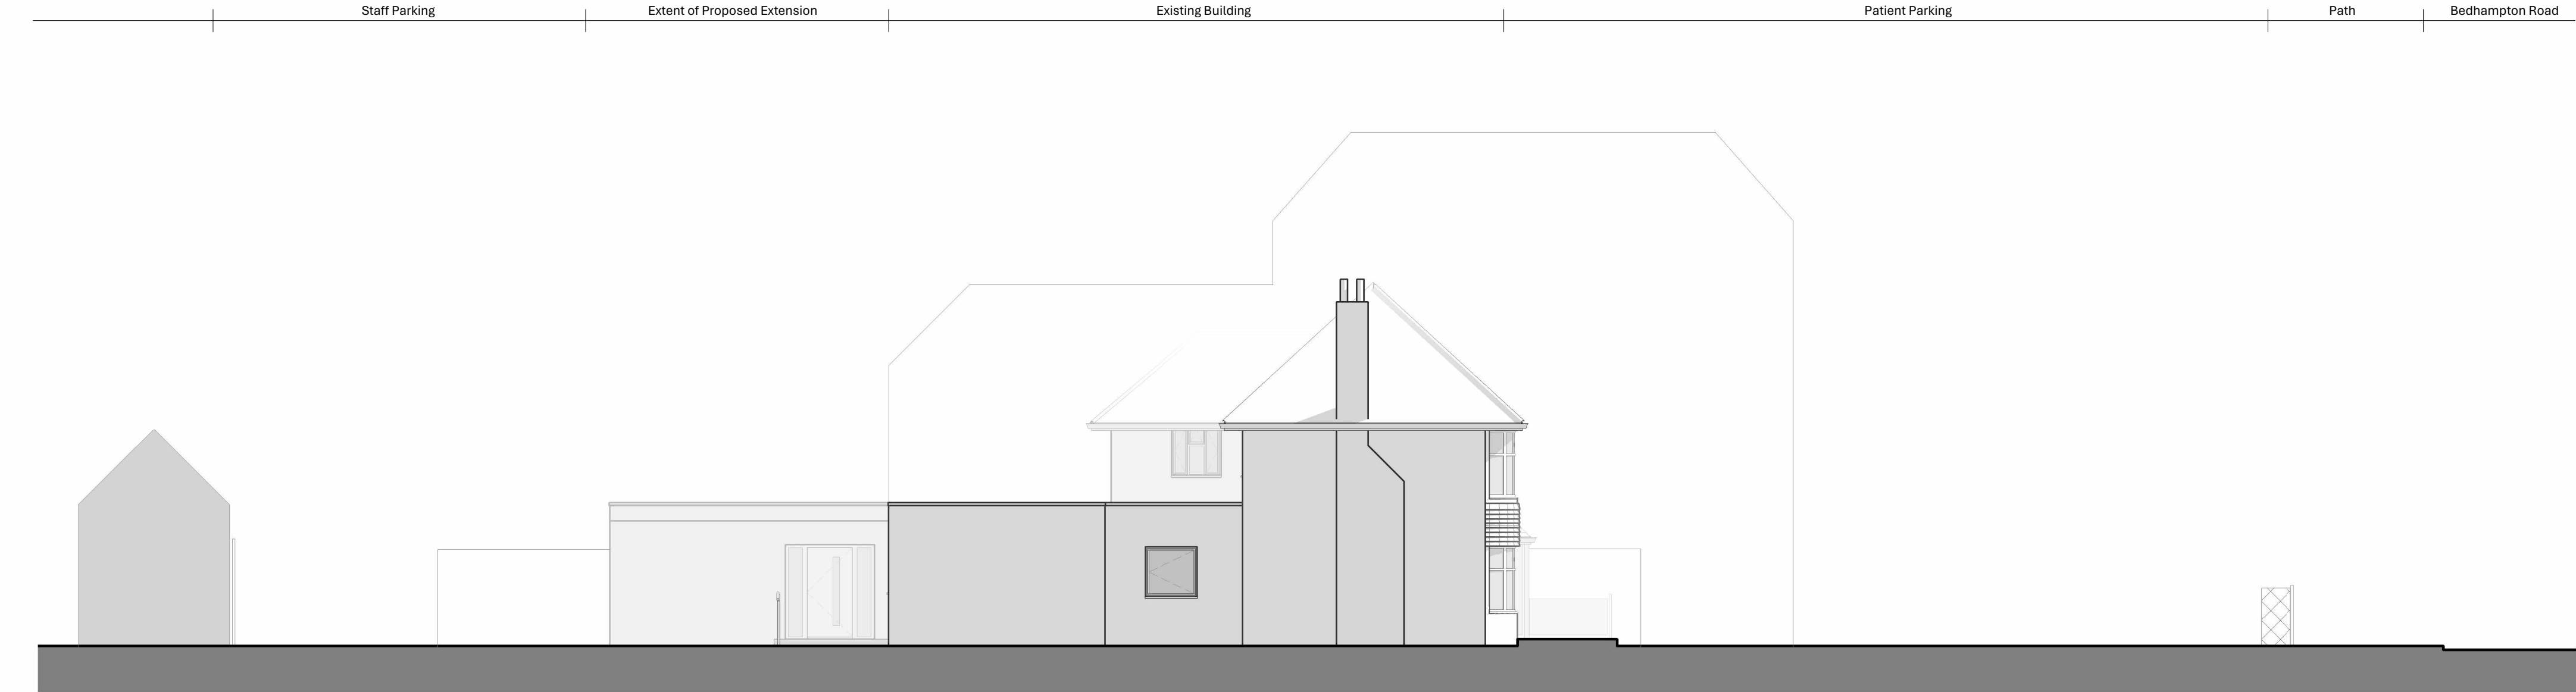

Proposed West Elevation

1 : 100

B 08.06.2026		Planning Comments - Parking amendments	ZR	*
A 14.04.2026		Planning Issue	ZR	*
19/02/24		Obscure glazing to West elevation following comments from Planning Officer	CA	*
Rev	Date	Description	By	Chkd
<div><div><div>SIMPSON HILDER</div><div>Chartered Architects & Surveyors 023 8028 3798 simpsonhilder.co.uk</div></div><div><div>Project</div><div>PARKWAY DENTAL CARE, 100 BEDHAMPTON ROAD, HAVANT, PO9 3EZ</div></div><div><div>Description</div><div>PROPOSED EAST & WEST ELEVATIONS</div></div><div><div>PLANNING</div><div><div><div>Drawn IDH</div><div>Checked MR</div><div>Scale As indicated</div><div>Date 25/02/26</div></div><div><div>Drawing No. 9967-109</div><div>Revision B</div></div></div><div>Original size 100mm @A1</div></div></div>				

