



EXISTING

THIS DRAWING HAS BEEN PRODUCED FOR PLANNING PURPOSES ONLY. THIS IS NOT A WORKING DRAWING. FOR FURTHER INFORMATION CONTACT KALOTEC LTD.

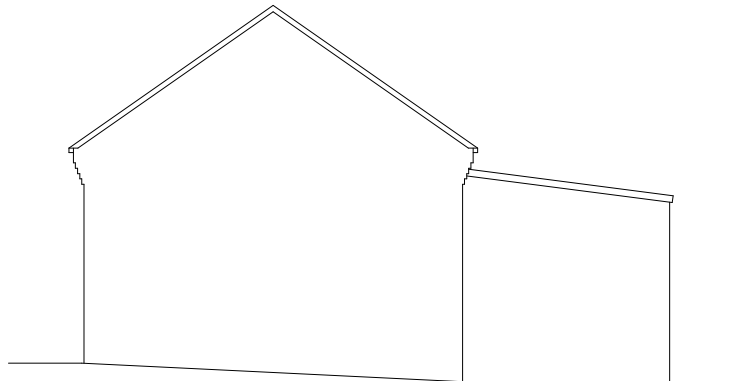


Garage Existing Side Elevation
(scale 1:100)

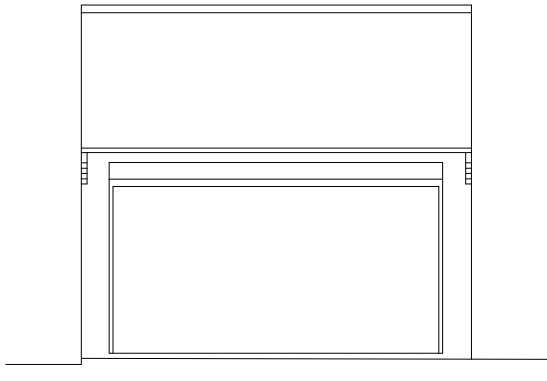

Garage Existing Front Elevation
(scale 1:100)




Garage Existing Side Elevation
(scale 1:100)

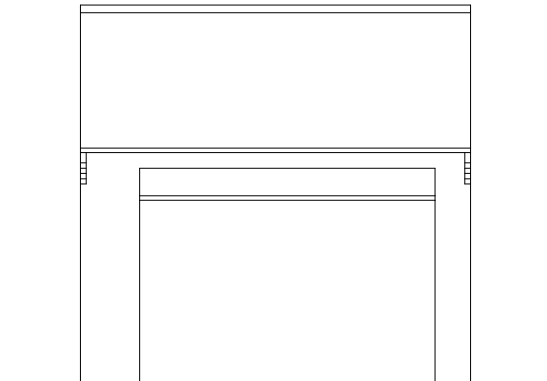



Garage Existing Rear Elevation
(scale 1:100)




Existing Front Elevation (scale 1:100)

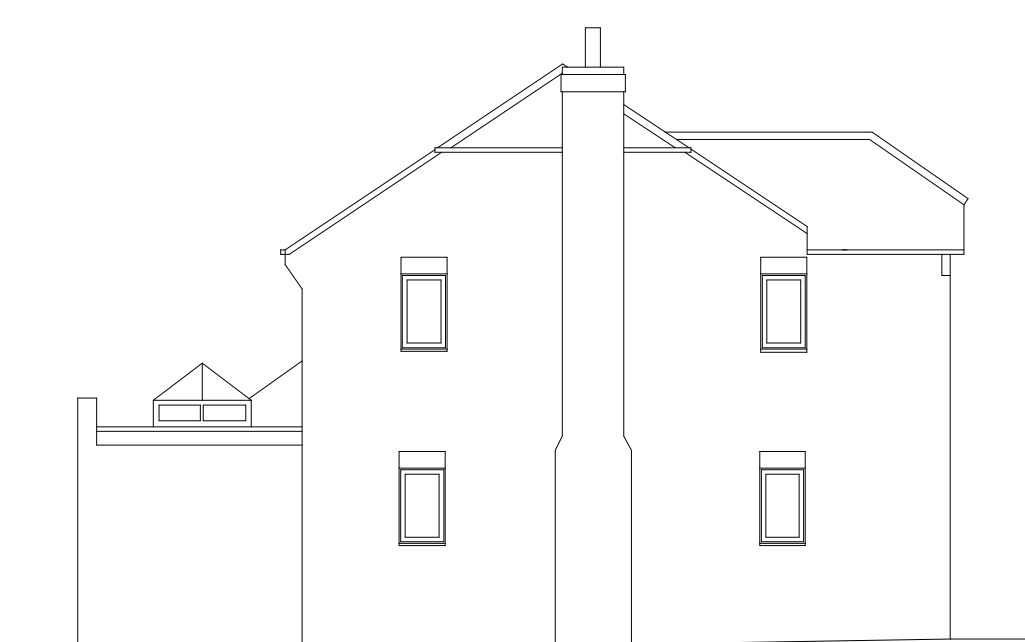

Existing Side Elevation (scale 1:100)

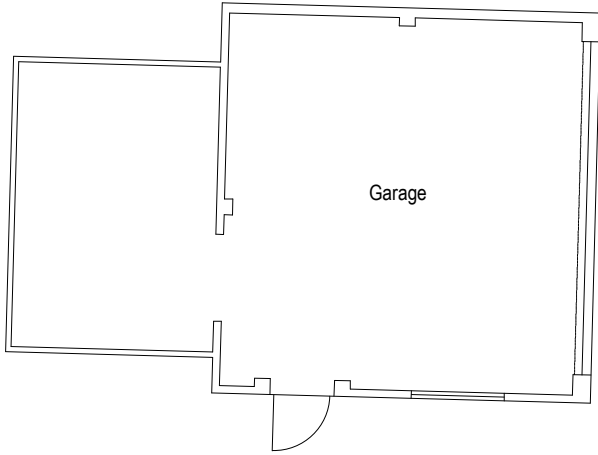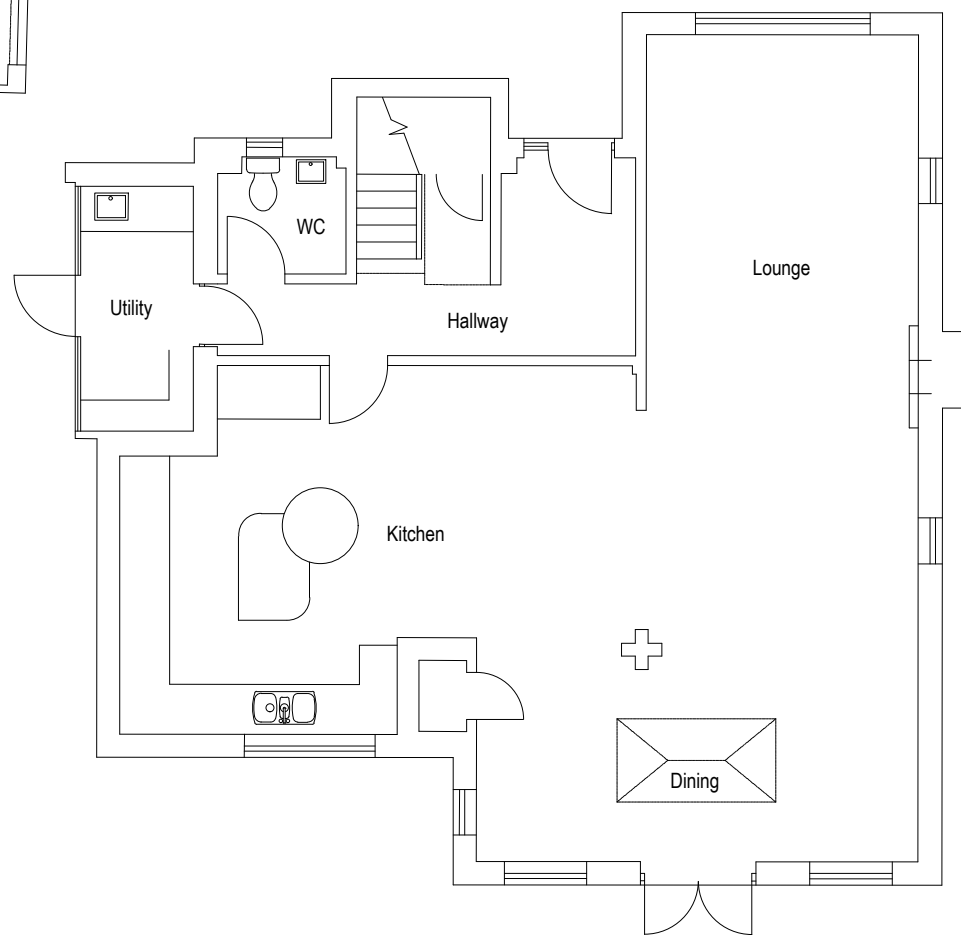

Existing Ground Floor Plan (scale 1:100)

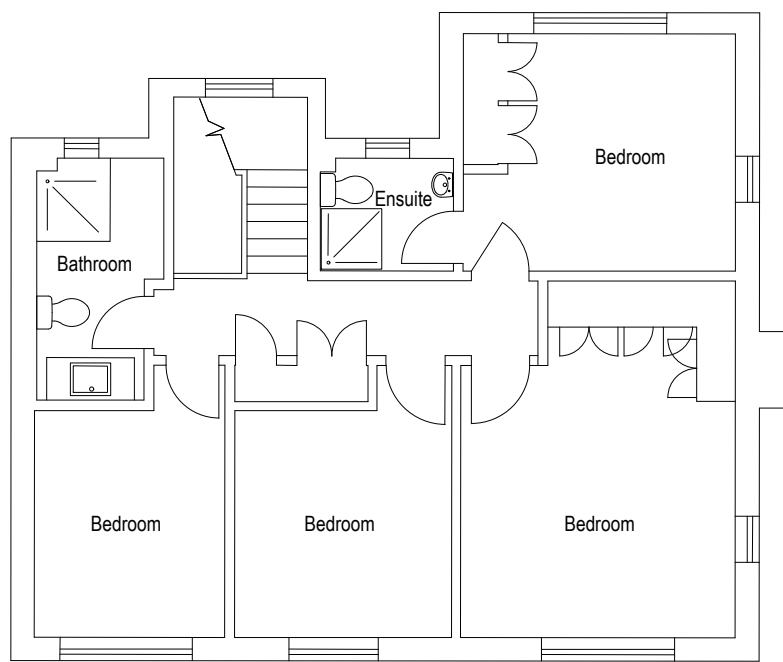

Existing First Floor Plan (scale 1:100)



Existing Side Elevation (scale 1:100)




Existing Rear Elevation (scale 1:100)


PROPOSED



Proposed Rear Elevation (scale 1:100)

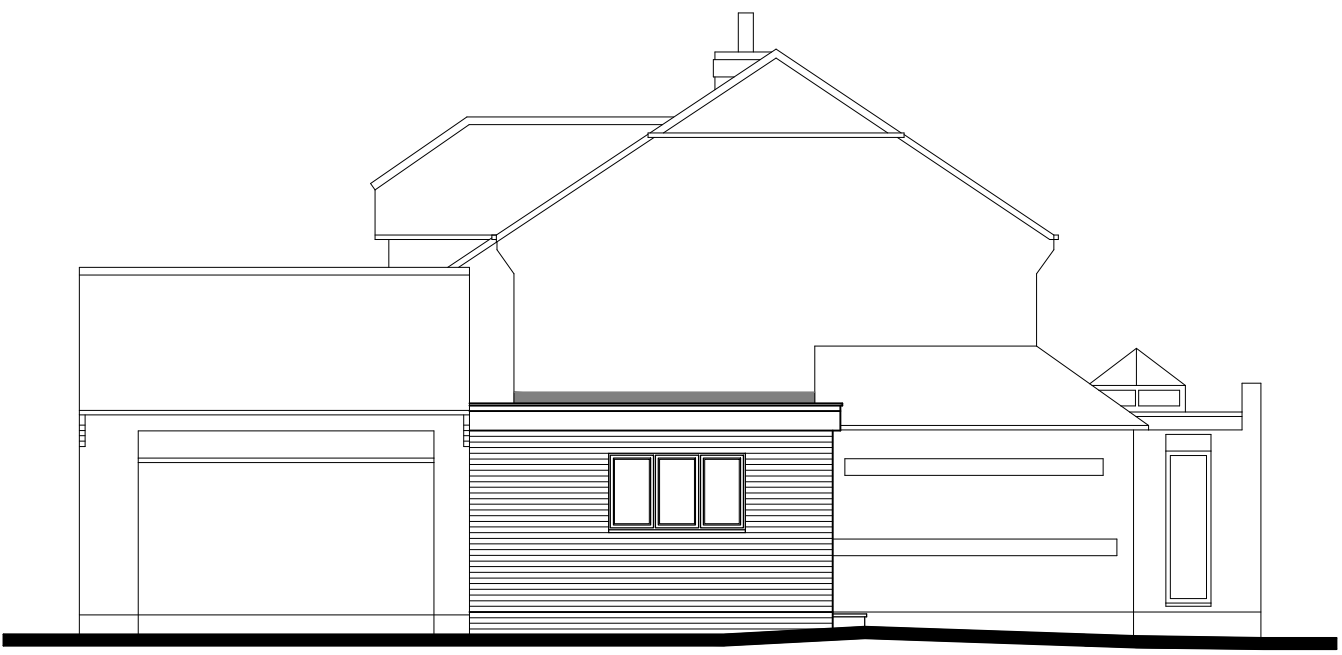


Proposed Side Elevation (scale 1:100)

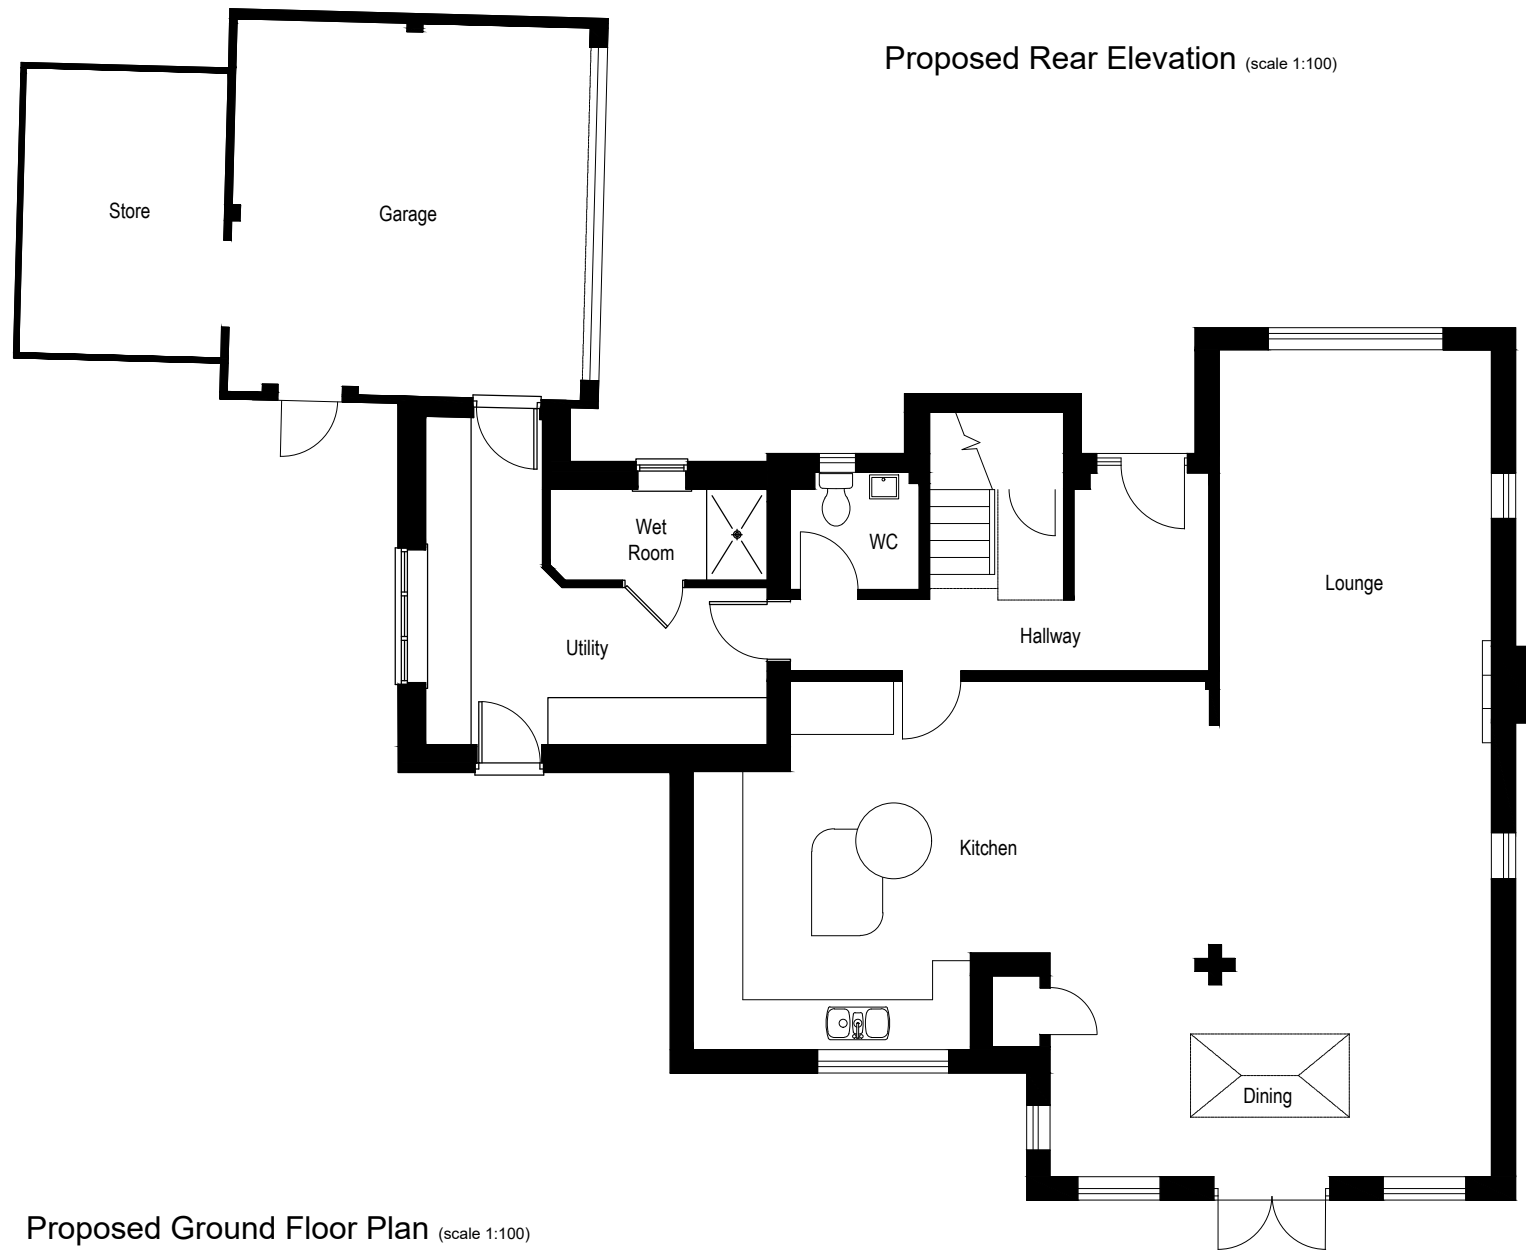


Proposed Ground Floor Plan (scale 1:100)




Proposed Front Elevation (scale 1:100)

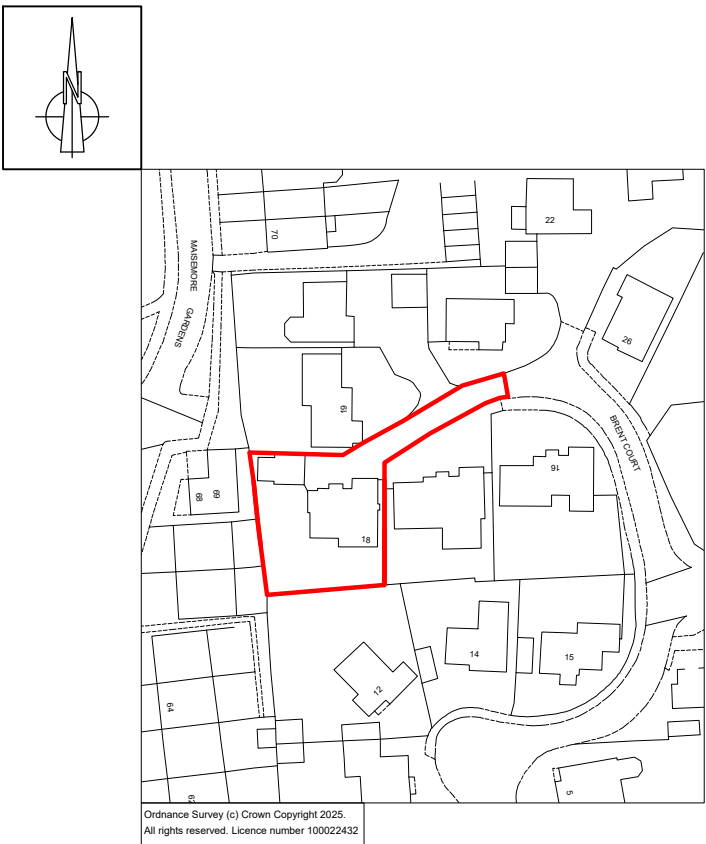





Location Plan (scale 1:1250)

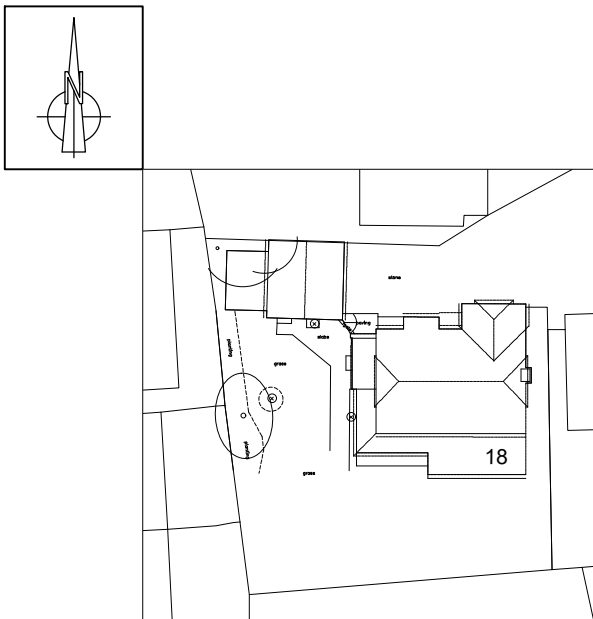

Existing Site Plan (scale 1:500)

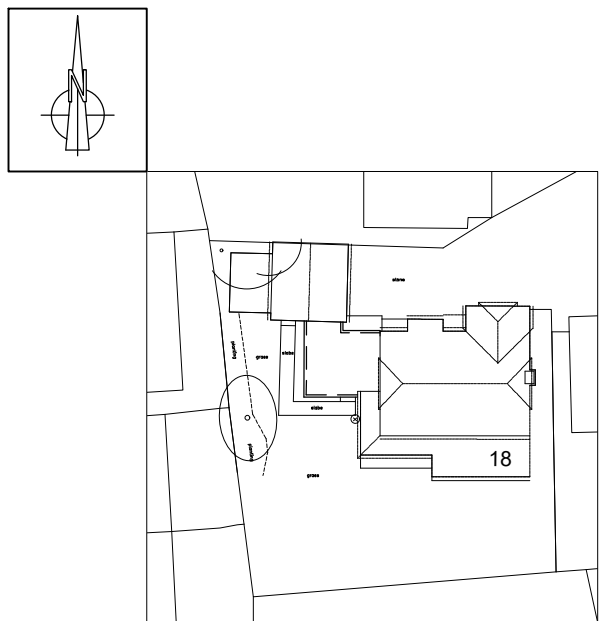

Proposed Site Plan (scale 1:500)

    

 Residential Development Solutions		
CLIENT Mr S Gordon		
SITE 18 Brent Court, Emsworth		
TITLE Planning - Existing & Proposed Plans		
SCALE Varies (A1)	DRAWING NO. KALO-0328-100	REVISION B
DATE March 26		
DRAWN PDB	CHECKED PDB	
KALOTEC LIMITED, CARRS HALL, FAREHAM, HAMPSHIRE, PO16 8AB Telephone: 01329 227 424 Email: info@kalotec.co.uk Website: www.kalotec.co.uk		
COPYRIGHT © KALOTEC LIMITED		

Revisions:
A - External door position amended - 08.03.2026
B - Red line amended - 03.06.2026