




ELECTRIC VEHICLE CHARGING POINTS - DOUBLE PORTS



150MM DIA CONCRETE FILLED STEEL POST
RAL 1023 TRAFFIC YELLOW 1000MM HIGH ROOTED
EITHER SIDE OF LOADING DOORS




WELL CONSOLIDATED GRAVEL -
BREEDON GOLDEN AMBER (OR EQUAL APPROVED)

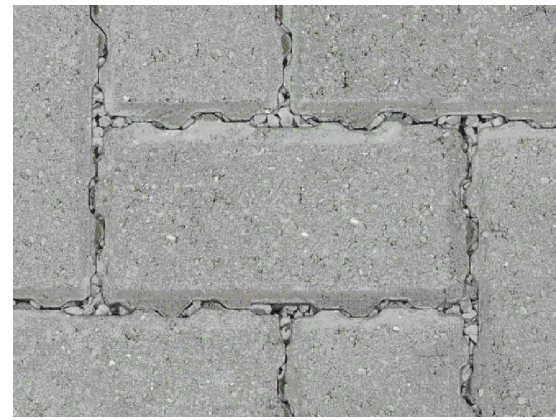

NATURAL BLOCK PAVING TO PARKING BAYS -
MARSHALLS PRIORA NATURAL HERRINGBONE
(OR EQUAL APPROVED)



CHARCOAL BLOCK PAVING TO PEDESTRIAN AREAS
AND VEHICLE AREAS, WHITE DEMARCATION OF
PARKING BAYS AND DISABLED PARKING -
MARSHALLS KEYBLOCK/PRIORA CHARCOAL
HERRINGBONE (OR EQUAL APPROVED)

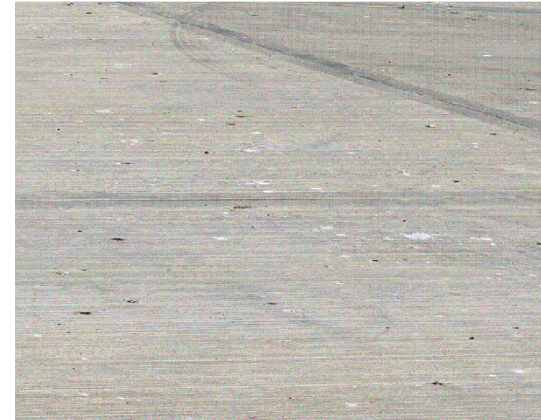

BRUSHED CONCRETE TO SERVICE YARDS




TARMACADAM SURFACING

Figured dimensions only are to be used. All dimensions to be checked onsite. Differences between drawings and between drawings and specification or bills of quantities to be reported to the PRC Group.

© The copyright of the drawings and designs contained therein remains vested in the PRC Group

Revisions: Drawn/Chkd: Date:

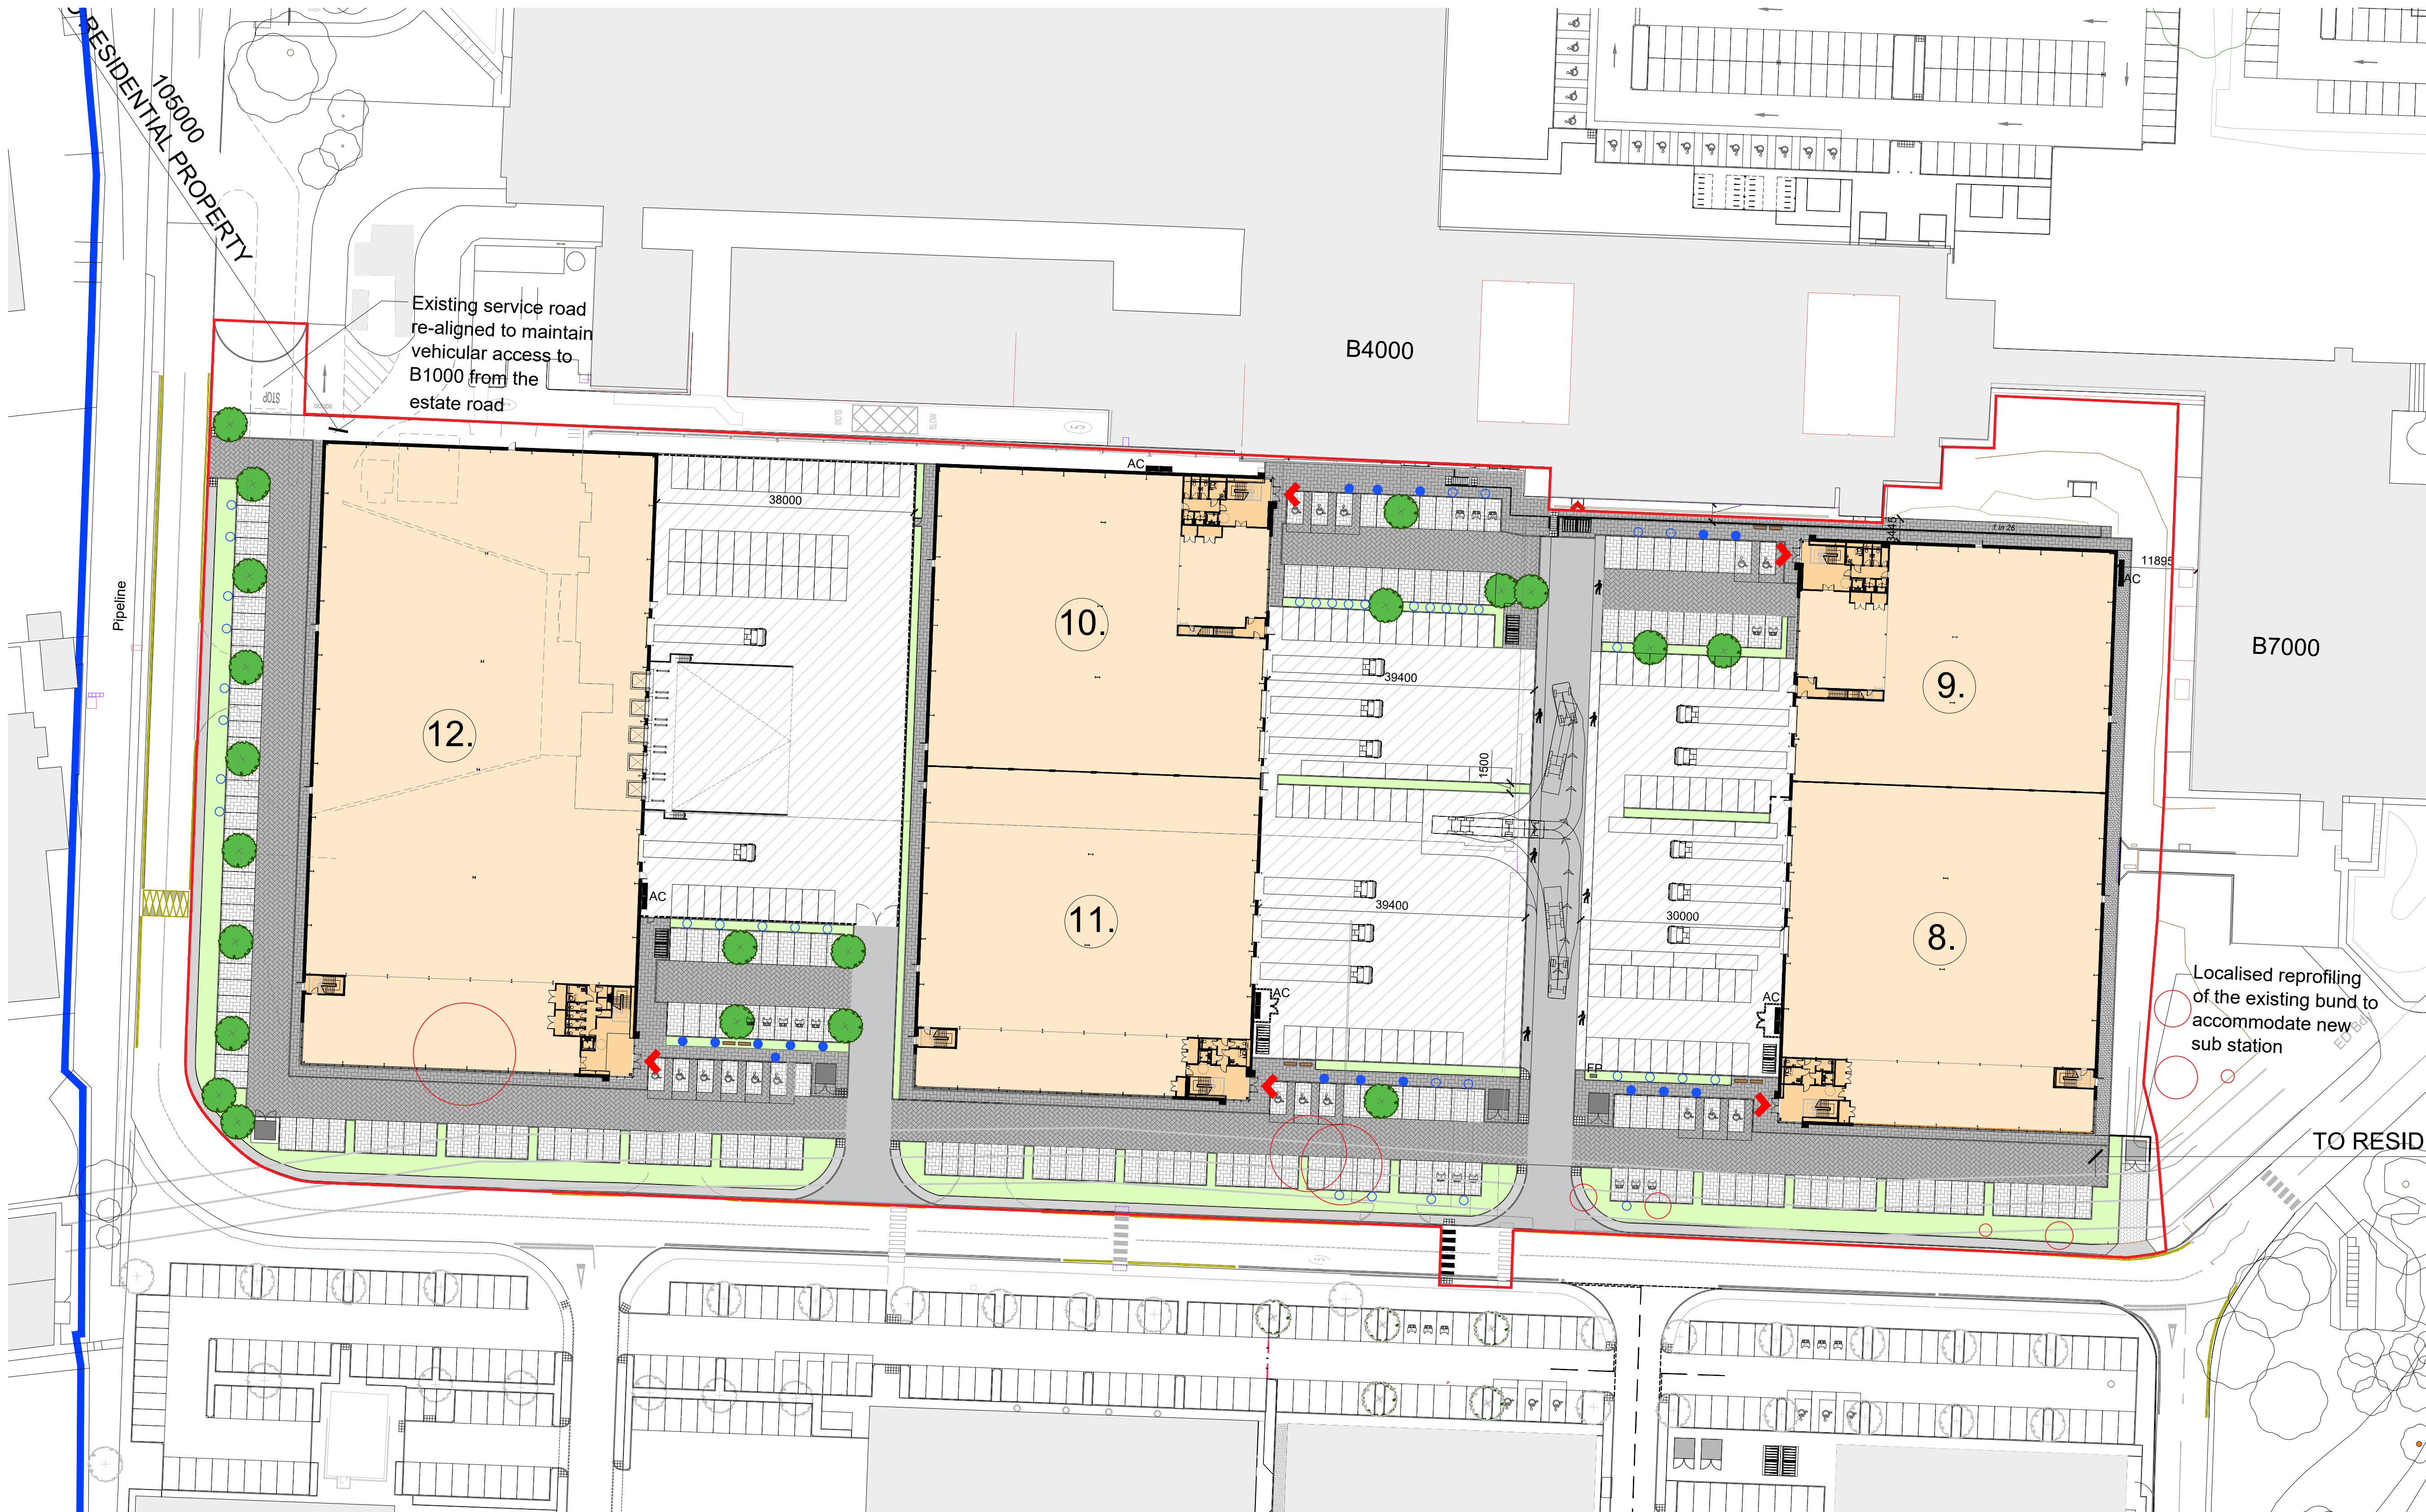

- KEY
- PHASE 3A / 3B BOUNDARY
 - SOFT LANDSCAPE
 - TARMACADAM SURFACING
 - BRUSHED CONCRETE SERVICE YARD
 - NATURAL BLOCK PAVING TO VEHICLE PARKING BAYS
 - CHARCOAL BLOCK PAVING TO VEHICLE AREAS
 - CHARCOAL BLOCK PAVING TO PEDESTRIAN AREAS
 - WELL CONSOLIDATED GRAVEL

PRC
London 0203 9953540
info@prc-group.com

Architecture
Landscape
Town Planning
Masterplanning
Urban Design

Milton Keynes 01908 305246
prc-group.com

Client: **HAVANT SARL**

Project: **LANGSTONE PHASE 3A / 3B**

Drawing Title: **PROPOSED EXTERNAL MATERIALS SITE PLAN**

Job No:	11747	Project Stage:	PL	Status:	PLANNING
First Issue Date:	MAY 26	Scale: @A1:	1:500	Lead Checker:	ME
Project:	-	Originator:	-	Zone:	-
	-	Level:	-	Type:	-
	-	Role:	-	Drawn No:	020
	-		-	Rev:	-

BIM File Name:

