




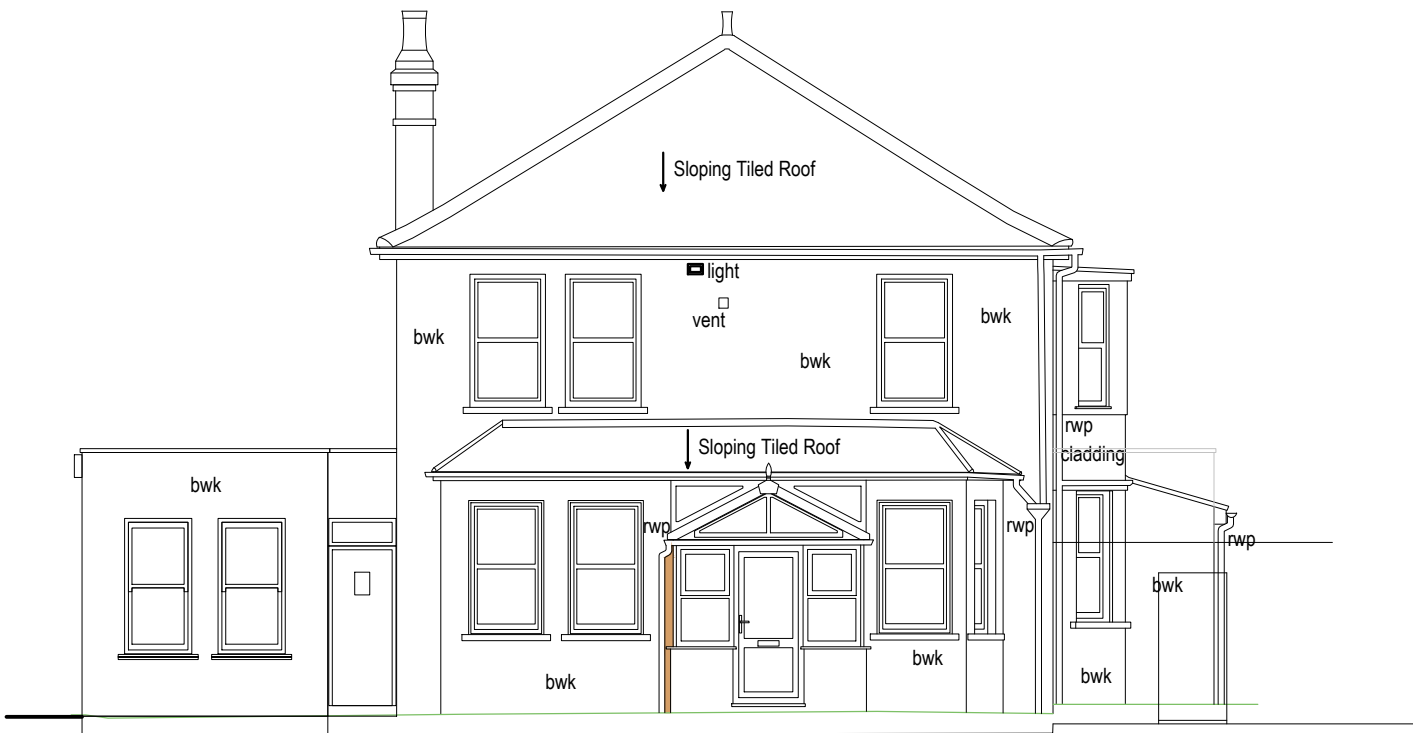


south elevation to front

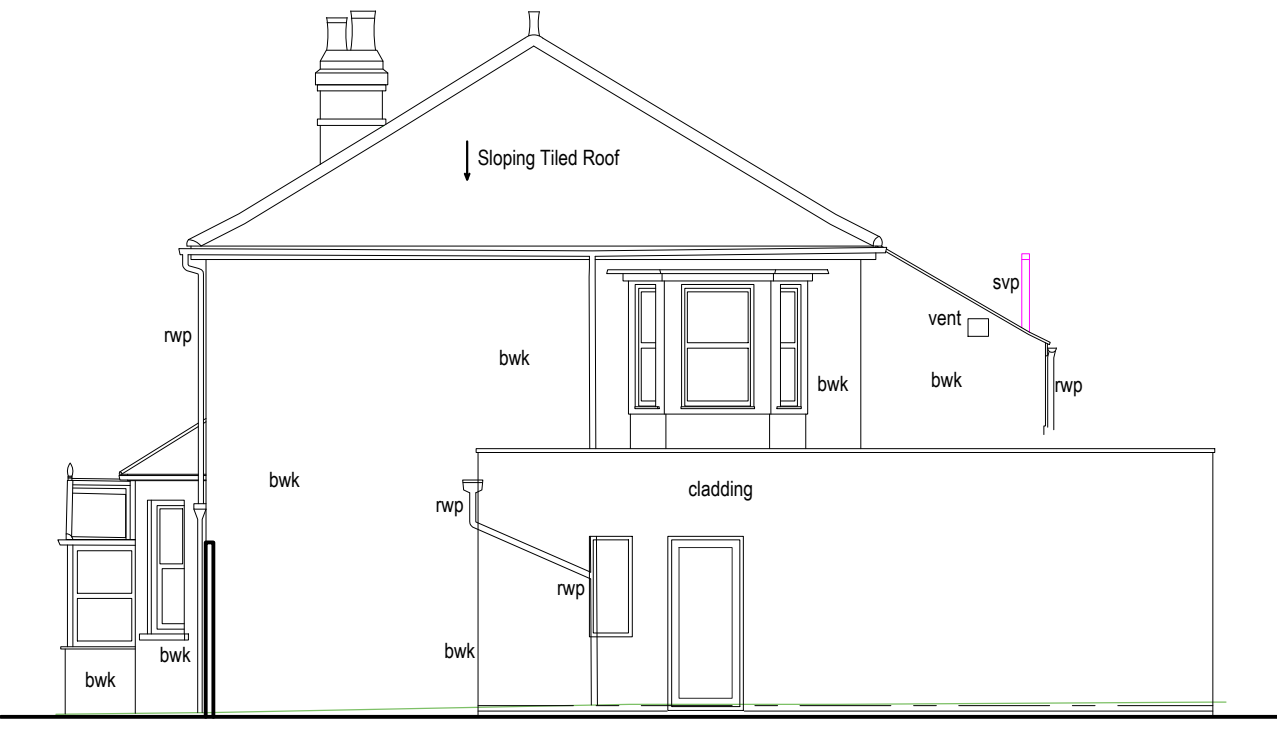

east elevation to side passage

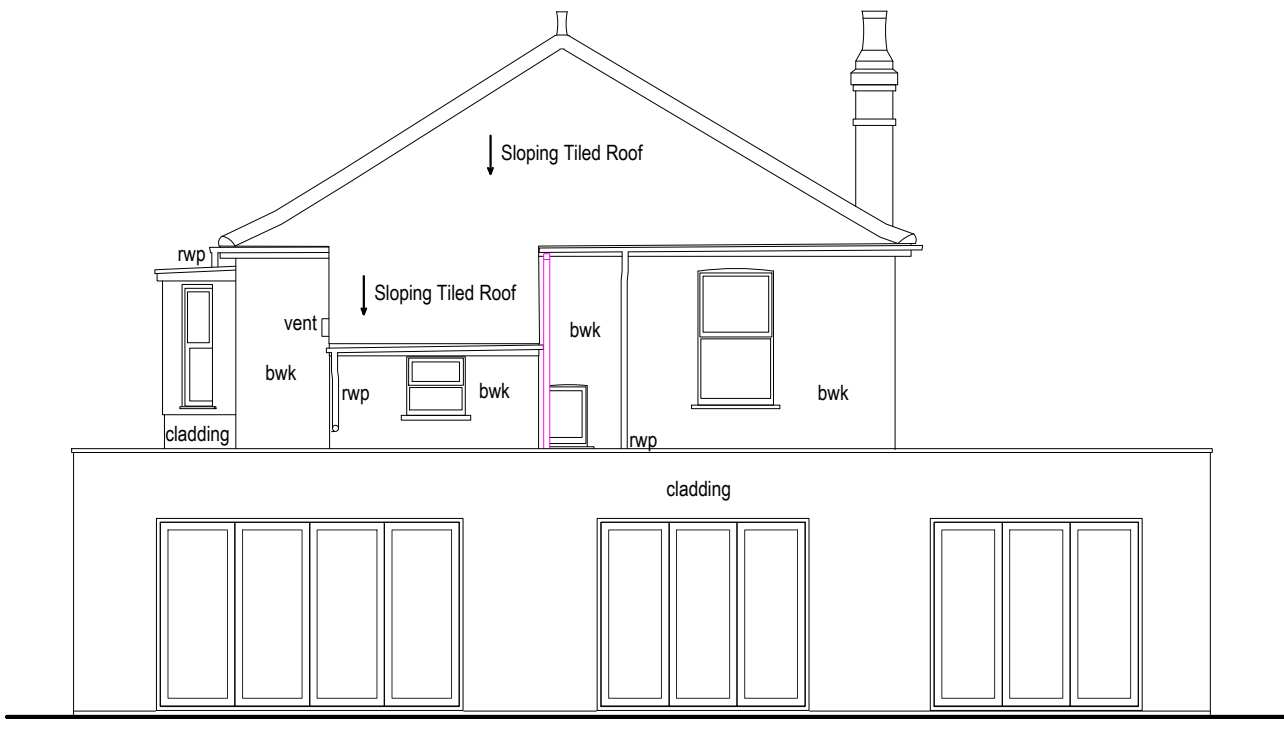


north elevation to garden

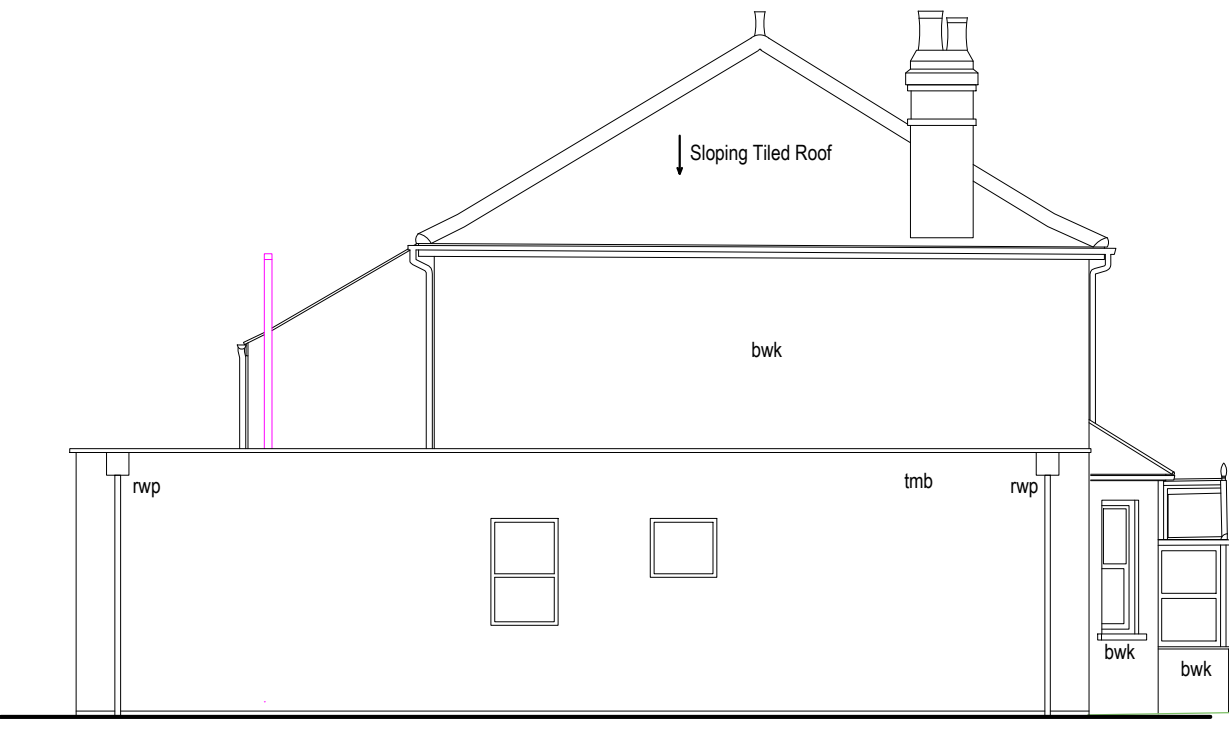

west elevation


Elevation Locations

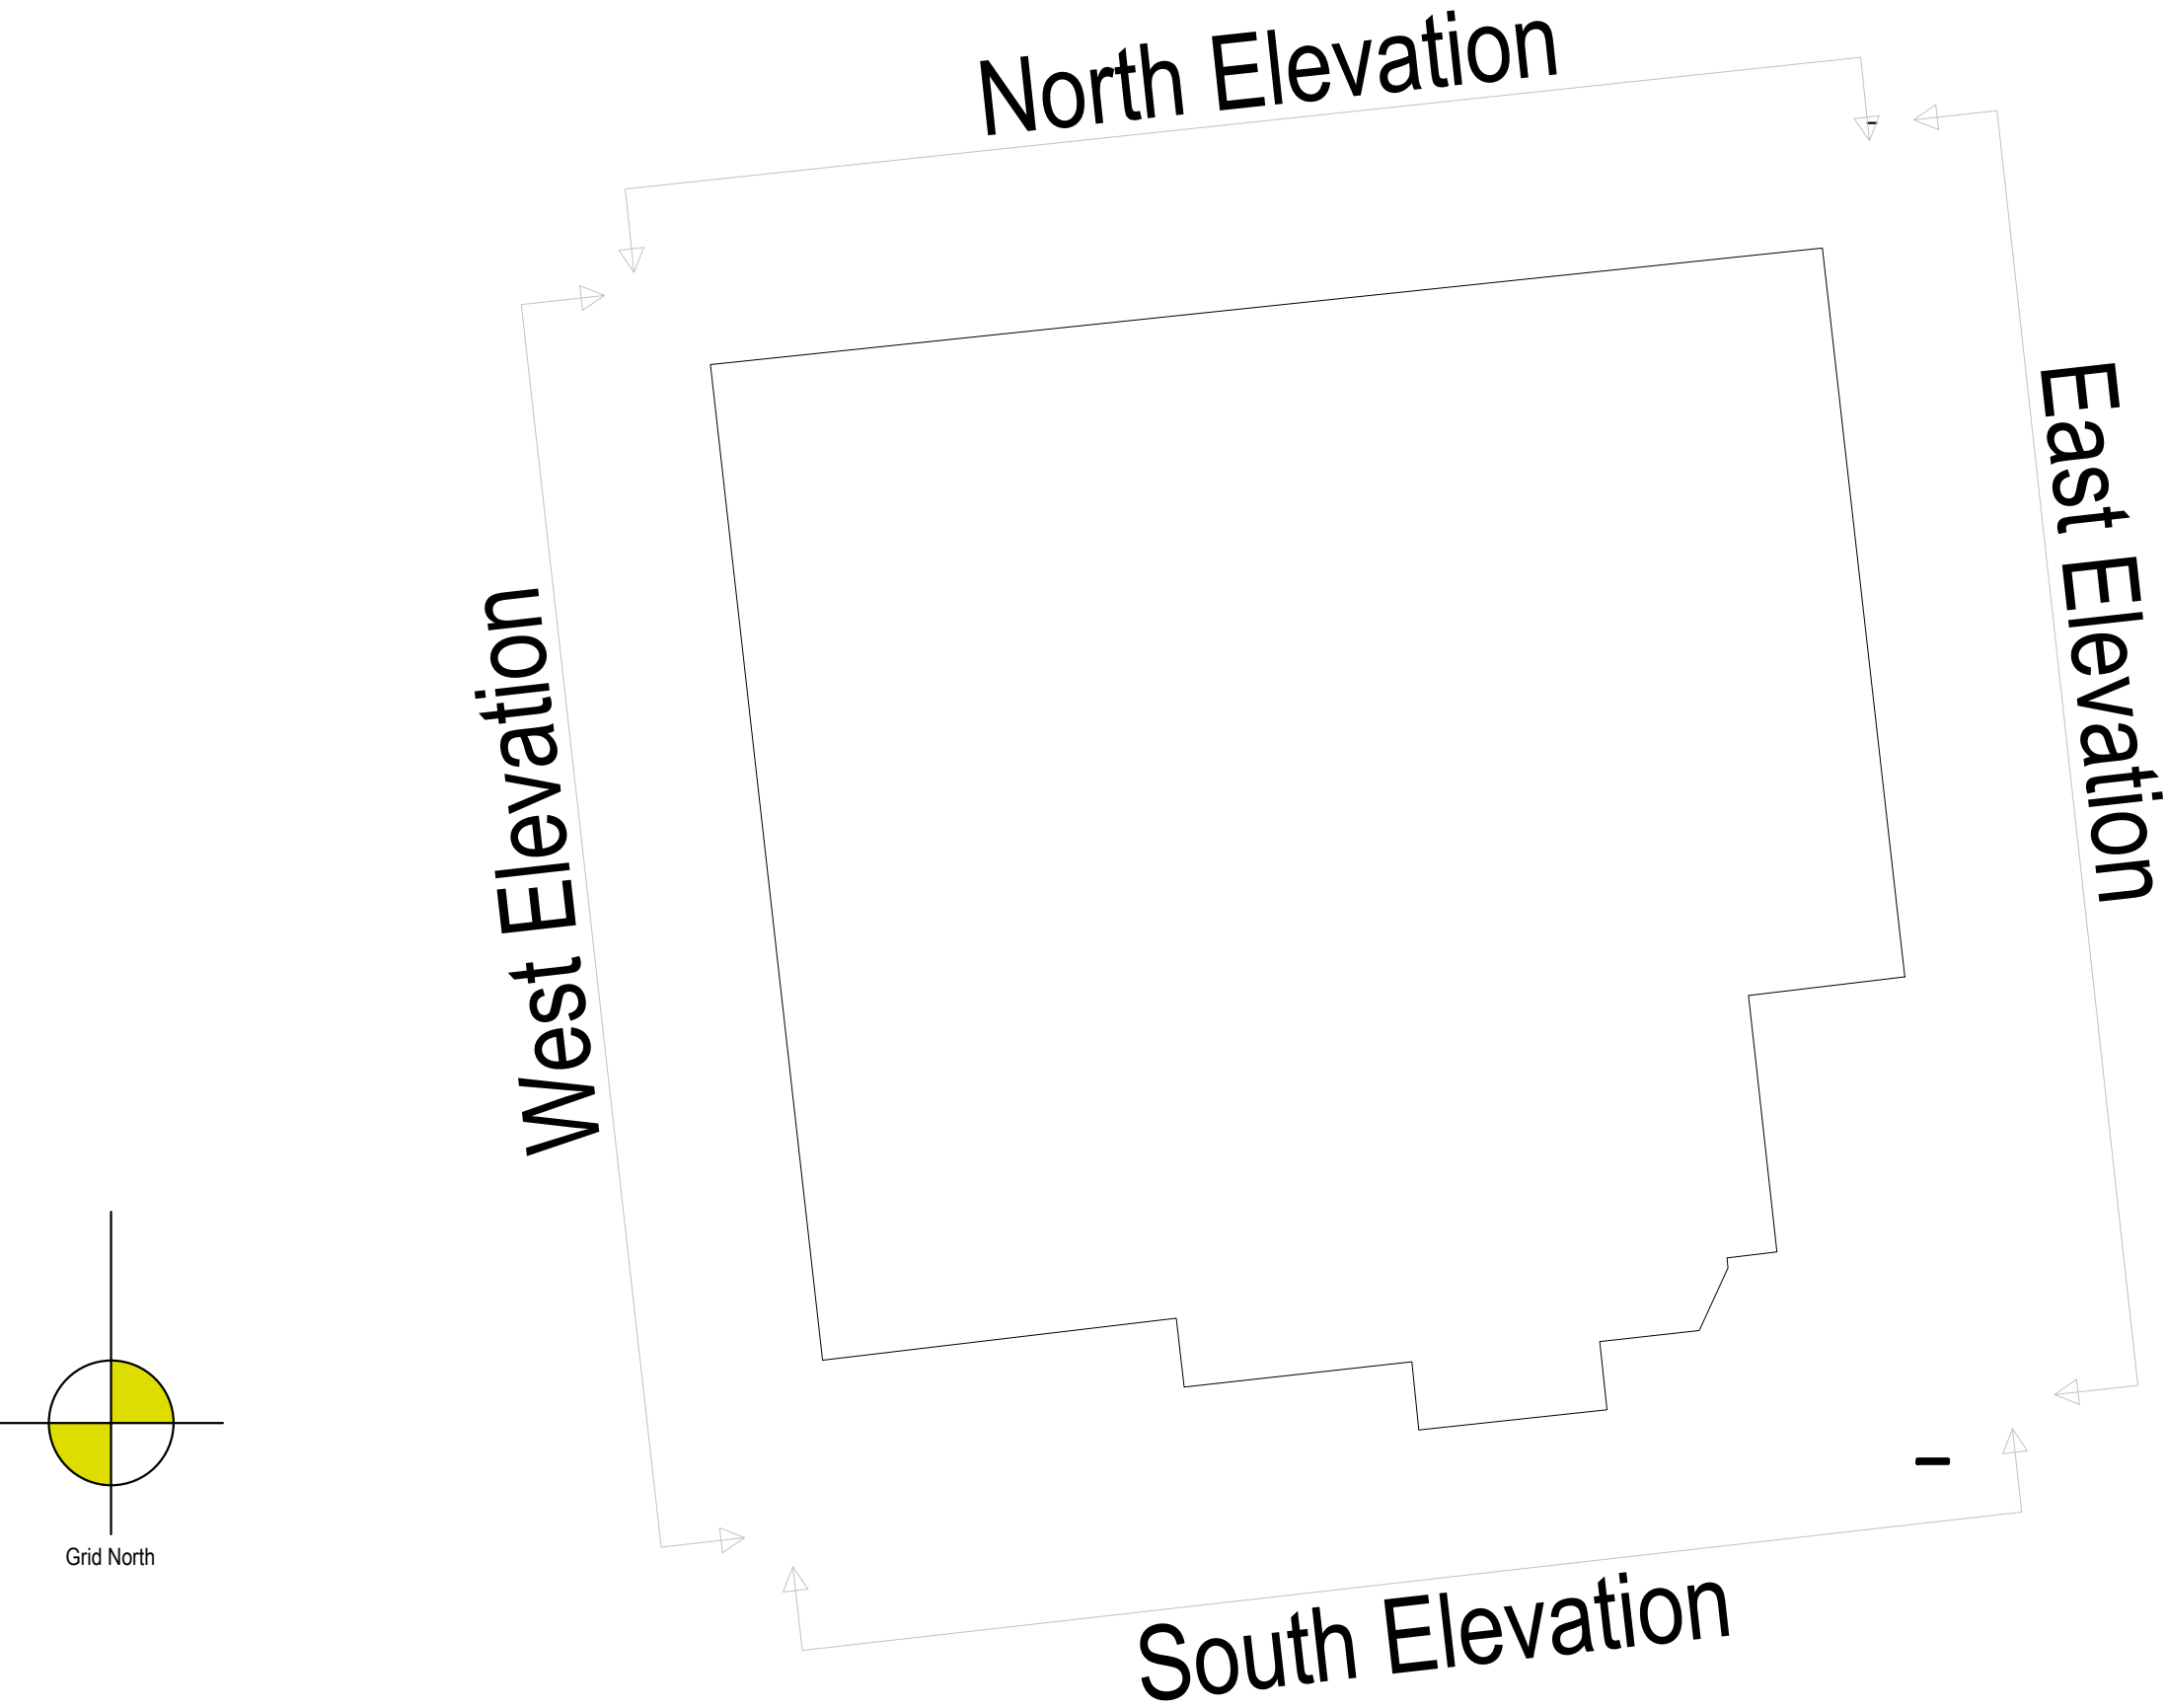

Notes

Hatching
This drawing has transparent hatching added to it
if you are viewing this drawing in AutoCAD and the
hatching appears solid please use the command
TRANSPARENCYDISPLAY and set to 1
if you wish to disable the hatching please use the
command FILLMODE and set to 0 and then REGEN the
drawing.
The datum for this survey is based on the
Ordnance Survey OSGB15.
This drawing has been created for use at a scale of 1:100

Scale Bar

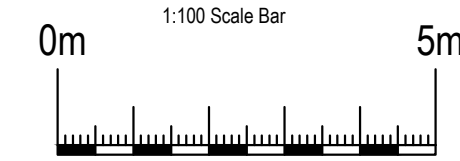

J. Brotherton & Partners
Land Surveyors & Engineers

Yieldwell 113 Frogmore Lane
Waterhouse, Wetherby PC8 9RD
Tel: 01937 559 189
Email: enquiries@jbsurveyors.co.uk
Web: www.jbsurveyors.co.uk

Client Jonathan Moore
Drawing Title Elevations
Location 11 Woodlands Avenue, Embsworth
Revisions / Issues / Notes

LEVELS BASED ON: OSGB15	Surveyed by: MB	Assessed by: MB
GRID BASED ON: OSGB15	Drawn by: MB	Checked by: MB

Drawing & CAD file
JOB - 23168 - 11 Woodlands Avenue Elevations.dwg

SCALE (when printed) 1:100 @ A1	REVISION No. 1
Date 20-09-23	

Removal of this block also removes all warranties.
All critical dimensions, positions and levels to be checked on site