




south elevation to front

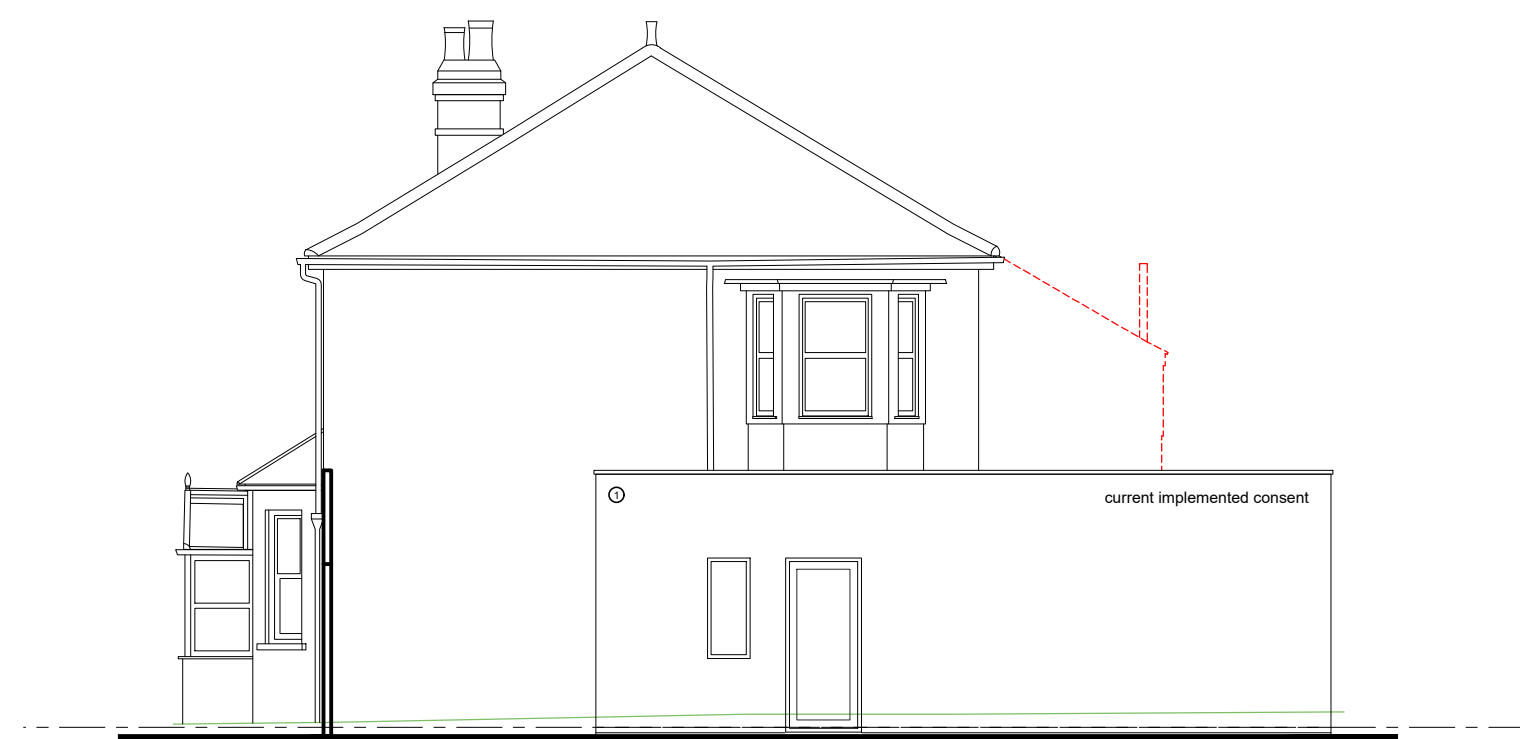


east elevation to side passage



north elevation to garden



west elevation

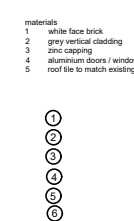


Site
Client

11 Woodlands Close
Royalls Jen and Mike

Drawing
Scale
DWG No

Proposed elevations.
1:100 @ A1
002 rev P01

Issue
For planning

 

materials
1 white face brick
2 grey vertical cladding
3 zinc capping
4 aluminium doors / windows
5 roof tile to match existing