



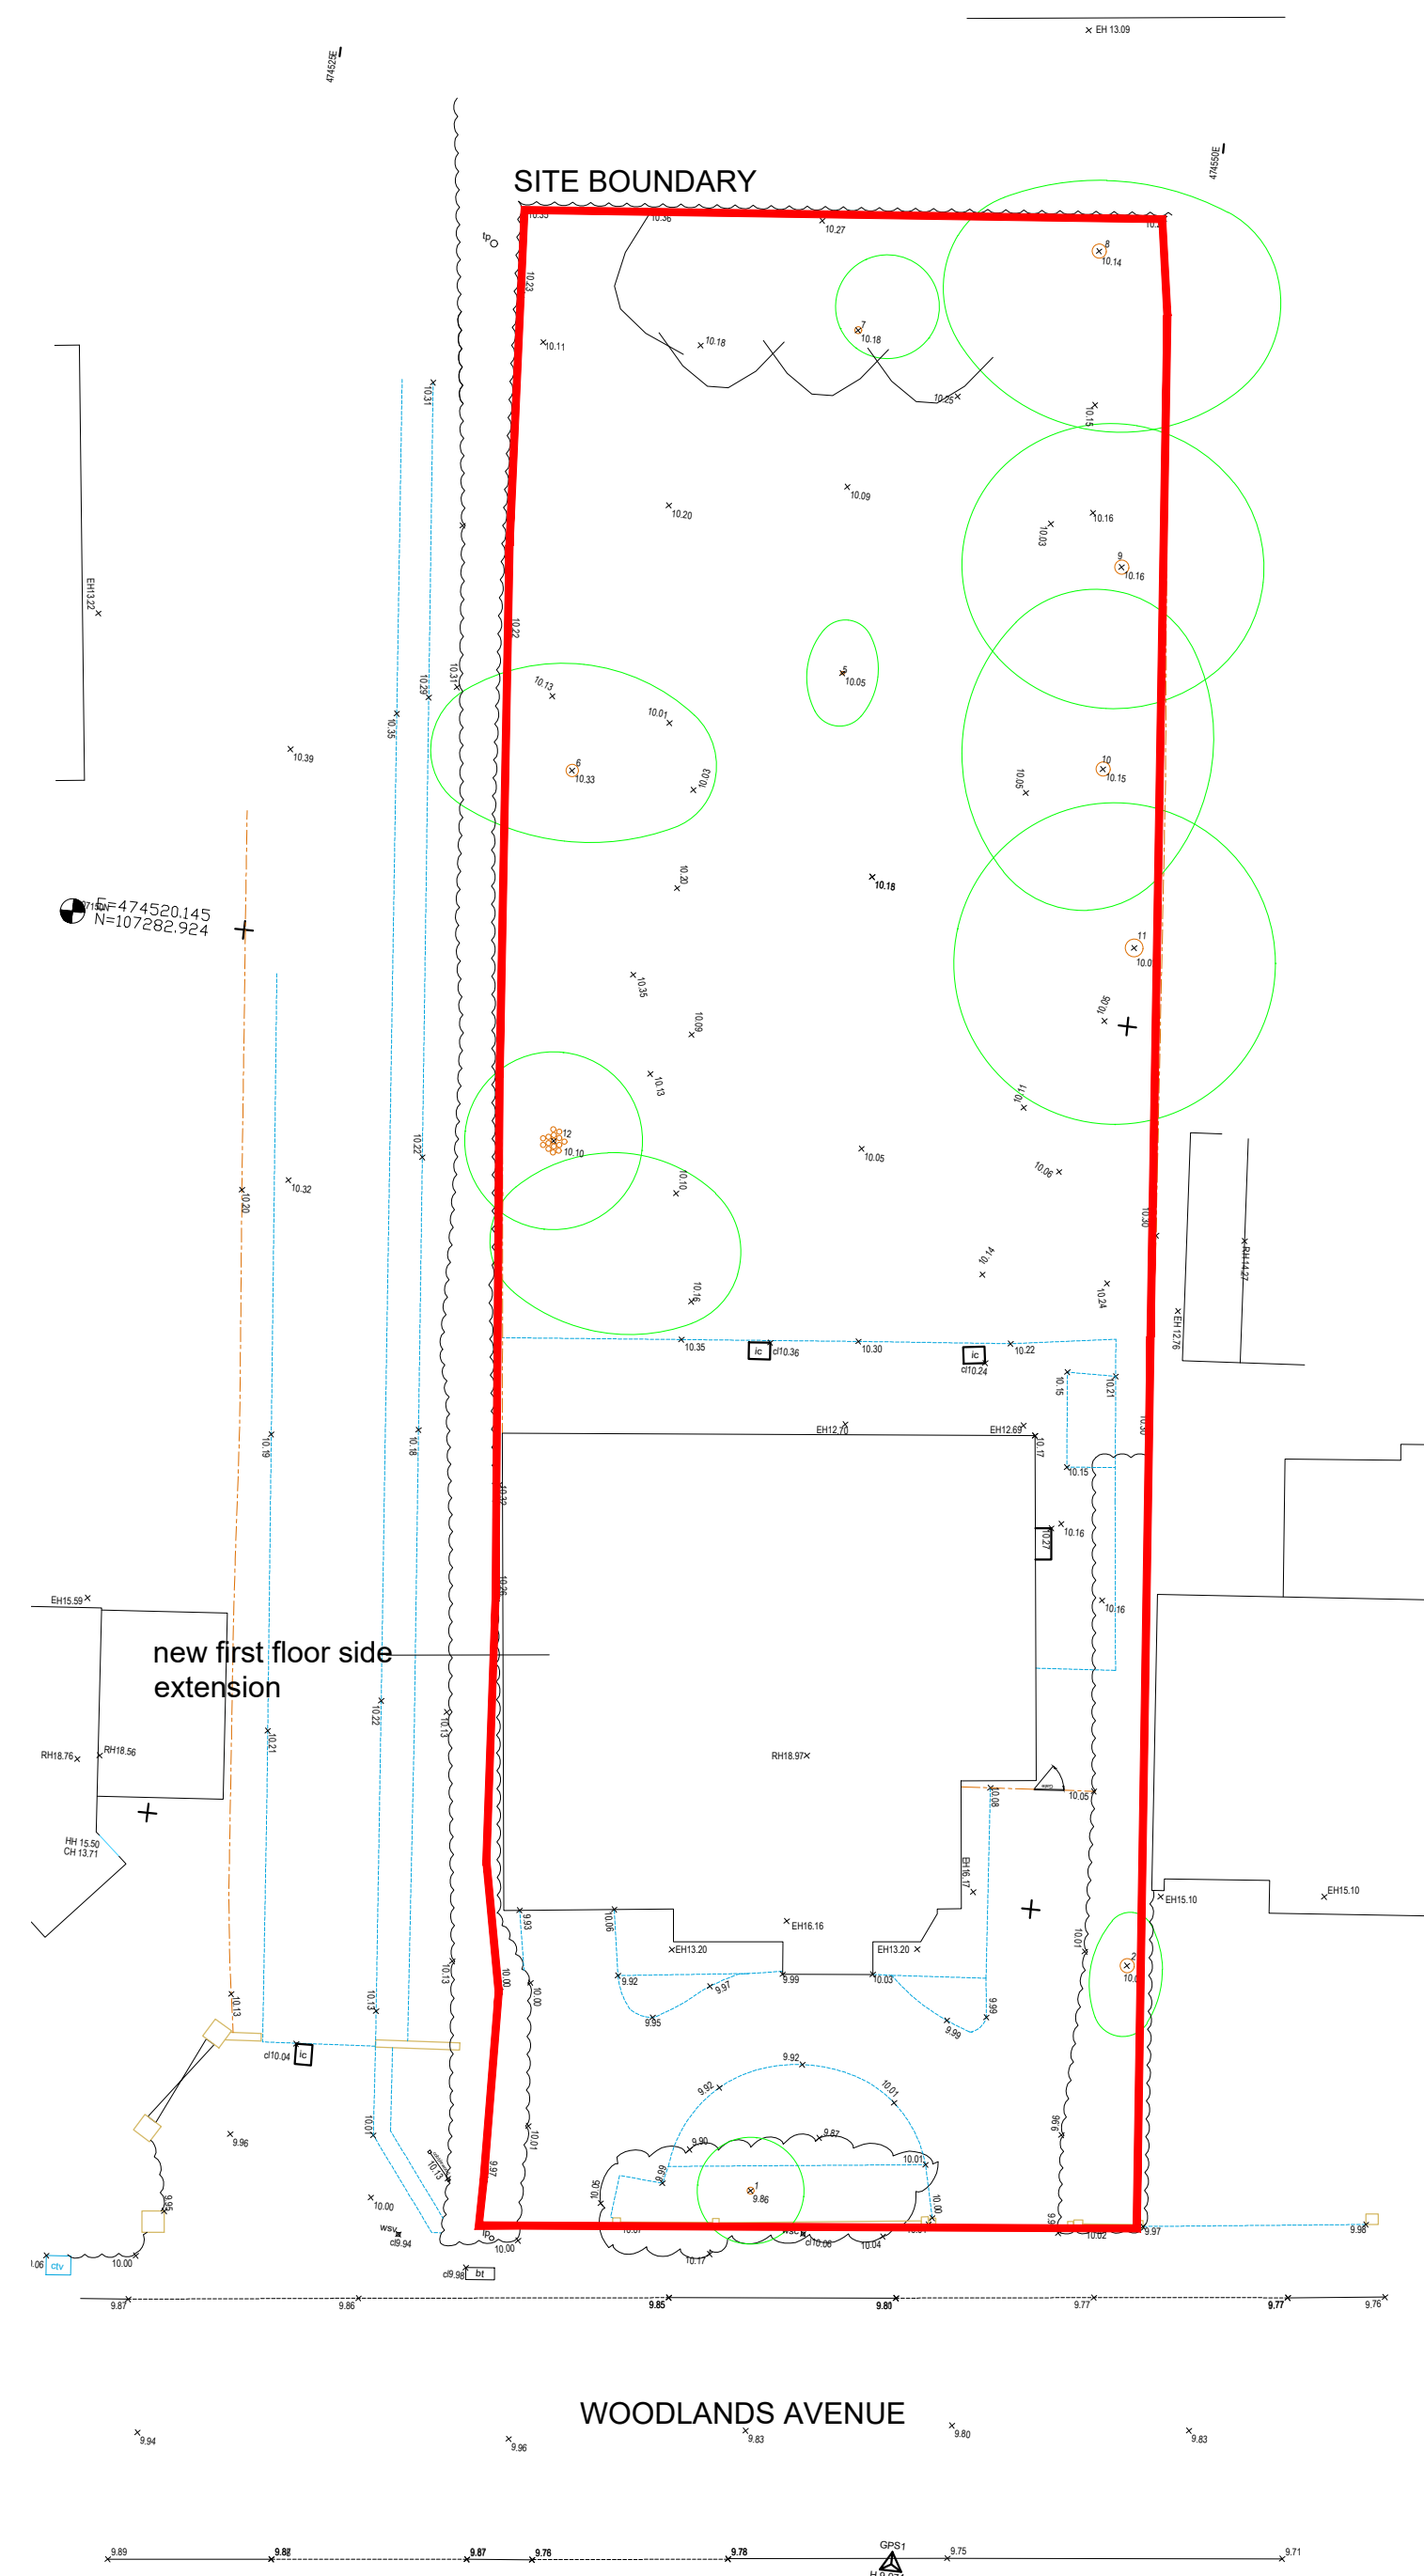

EXISTING SITE BLOCK PLAN

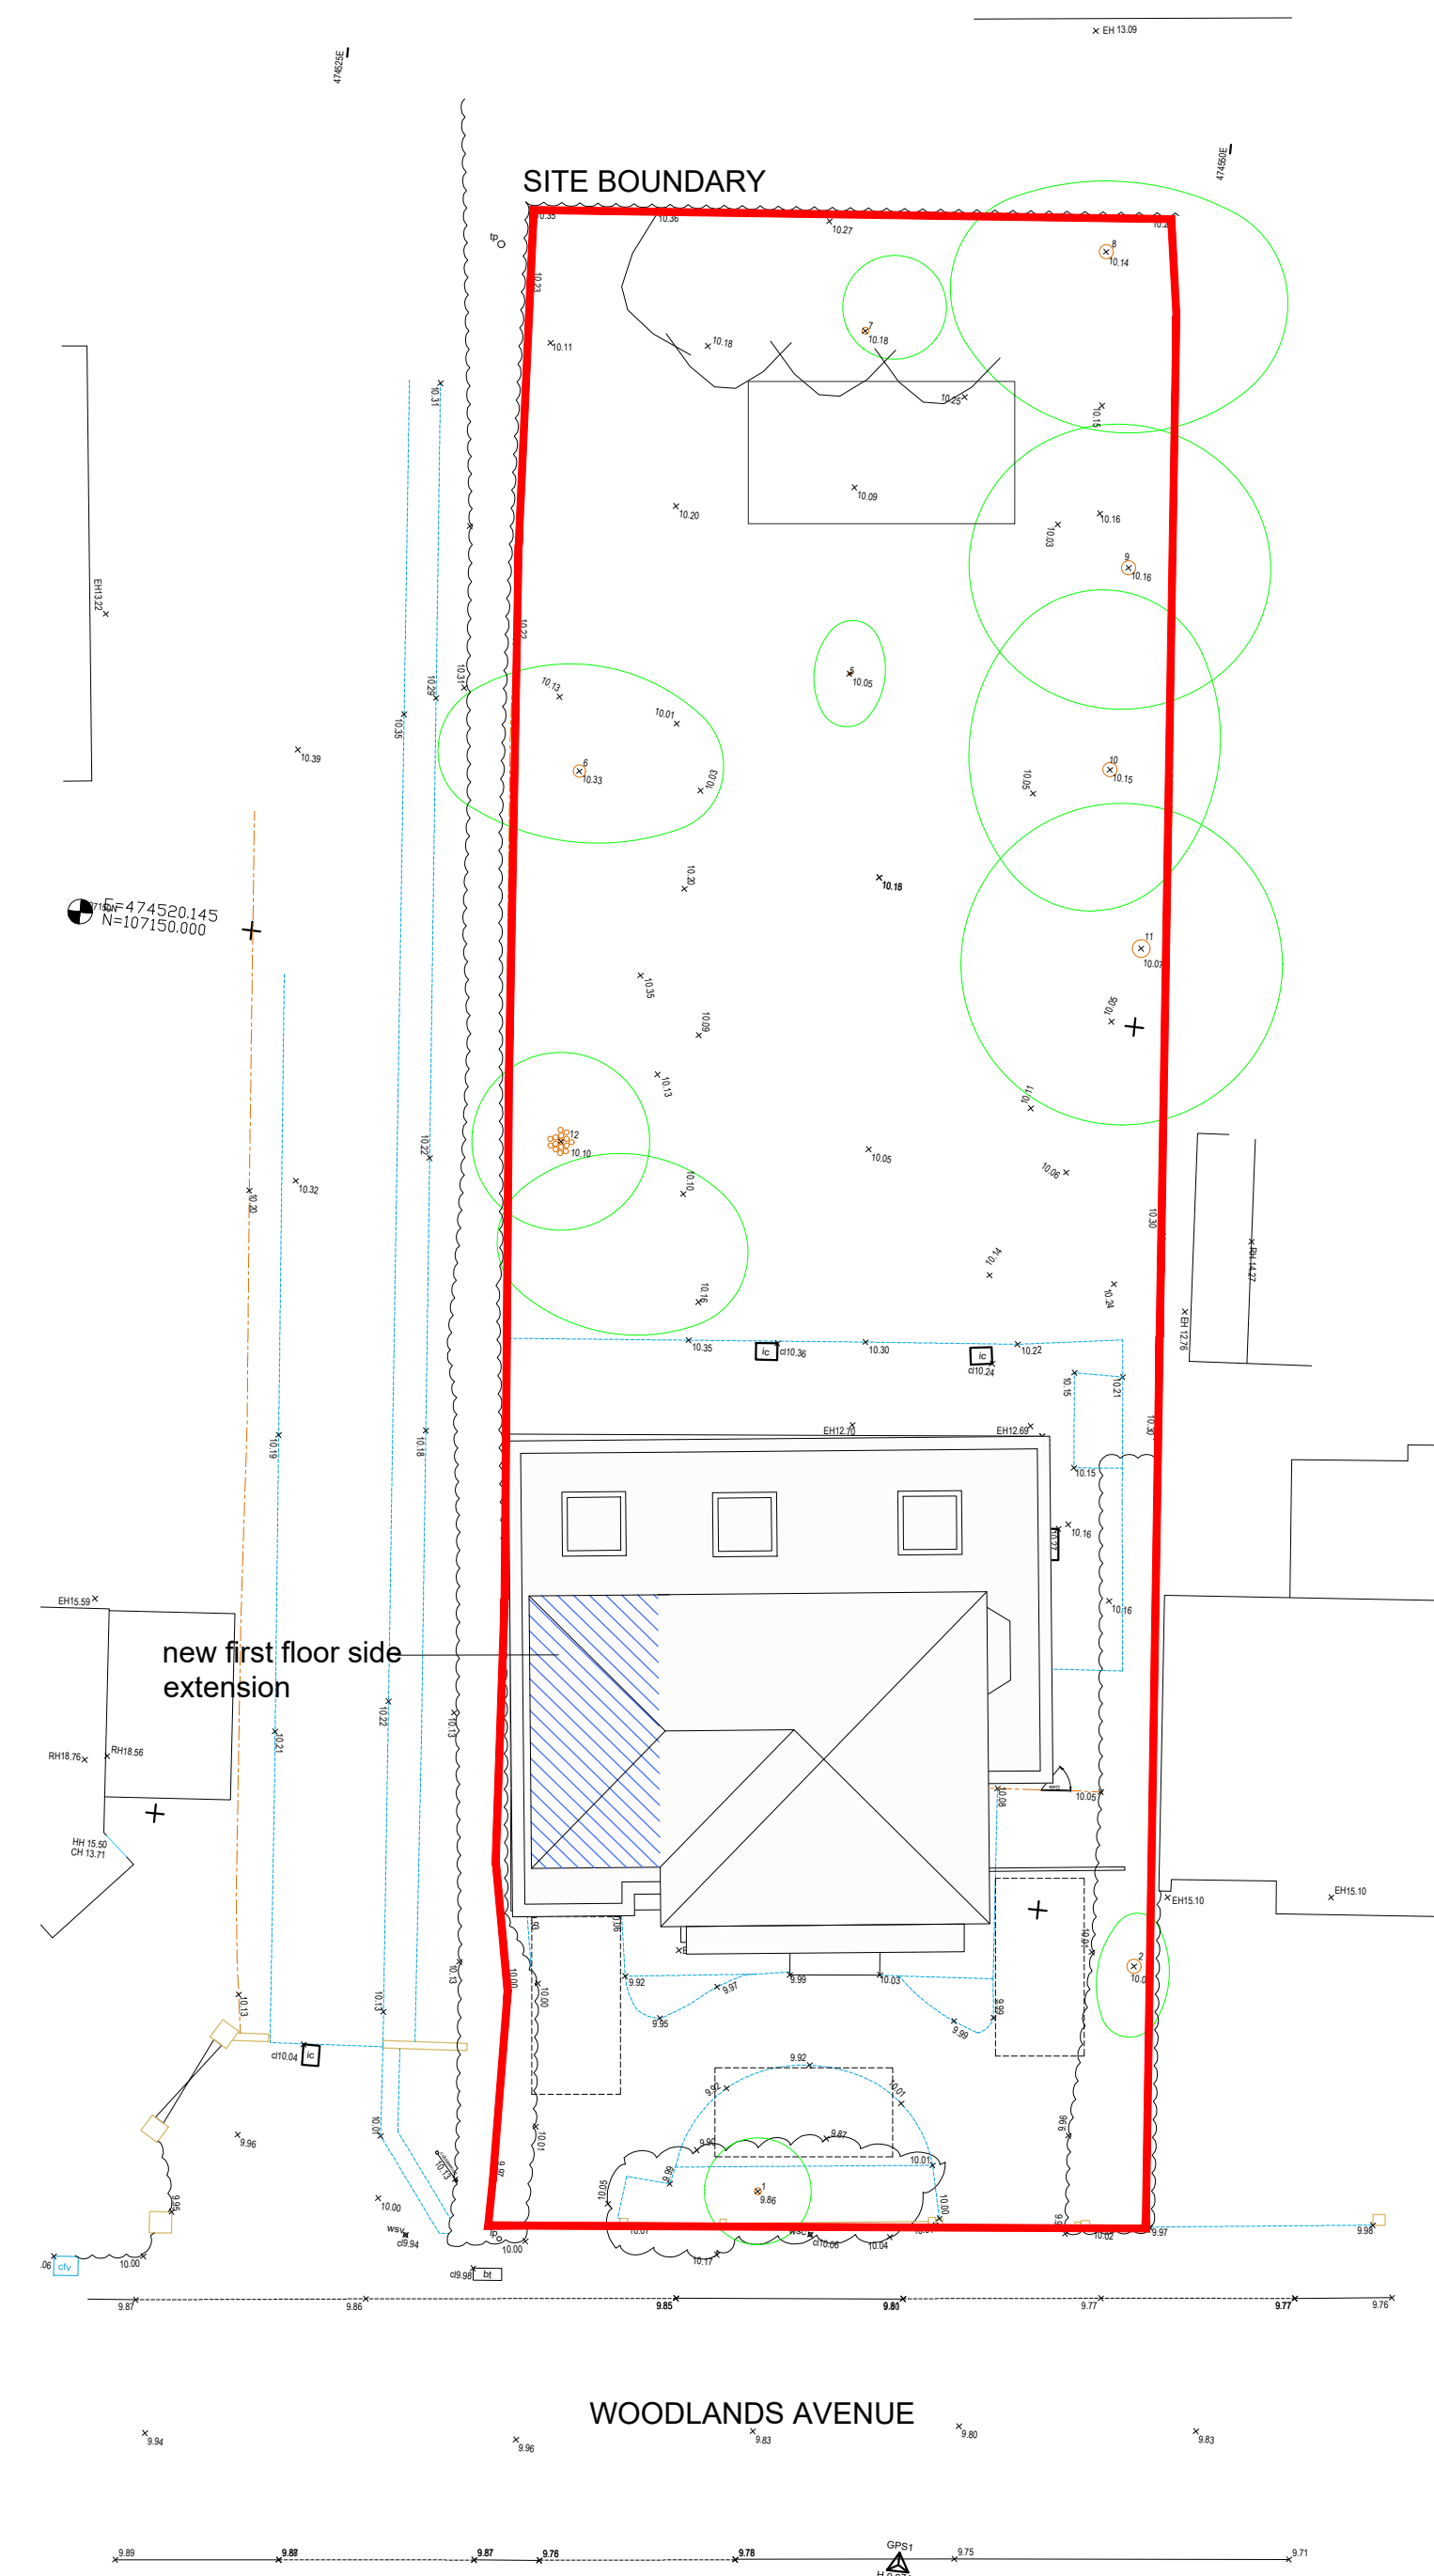

PROPOSED SITE BLOCK PLAN

Site
Client

11 Woodlands Close
Royalls Jen and Mike

Drawing
Scale
DWG No

Existing and proposed block site plans
1:200 @ A1
004 rev P01

Issue
For planning

