



Rev.	Date	Note	Author	Checked
P01	22/04/2026	Preliminary Planning Issue	GF	JP
P02	06/05/2026	Revised Planning Pack	GF	JP

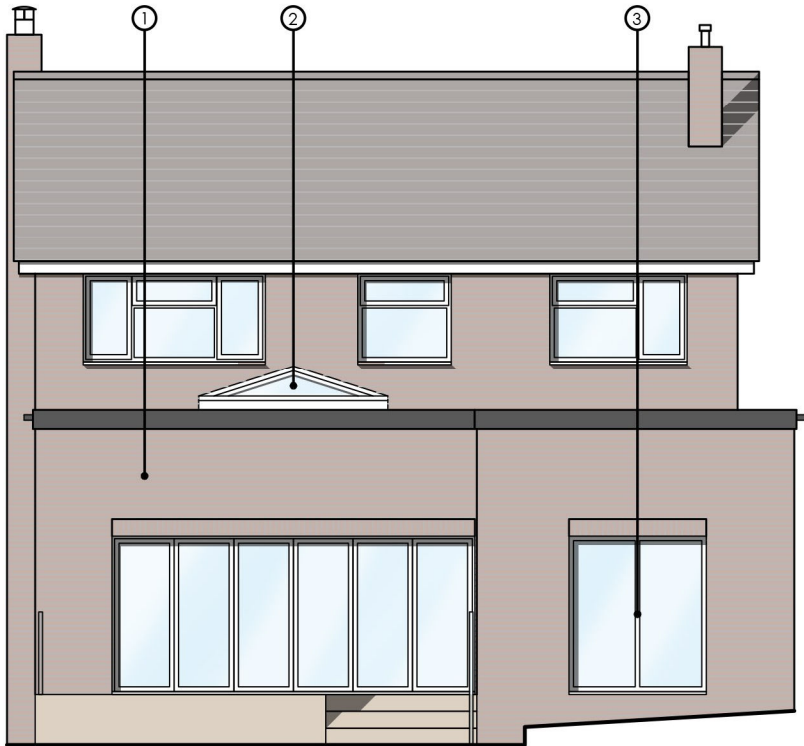


PROPOSED SOUTH-WEST ELEVATION

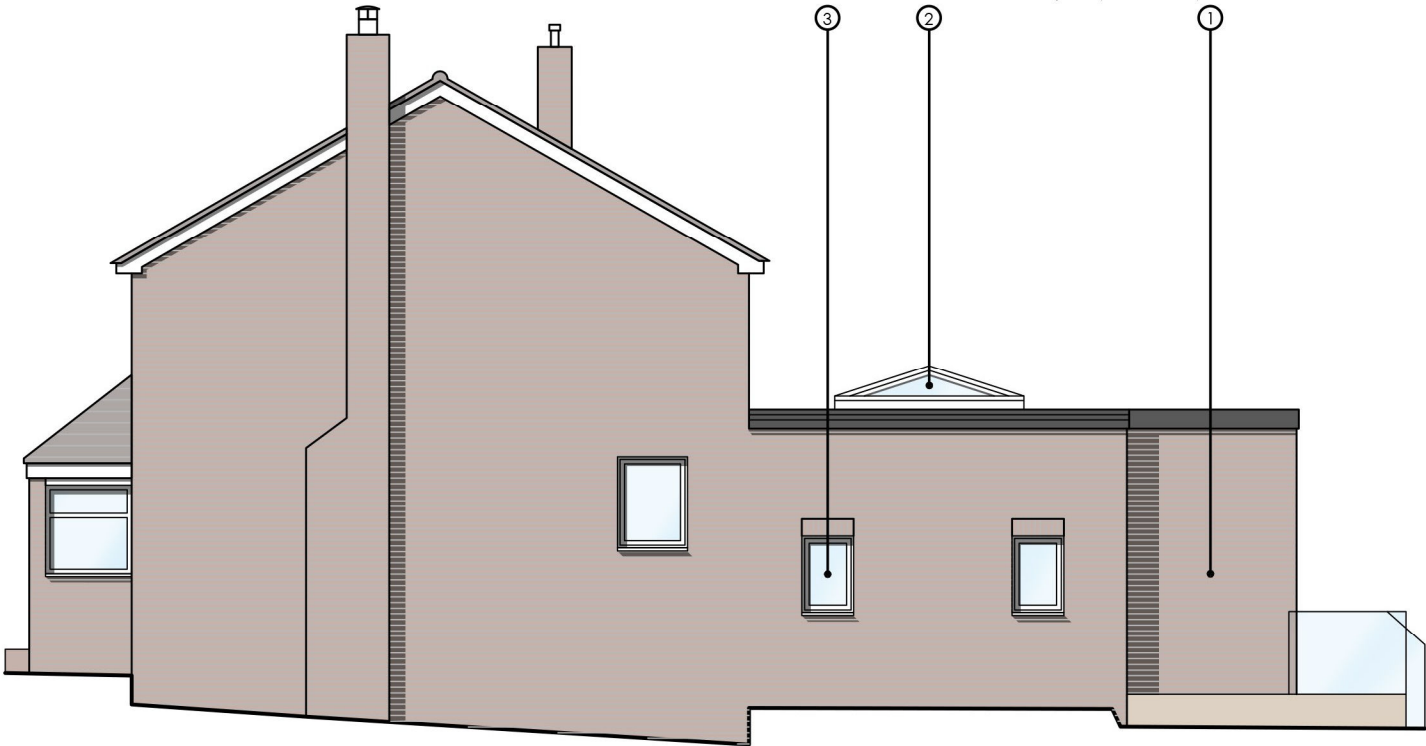

PROPOSED NORTH-WEST ELEVATION




PROPOSED SOUTH-WEST ELEVATION

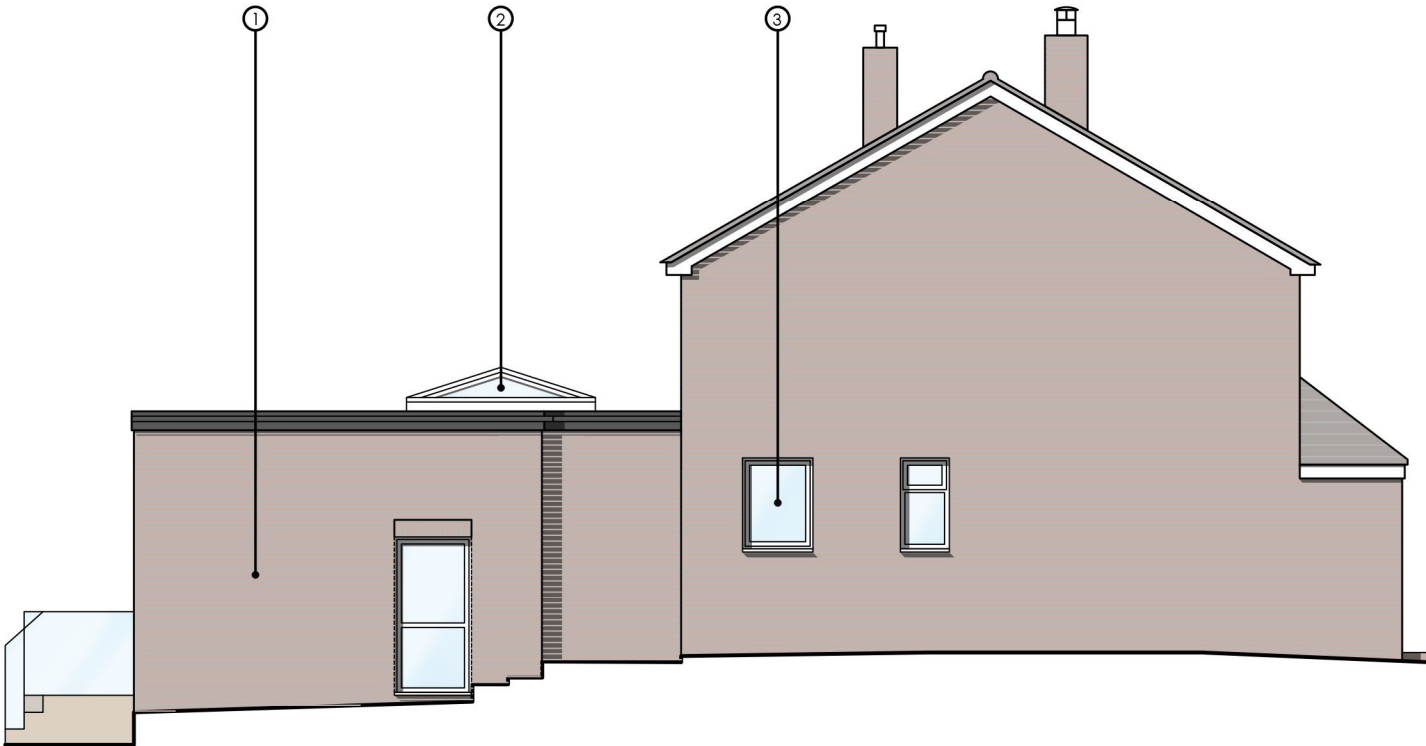

PROPOSED NORTH-WEST ELEVATION

- MATERIALS KEY:
- 1. BRICK TO MATCH EXISTING
 - 2. ROOF LIGHT
 - 3. GLAZING

 

Project	EXTENSION TO 41 LOVEDEAN LANE HORNDEAN PO8 8HJ			Drawing	PROPOSED ELEVATIONS		
				Job-Dwg Number	25070-PL-320		Rev.
Client	STEVE KENNINGTON			<div><div></div><div>JAMES POTTER ASSOCIATES</div></div> <div>www.jpa.design JPA - PORTSMOUTH 117 Highland Road, Southsea, Portsmouth, PO4 9DD t. +44(0)2394 002 897</div>			
Status	PLANNING						
Scale	1:100 & INDICATIVE	Sheet Size	A3				
JPA Project No.	25070	Date	APR 2026				