



Rev.	Date	Note	Author	Checked
P01	22/04/2026	Preliminary Planning Issue	GF	JP

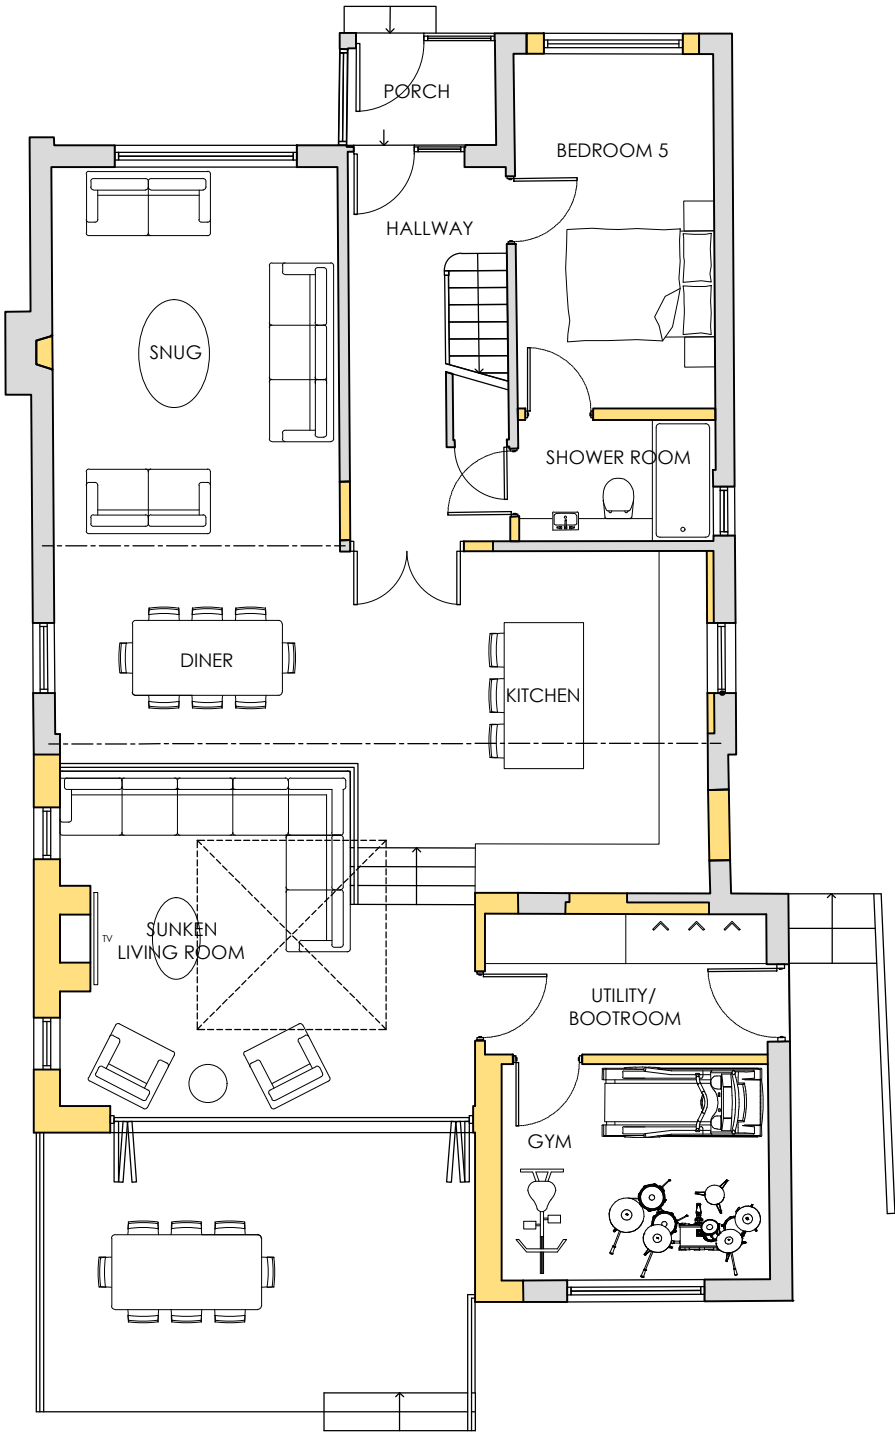

PROPOSED GROUND FLOOR PLAN

KEY

- Existing walls / partitions
- Proposed new walls / partitions
- Proposed structural lintels & beams
- Roof light above
- Fence Line
- Existing drain location

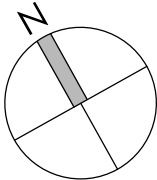

1:100



Project	EXTENSION TO 41 LOVEDEAN LANE HORNDEAN PO8 8HJ			Drawing	PROPOSED GROUND FLOOR PLAN		
				Job-Dwg Number	25070-PL-300	Rev.	P01
Client	STEVE KENNINGTON			<div><div>JPA</div><div>JAMES POTTER ASSOCIATES</div><div>www.jpa.design</div><div>JPA - PORTSMOUTH 117 Highland Road, Southsea, Portsmouth, PO4 9DD t. +44(0)2394 002 897</div></div>			
Status	PLANNING						
Scale	1:100	Sheet Size	A3				
JPA Project No.	25070	Date	APR 2026				