


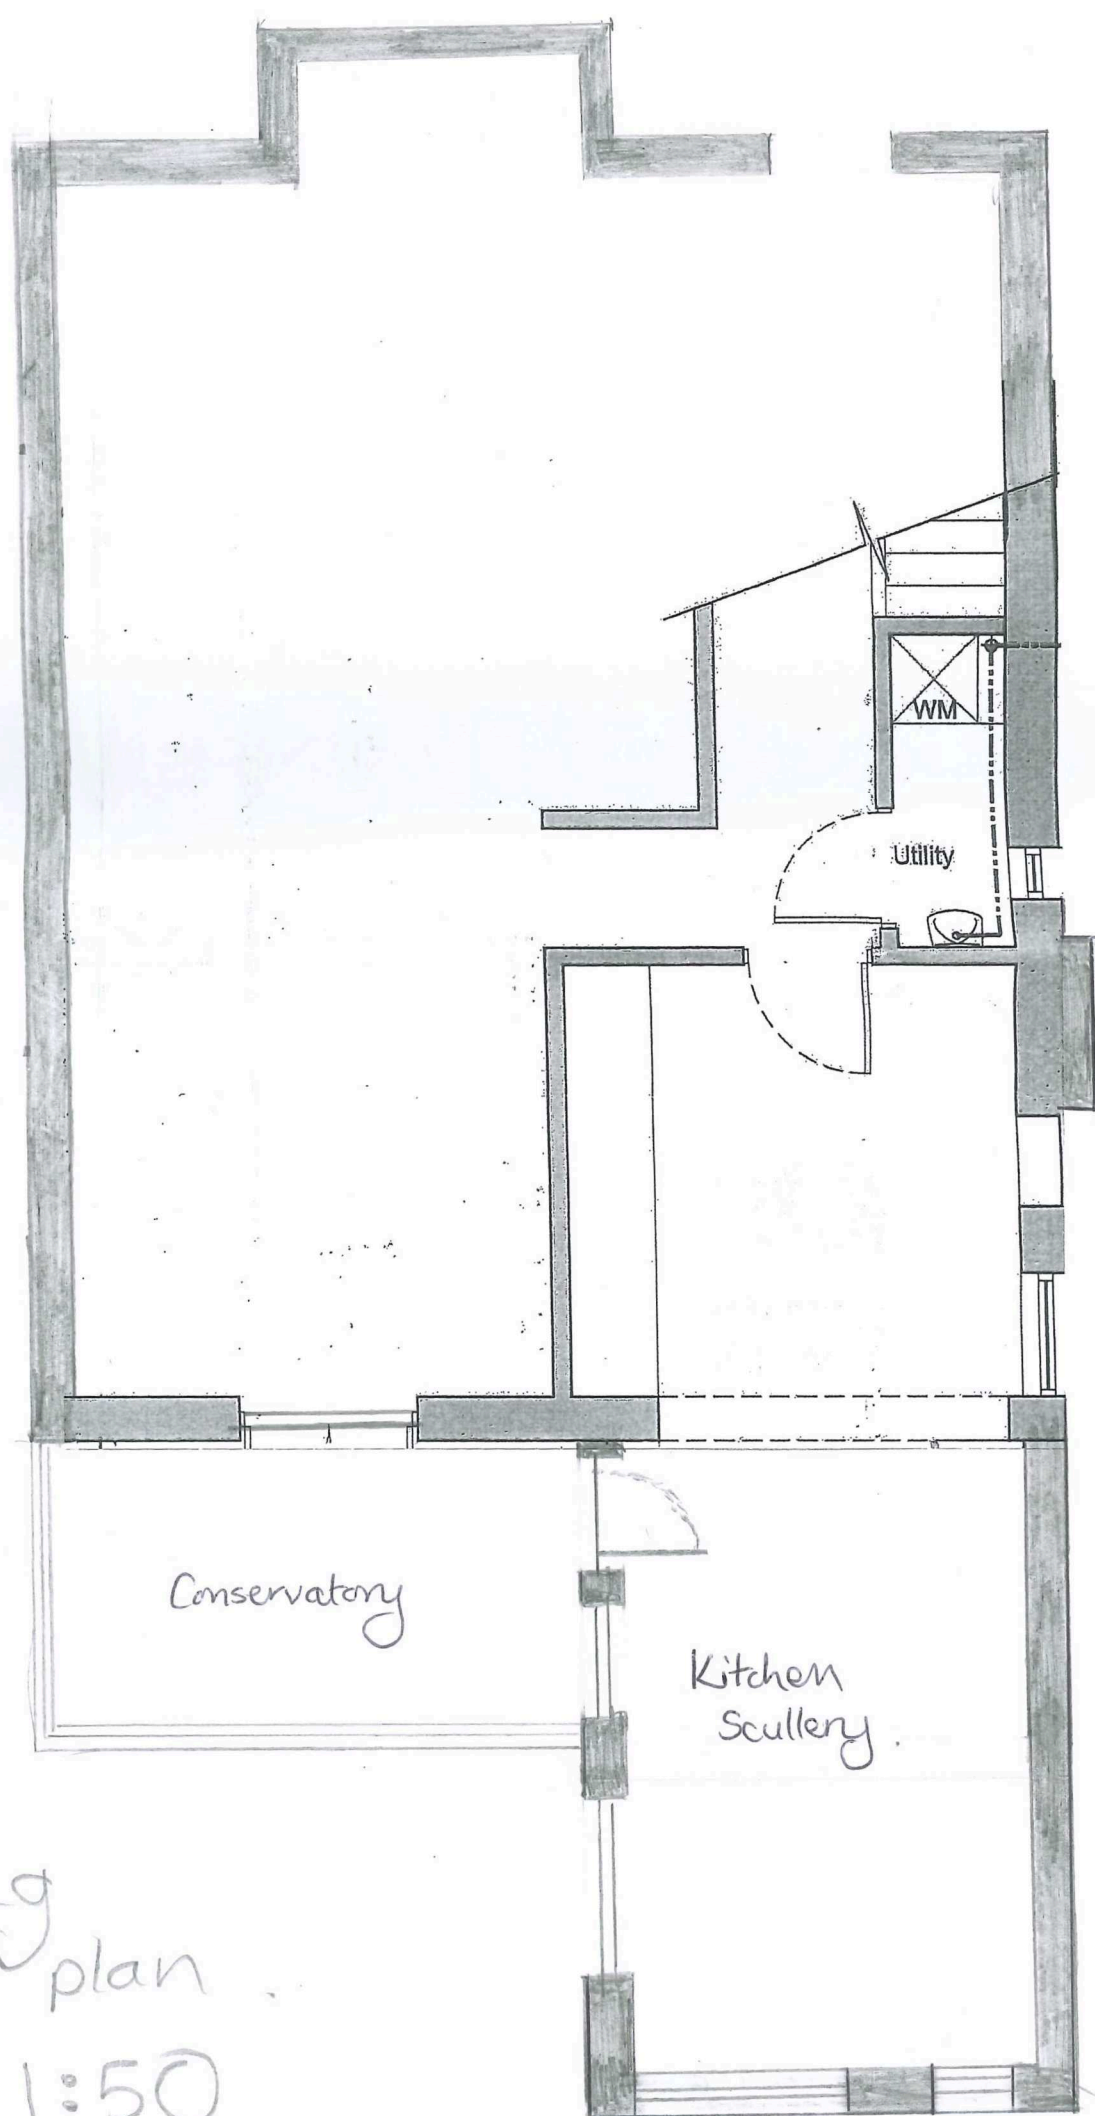

Existing
floor plan
Scale 1:50