


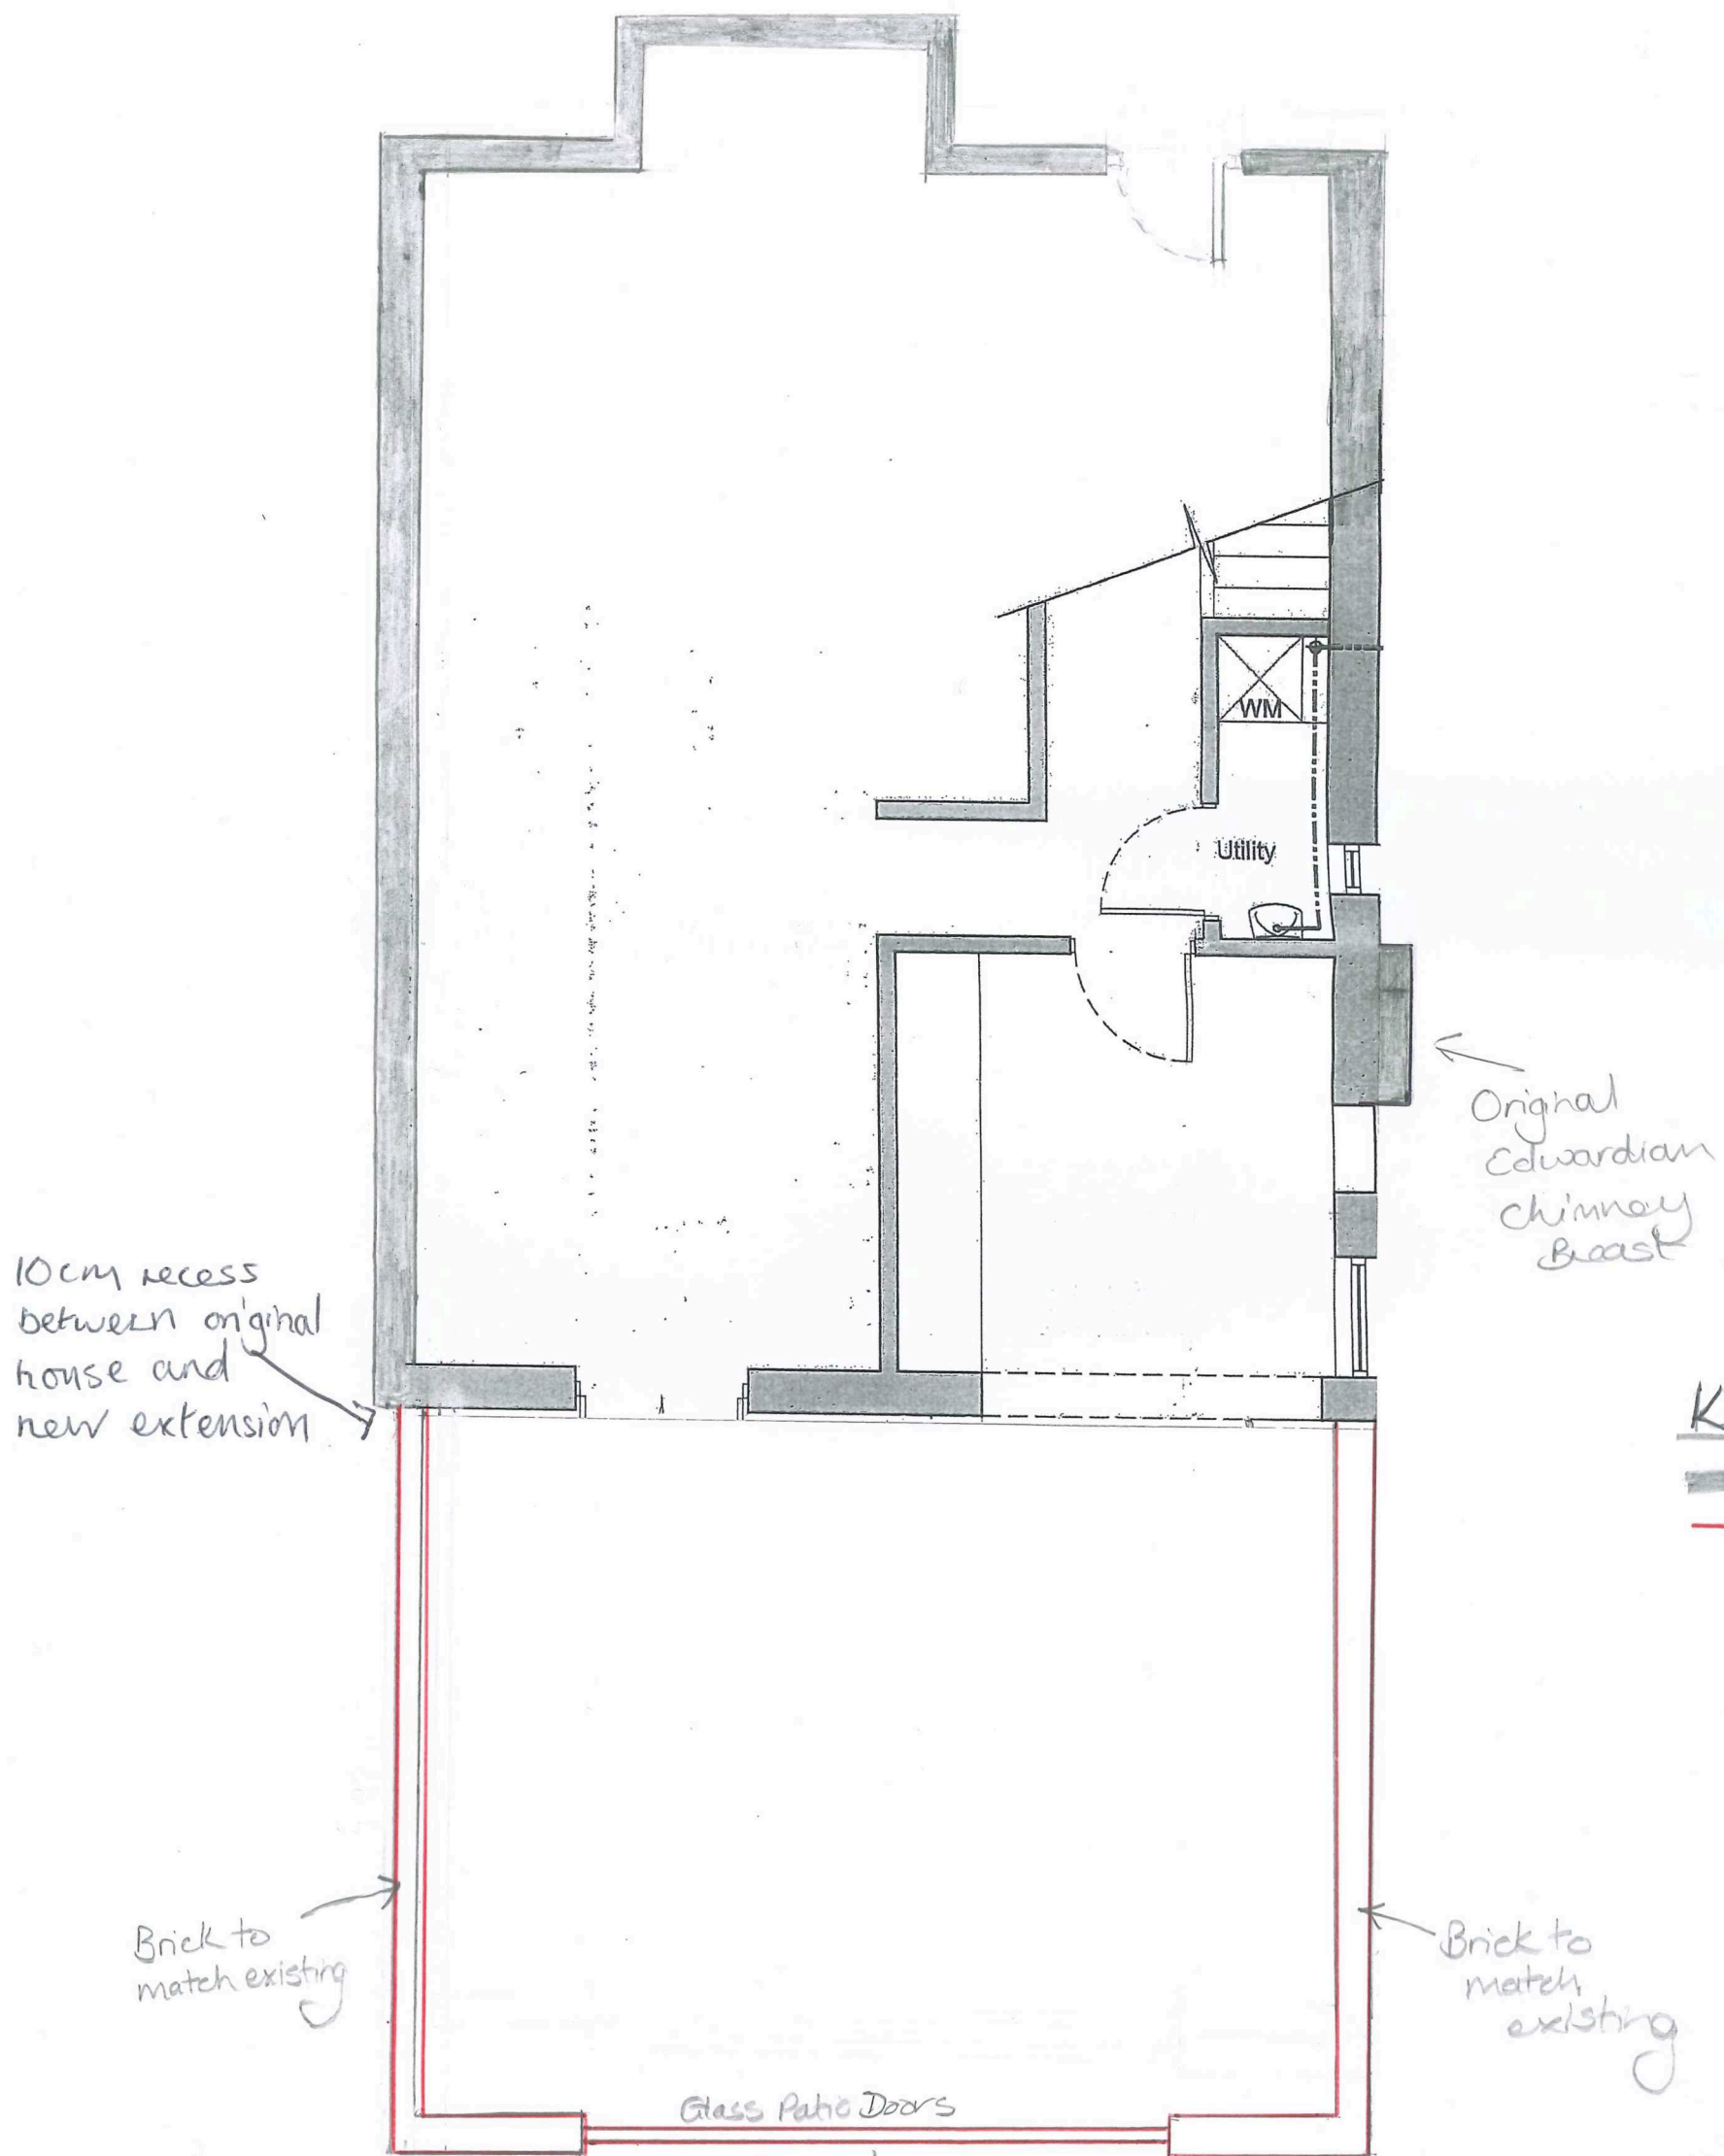

Key

— = Existing walls

— = Proposed Extension

Proposed Floor Plan
Scale 1:50