



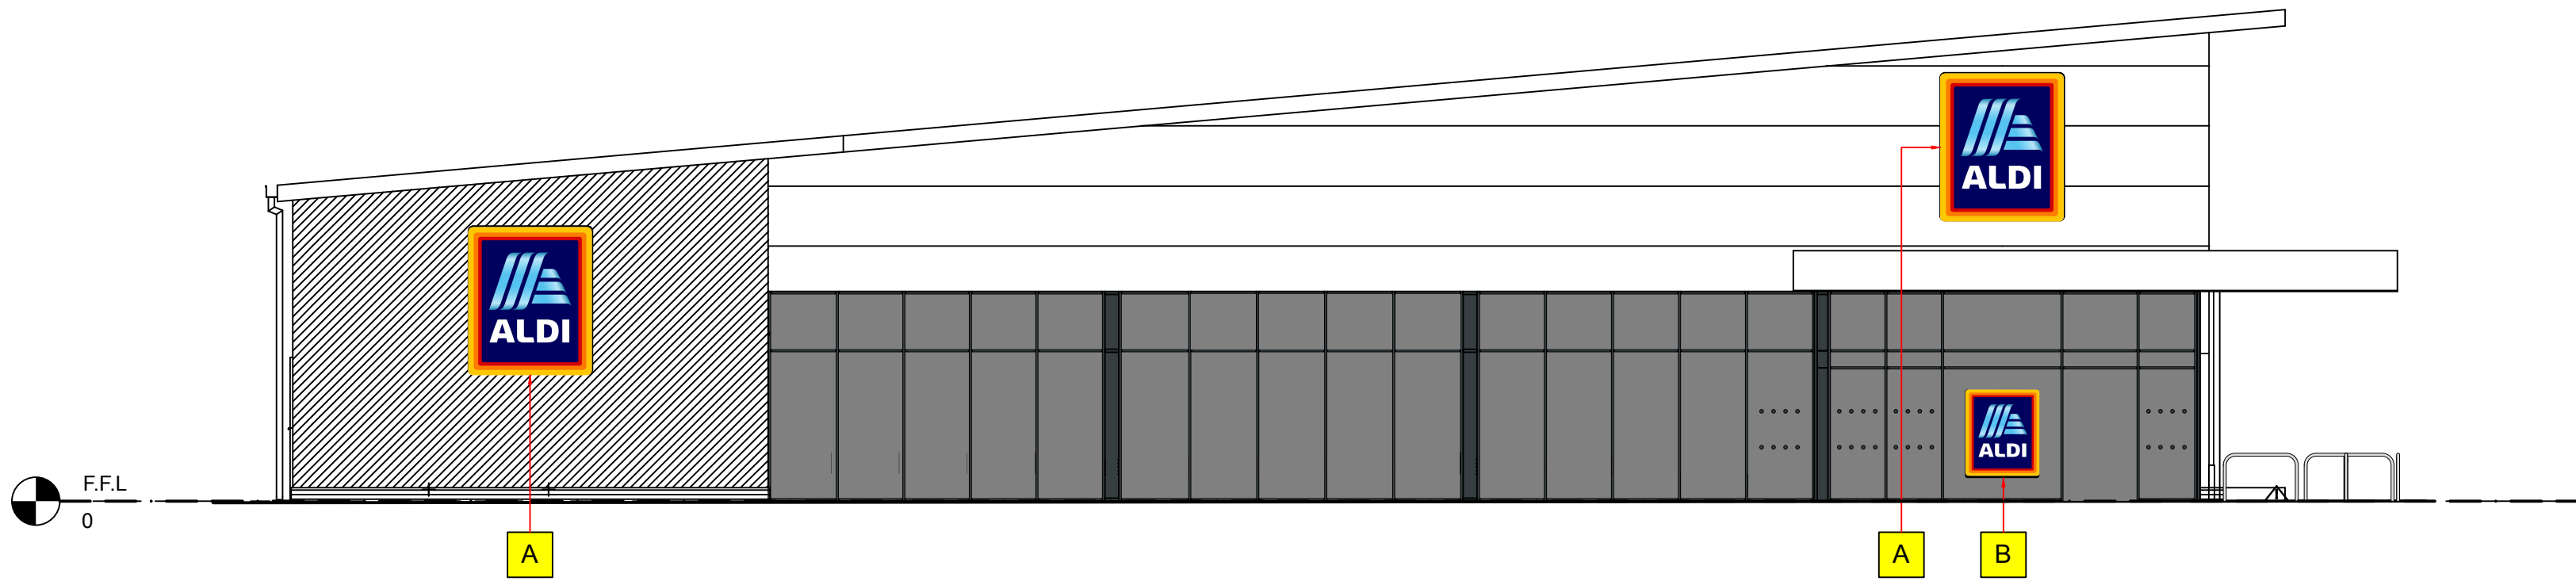

SOUTH EAST ELEVATION

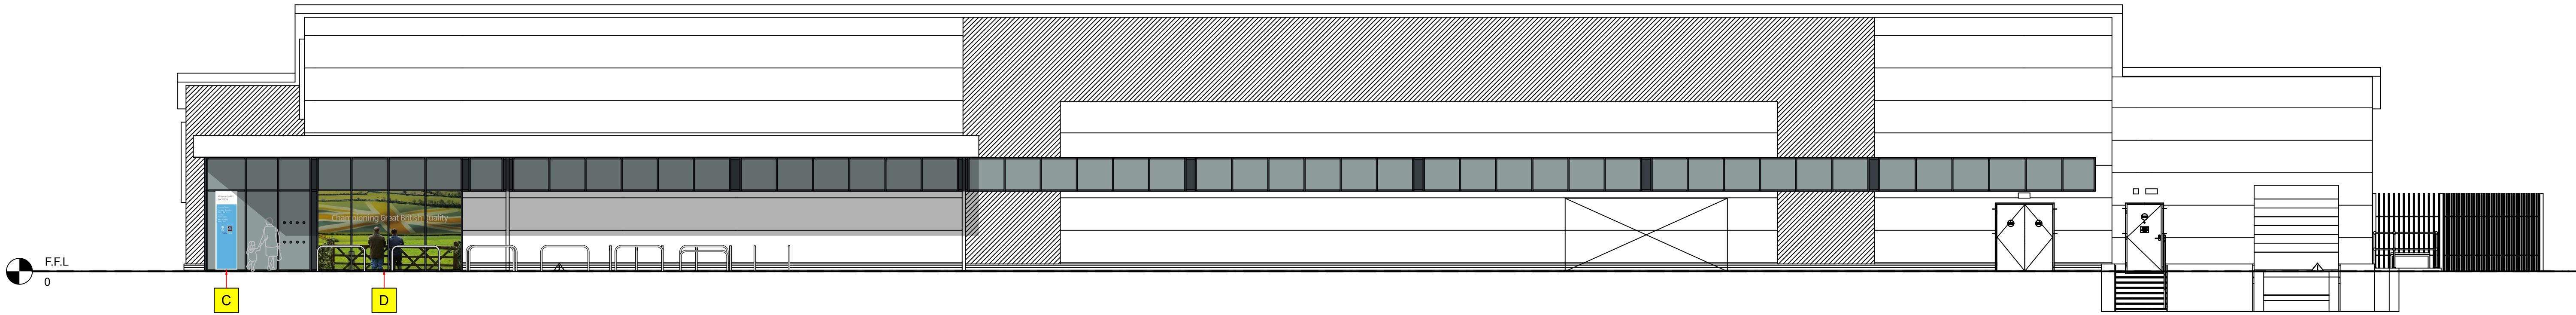

NORTH EAST ELEVATION

PERMENANT SIGNAGE

- A** WALL HANGING SIGN - TYPE 8507
2470 x 2070 x 120mm LED SIGN MOUNTED TO FACE
OF BUILDING FINISHED IN RAL 7016
- ALUMINIUM SIGN CASE - FINISHED RAL 7016 ANTHRACITE.
- POLYCARBONATE PANEL - SCREEN PRINTED 5 COLOUR FOIL
LOGO SIGN FULLY INTERNALLY ILLUMINATED BY LED FITTINGS
LUMINANCE - 108 cd/m² (WHITE LETTERS)
LETTER HEIGHT 370MM TEXT WIDTH 1155MM
- B** ALDI ENTRANCE SIGNAGE
1 N VINYL FILM LOGO APPLIED TO GLASS OF ENTRANCE LOBBY
LETTER HEIGHT 230mm. TEXT WIDTH 800mm.
- C** OPENING TIMES PANEL AND IMAGE
VINYL FILM GRAPHIC APPLIED TO SHOPFRONT GLAZING
LETTER HEIGHT 55mm. TEXT WIDTH 375mm.
- REFER TO DRAWING 250225-1702 AND 250225-1703
- D** ALDI WALL MOUNTED ALUMINIUM DIBOND SIGN
GRAPHIC APPLIED TO SHOPFRONT

0 5 10 15 m
Scale 1:100 at A1



Kendall Kingscott
Glentworth Court, Lime Kiln Close,
Stoke Gifford, Bristol, BS34 8SR
+44 (0)117 931 2062
www.kendallkingscott.co.uk

Project: Aldi Waterlooville, Elettra Avenue
AD Consent
Client: Aldi Stores Ltd

Date: 30/03/2026 Drawn: EP Purpose/Status: PLANNING
Scale: 1:250 Checked: MP Paper Size: ISO A1
Filename: 250225 AD CONSENT WATERLOOVILLE-AXW

PO1 21/04/2026 EP MP Drawing Issue
Rev Date By Ap Note

Drawing Title
Proposed Elevations

Project Number/Drawing Number
250225-1702
Check all dimensions and levels on site

Revision
PO1
© Copyright

Only to be used on the site for which designed. The electronic transmission of designs/information contained in this drawing is carried out entirely at the User's risk and Kendall Kingscott Ltd. will have no liability for any errors or inaccuracies arising therefrom.
The production of amended or updated information from the said designs/information by the User is entirely the responsibility of the User and Kendall Kingscott Ltd. shall have no responsibility in respect thereof whatsoever.