


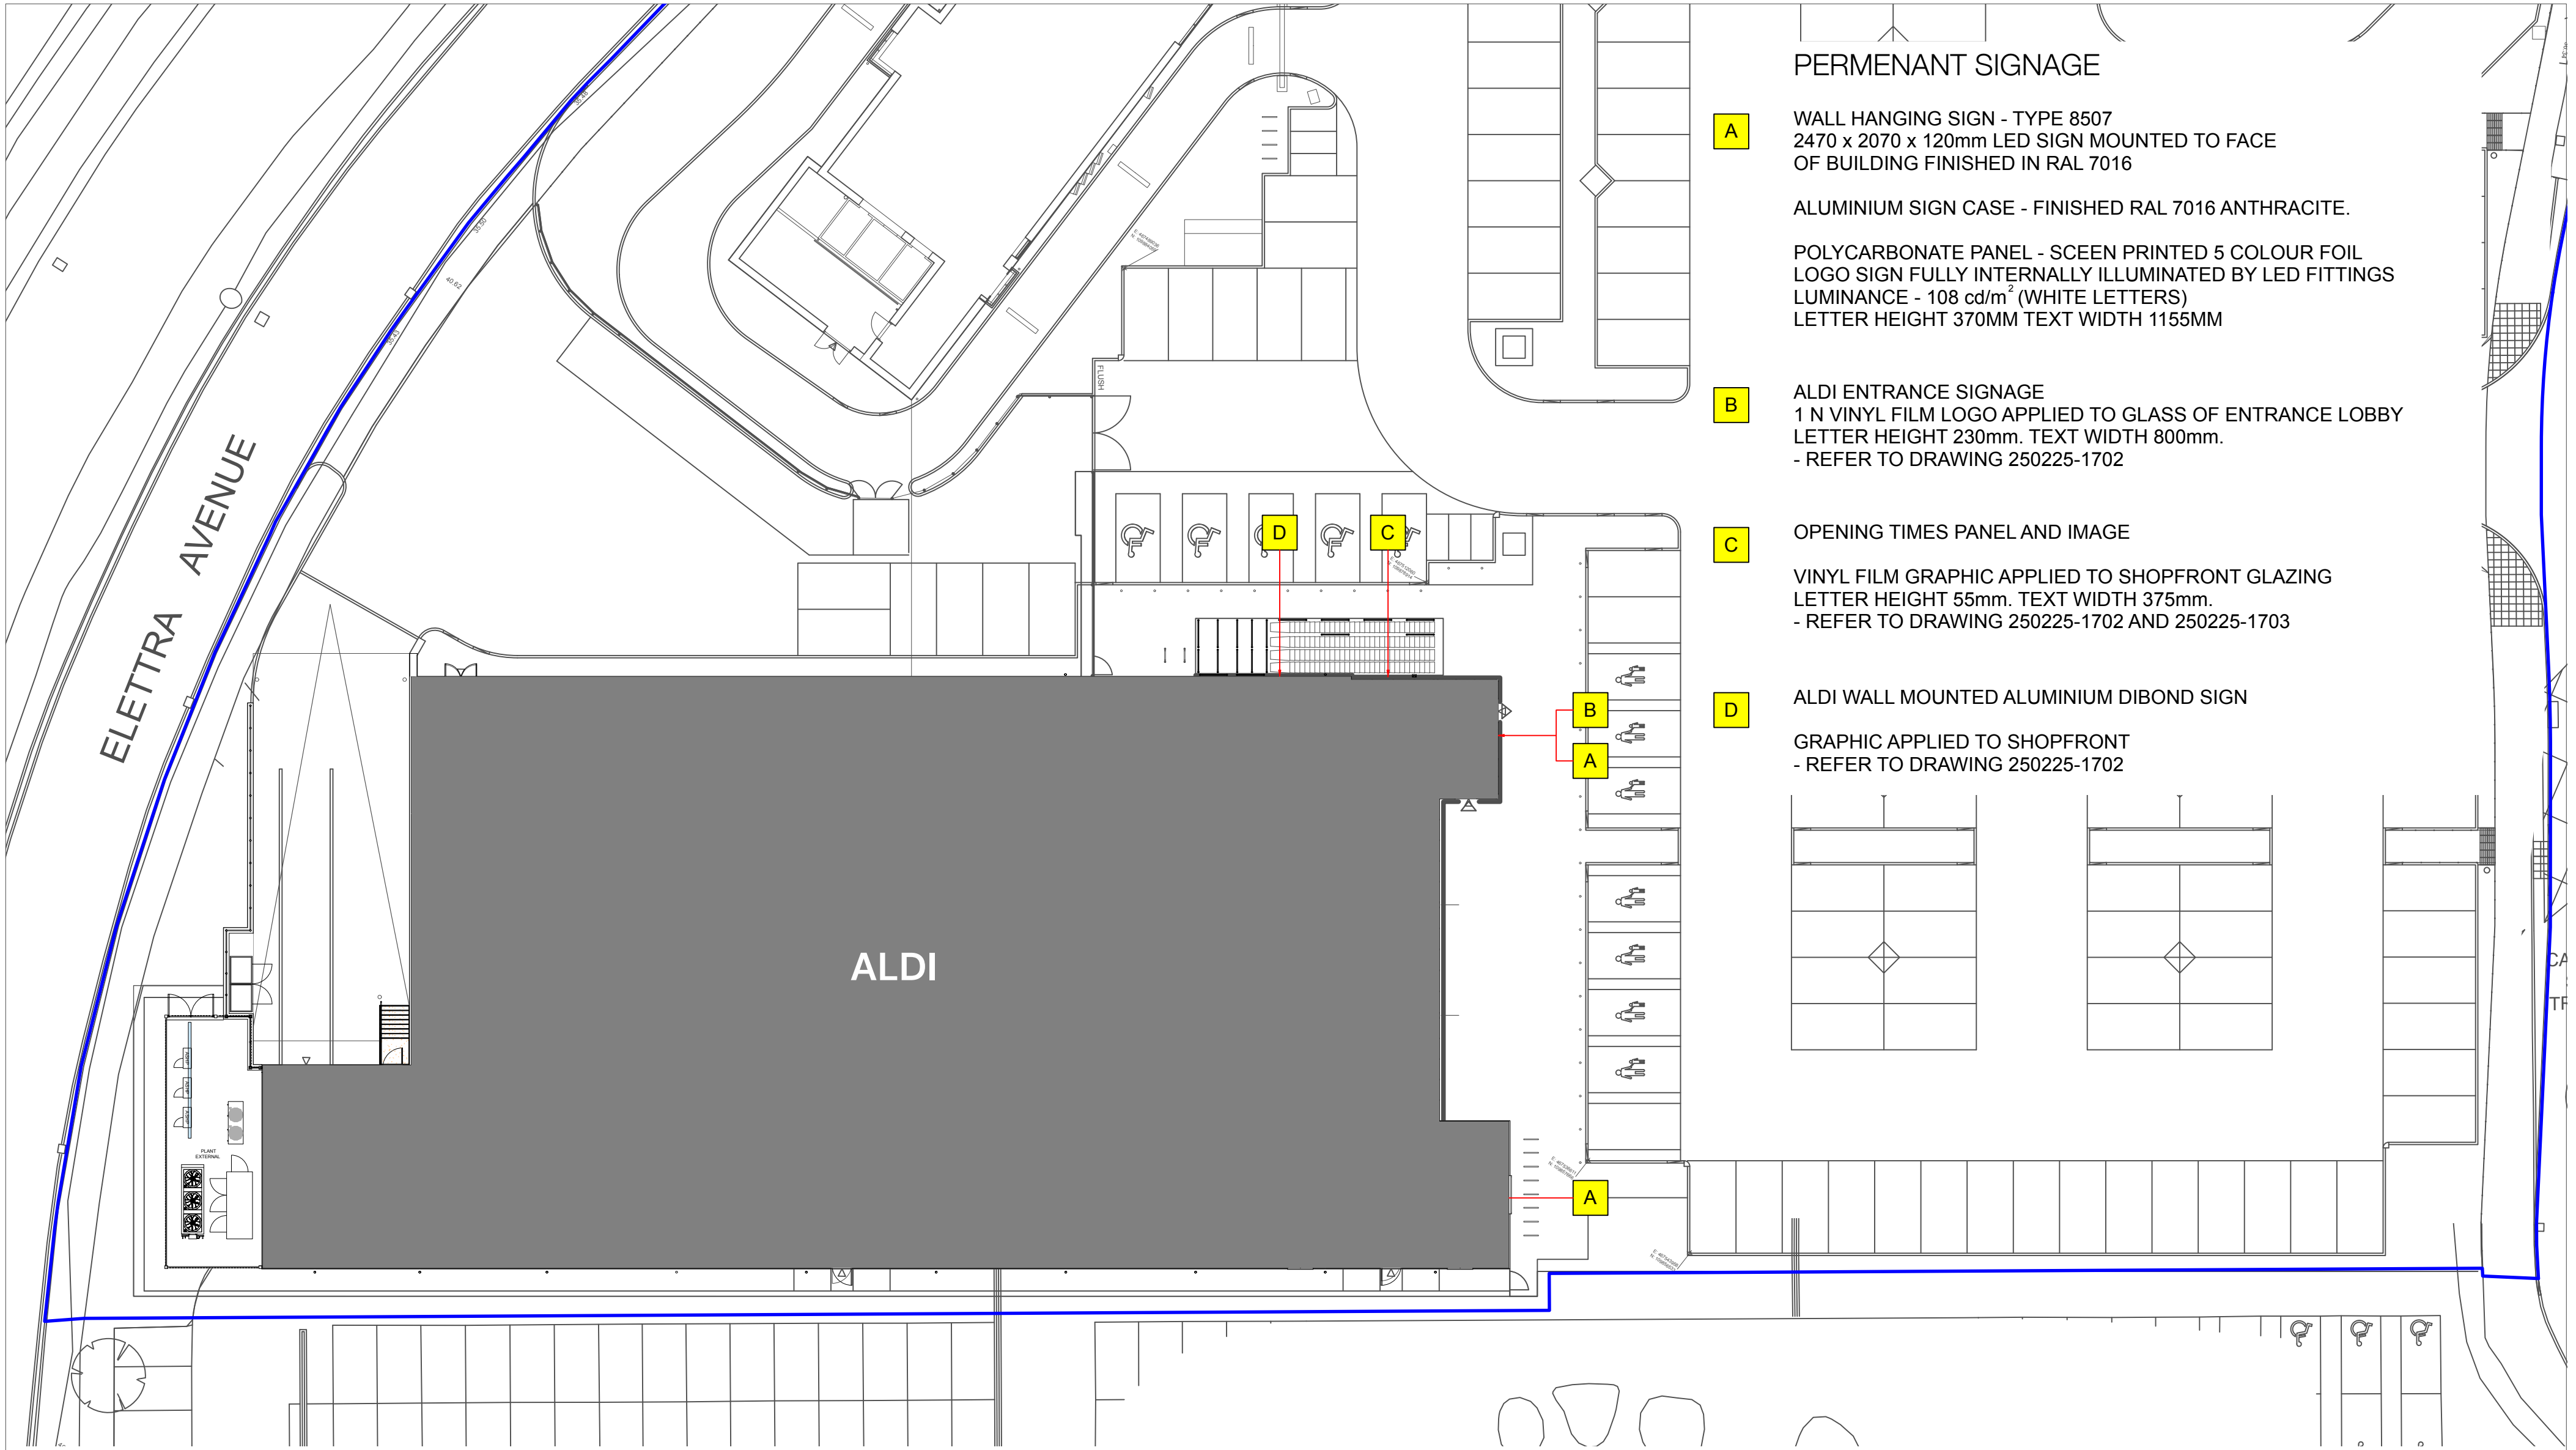

PERMENANT SIGNAGE

A WALL HANGING SIGN - TYPE 8507
2470 x 2070 x 120mm LED SIGN MOUNTED TO FACE
OF BUILDING FINISHED IN RAL 7016



ALUMINIUM SIGN CASE - FINISHED RAL 7016 ANTHRACITE.

POLYCARBONATE PANEL - SCEEN PRINTED 5 COLOUR FOIL
LOGO SIGN FULLY INTERNALLY ILLUMINATED BY LED FITTINGS
LUMINANCE - 108 cd/m² (WHITE LETTERS)
LETTER HEIGHT 370MM TEXT WIDTH 1155MM


B ALDI ENTRANCE SIGNAGE
1 N VINYL FILM LOGO APPLIED TO GLASS OF ENTRANCE LOBBY
LETTER HEIGHT 230mm. TEXT WIDTH 800mm.
- REFER TO DRAWING 250225-1702

C OPENING TIMES PANEL AND IMAGE
VINYL FILM GRAPHIC APPLIED TO SHOPFRONT GLAZING
LETTER HEIGHT 55mm. TEXT WIDTH 375mm.
- REFER TO DRAWING 250225-1702 AND 250225-1703

D ALDI WALL MOUNTED ALUMINIUM DIBOND SIGN
GRAPHIC APPLIED TO SHOPFRONT
- REFER TO DRAWING 250225-1702

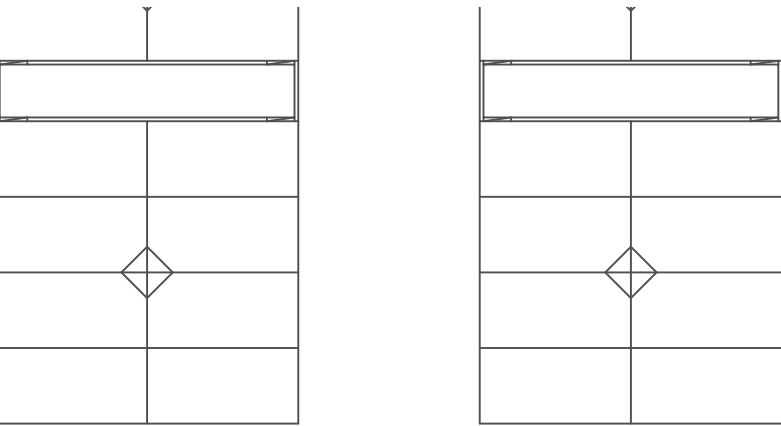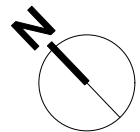

SCALE 1:250 @ A2

 

Kendall Kingscott

Glentworth Court, Lime Kiln Close,
Stoke Gifford, Bristol, BS34 8SR
+44 (0)117 931 2062
www.kendallkingscott.co.uk

Project
Aldi Waterloooville, Elettra Avenue
AD Consent

Client
Aldi Stores Ltd

Date
30/03/2026

Drawn
EP

Purpose/Status
PLANNING

Scale
1:250

Checked
MP

Paper Size
ISO A2

Filename
**250225 AD CONSENT
WATERLOOVILLE.vwx**

PO1 21/04/2026 EP MP Drawing Issue
Rev Date By Ap Note

Drawing Title
Proposed Site Plan

Project Number/Drawing Number
250225-1701

Check all dimensions and levels on site

Revision

P01

© Copyright

Only to be used on the site for which designed. The electronic transmission of designs/information contained in this drawing is carried out entirely at the User's risk and Kendall Kingscott Ltd. will have no liability for any errors or inaccuracies arising therefrom. The production of amended or updated information from the said designs/information by the User is entirely the responsibility of the User and Kendall Kingscott Ltd. shall have no responsibility in respect thereof whatsoever.