


ELEVATION NOTES	
①	Timber cladding to match as-built
②	Dark grey UPVC windows to match as-built
③	Dark grey aluminium flashings to match as-built


----- Fabric & structure to be demolished

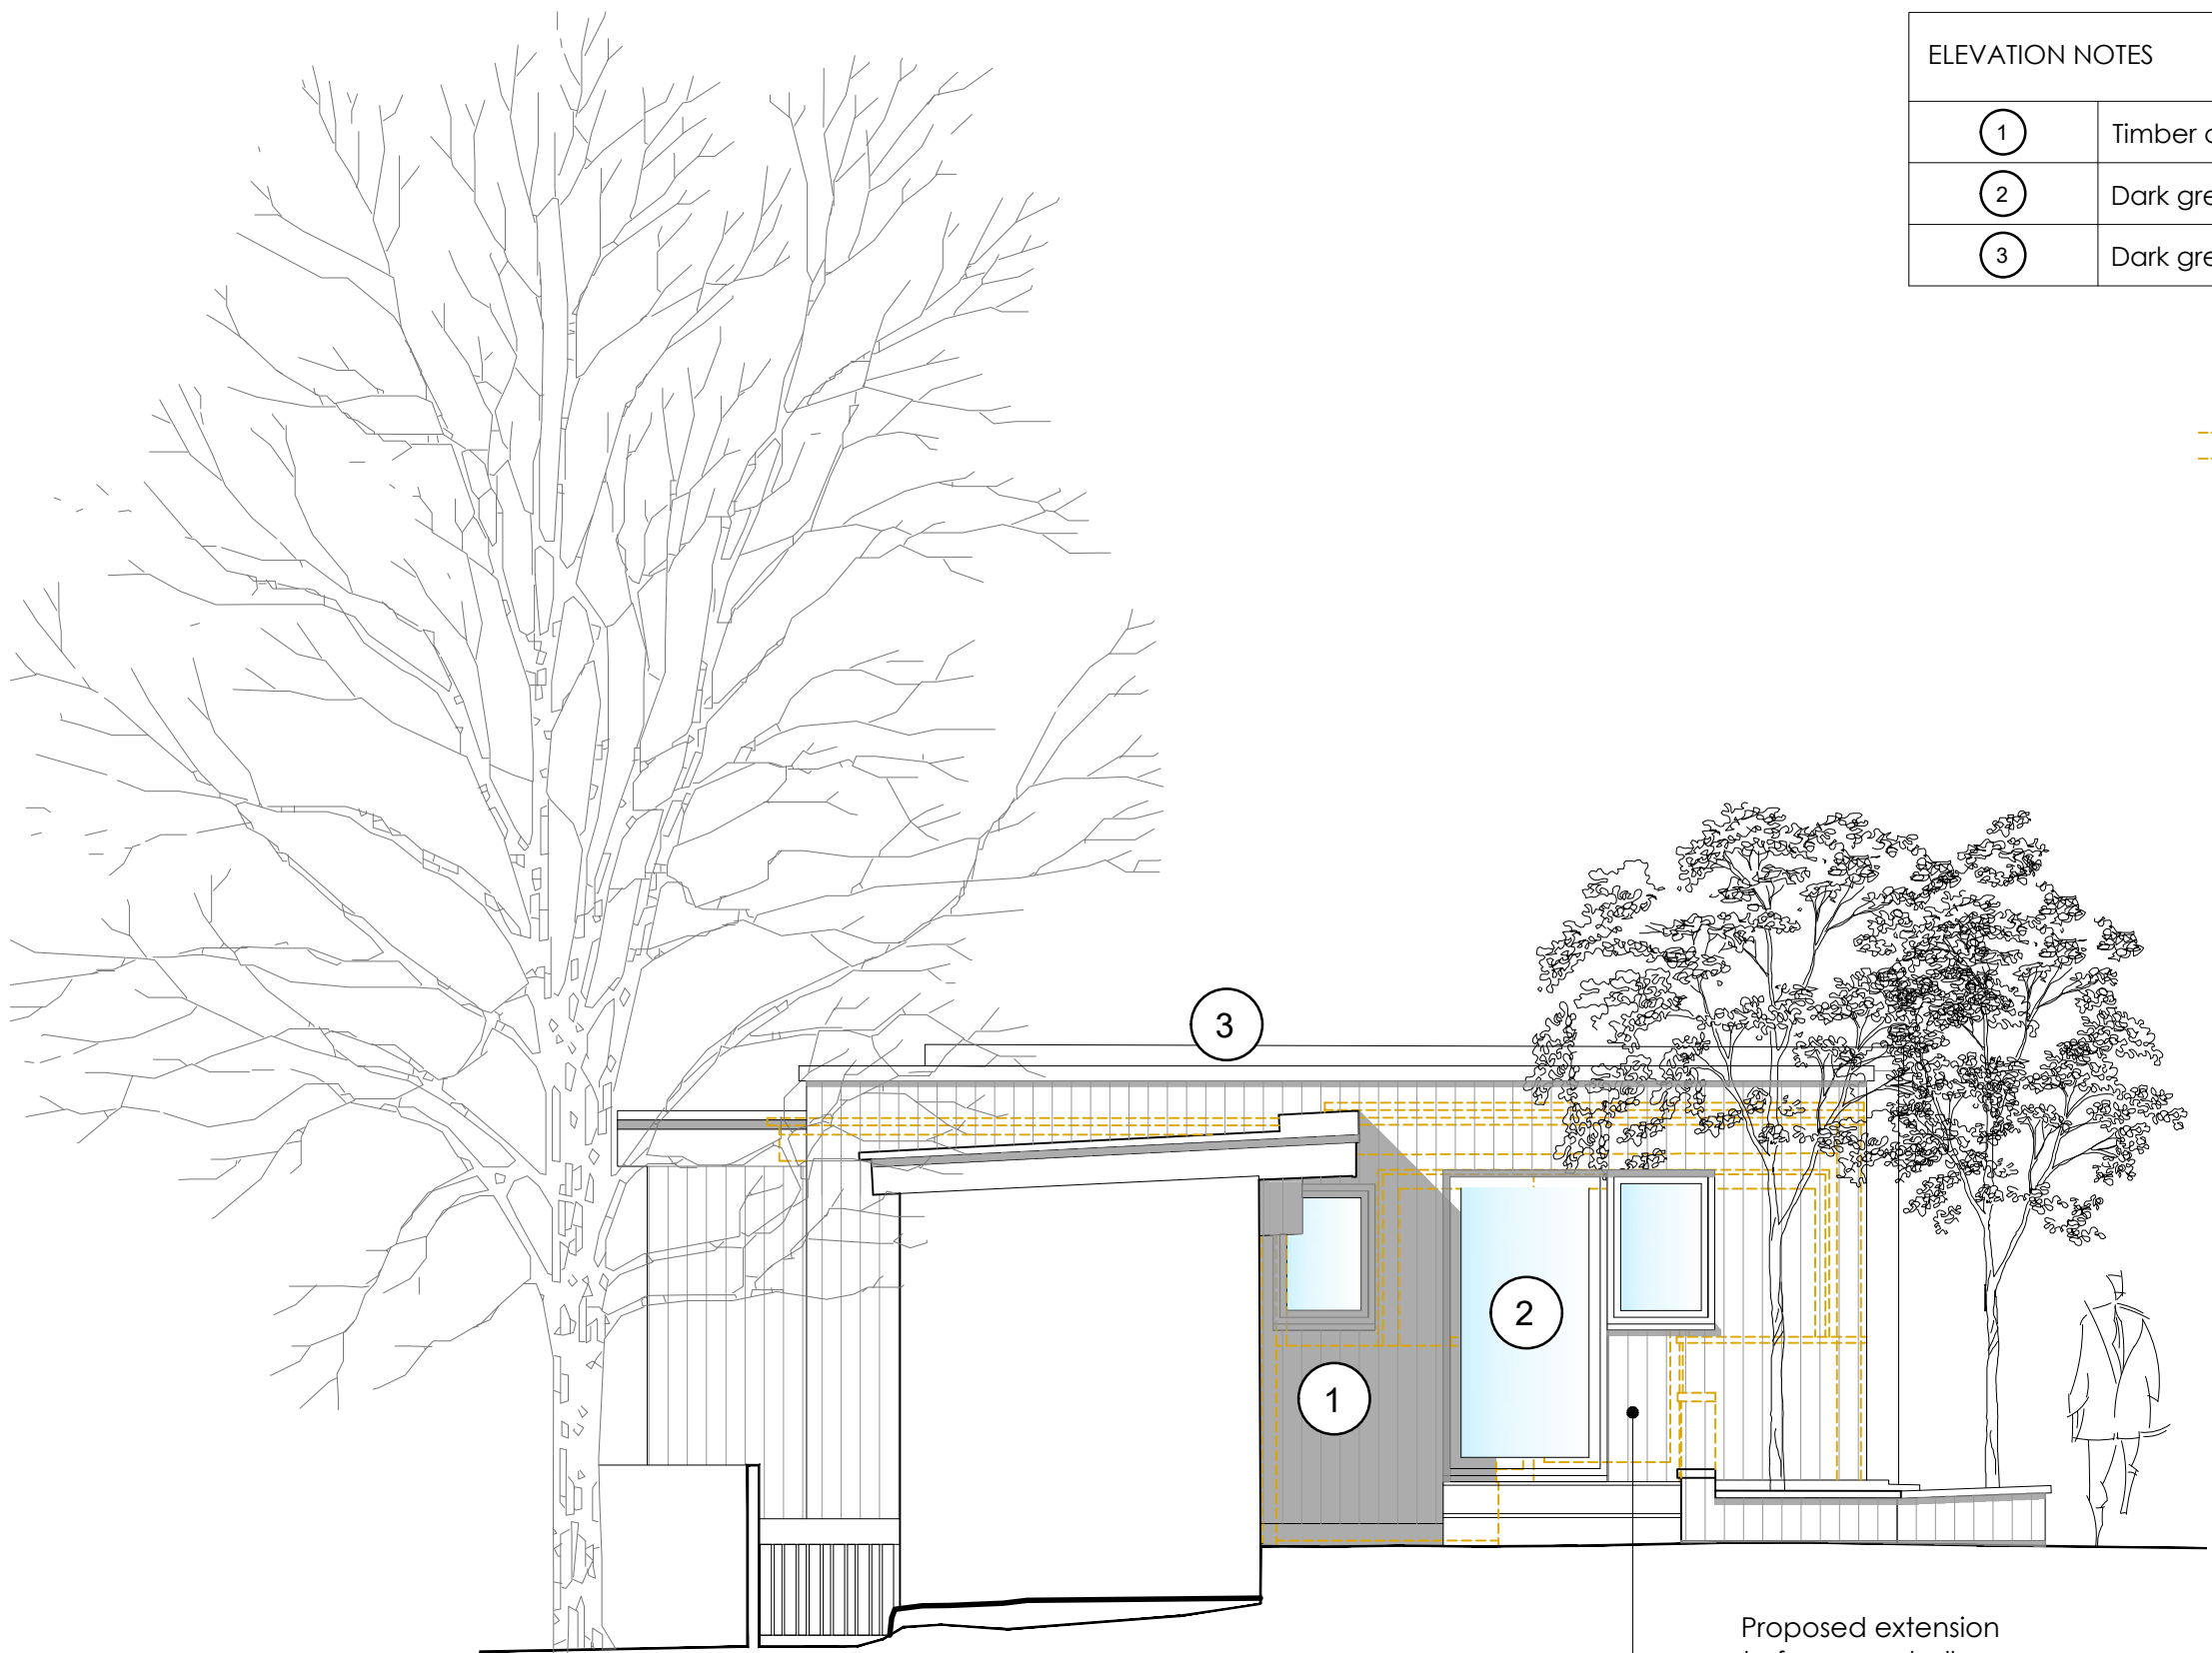


Proposed Front / North Elevation
1:50



Proposed Side / East Elevation
1:50

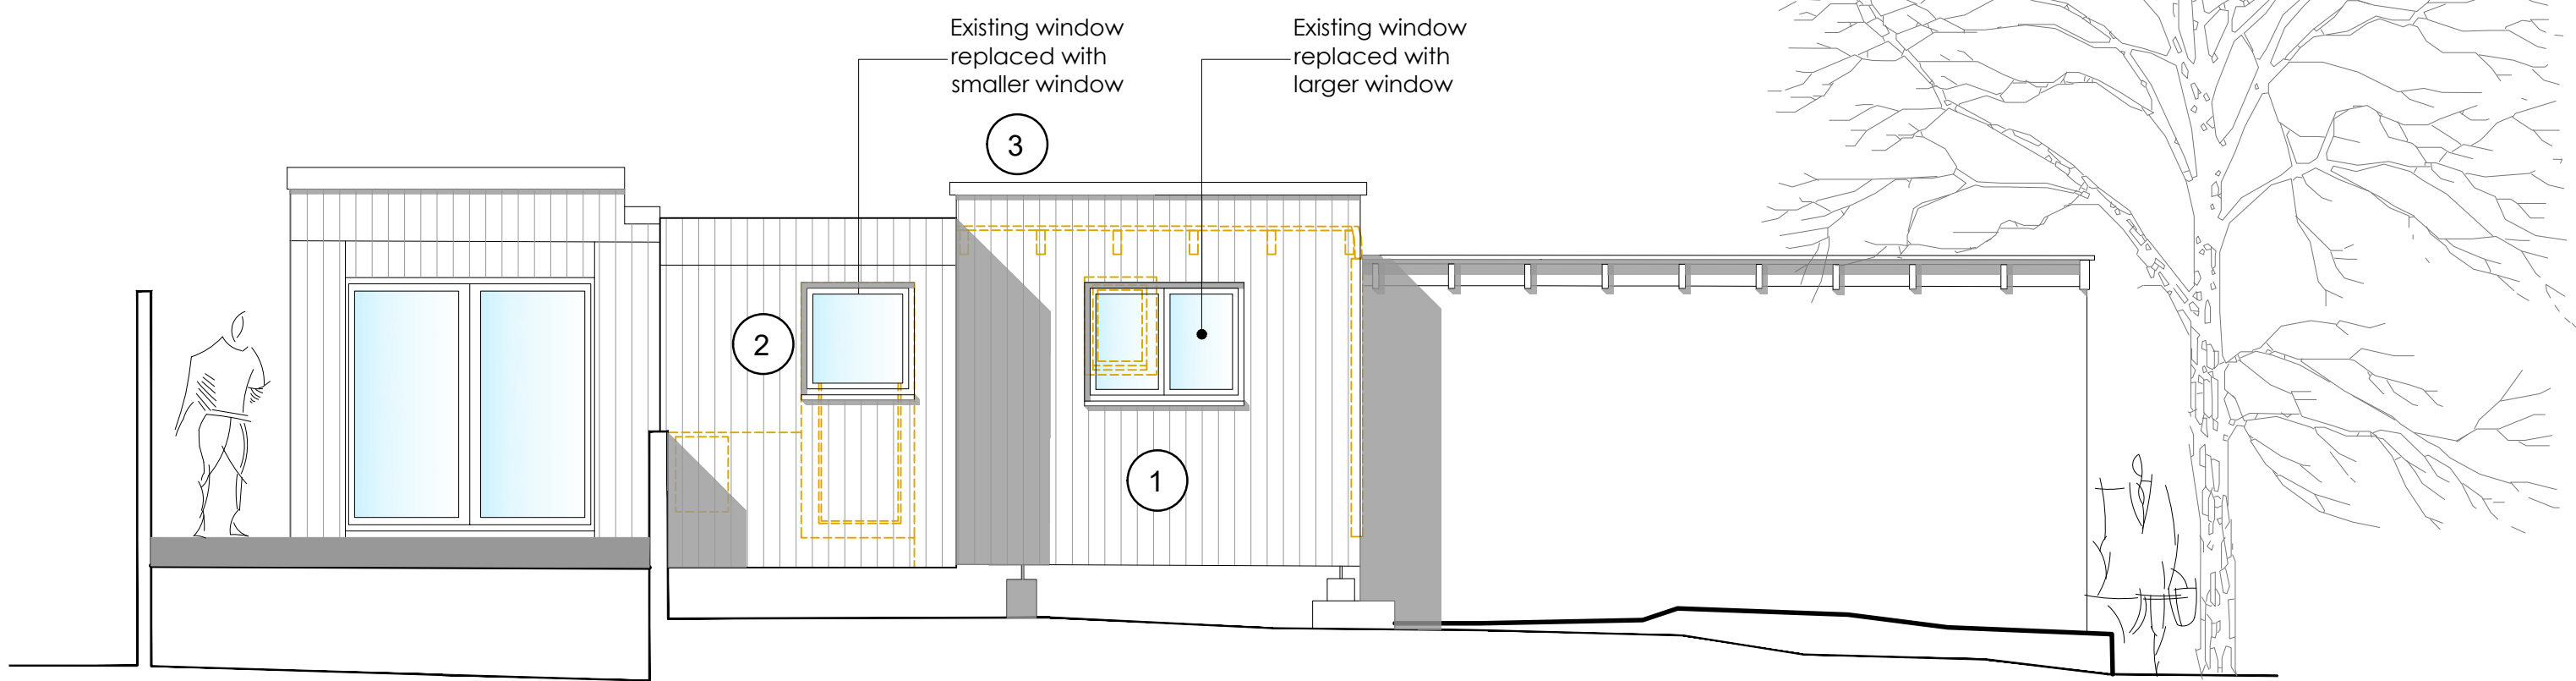


Proposed Rear / South Elevation
1:50

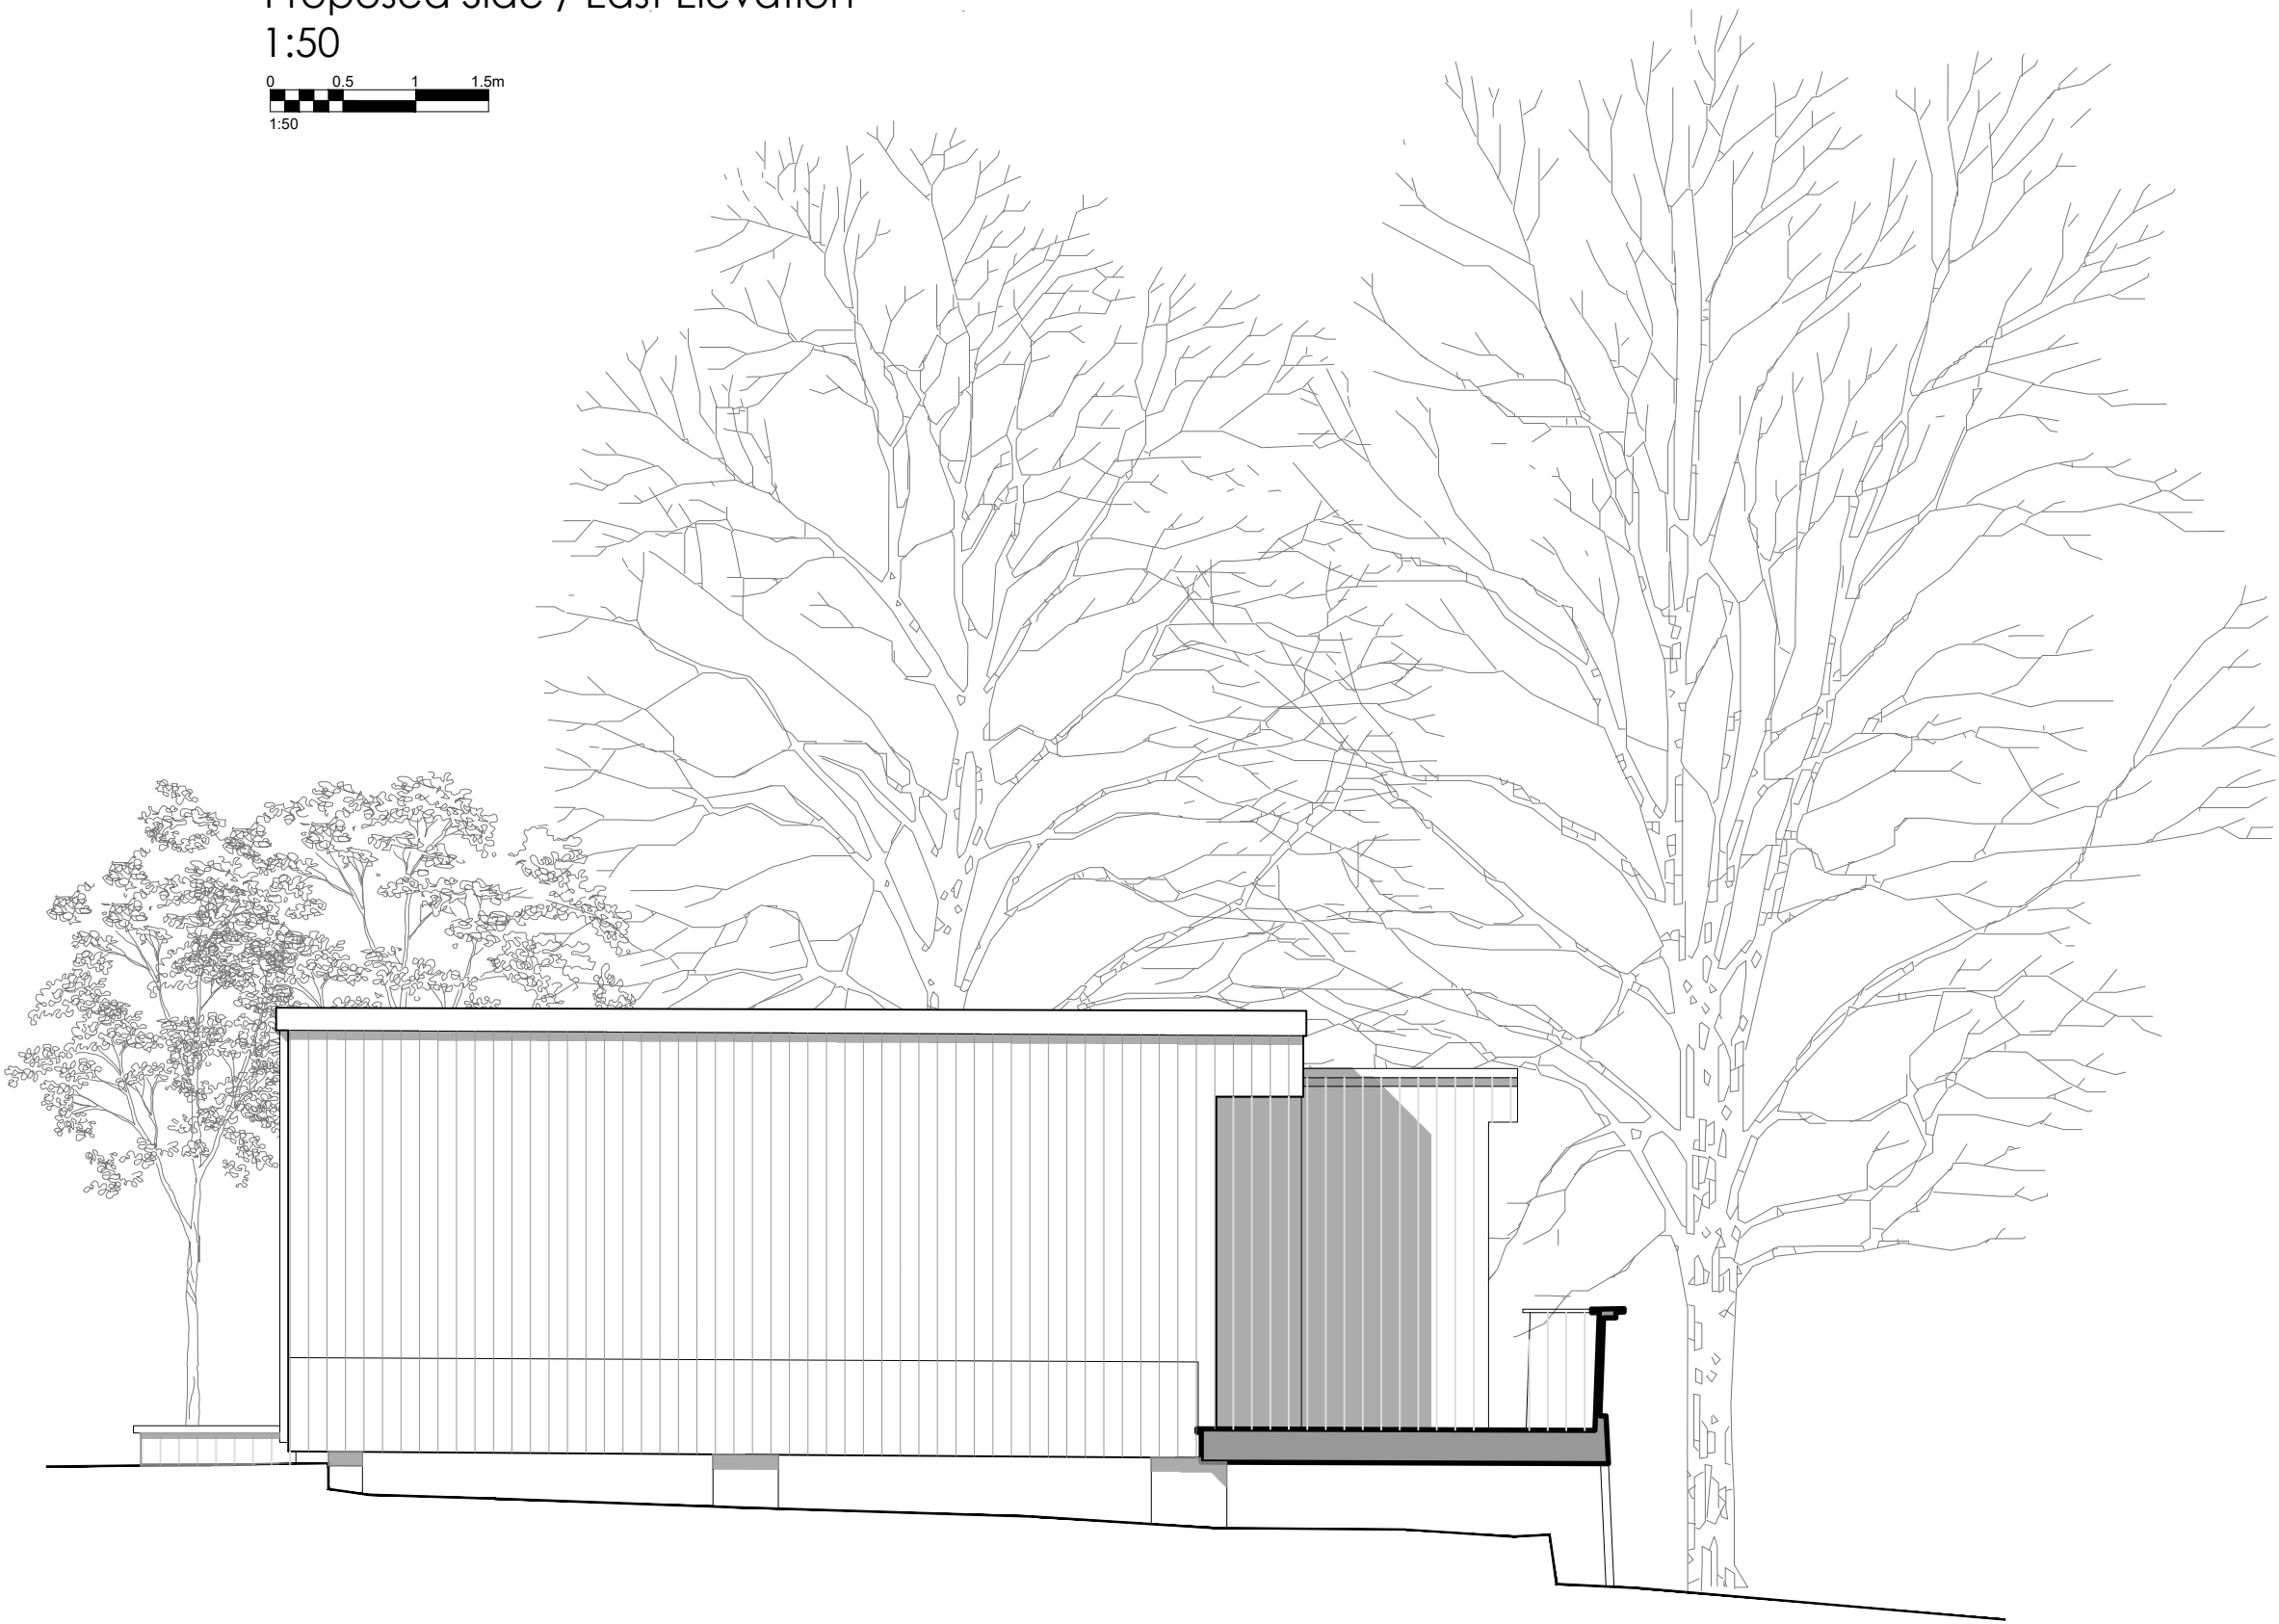

As-Built Side / West Elevation
1:50

notes:

revisions:

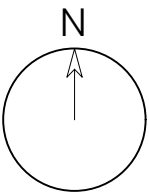

NOTE: The contractor is responsible for checking all site dimensions and levels. These should be checked prior to the ordering of any components and before the commencement of the works. All discrepancies should be brought to the attention of the Contract Administrator

Raimond Poikans
6 Northlands Park
Emsworth, PO10 7EY
drawing information title: Proposed extension elevations
status: Planning
date: May 2026
scale: 1:50@A1
drawn: GR
chk'd: GR

job: 1169 dwg: 1010 rev: /