



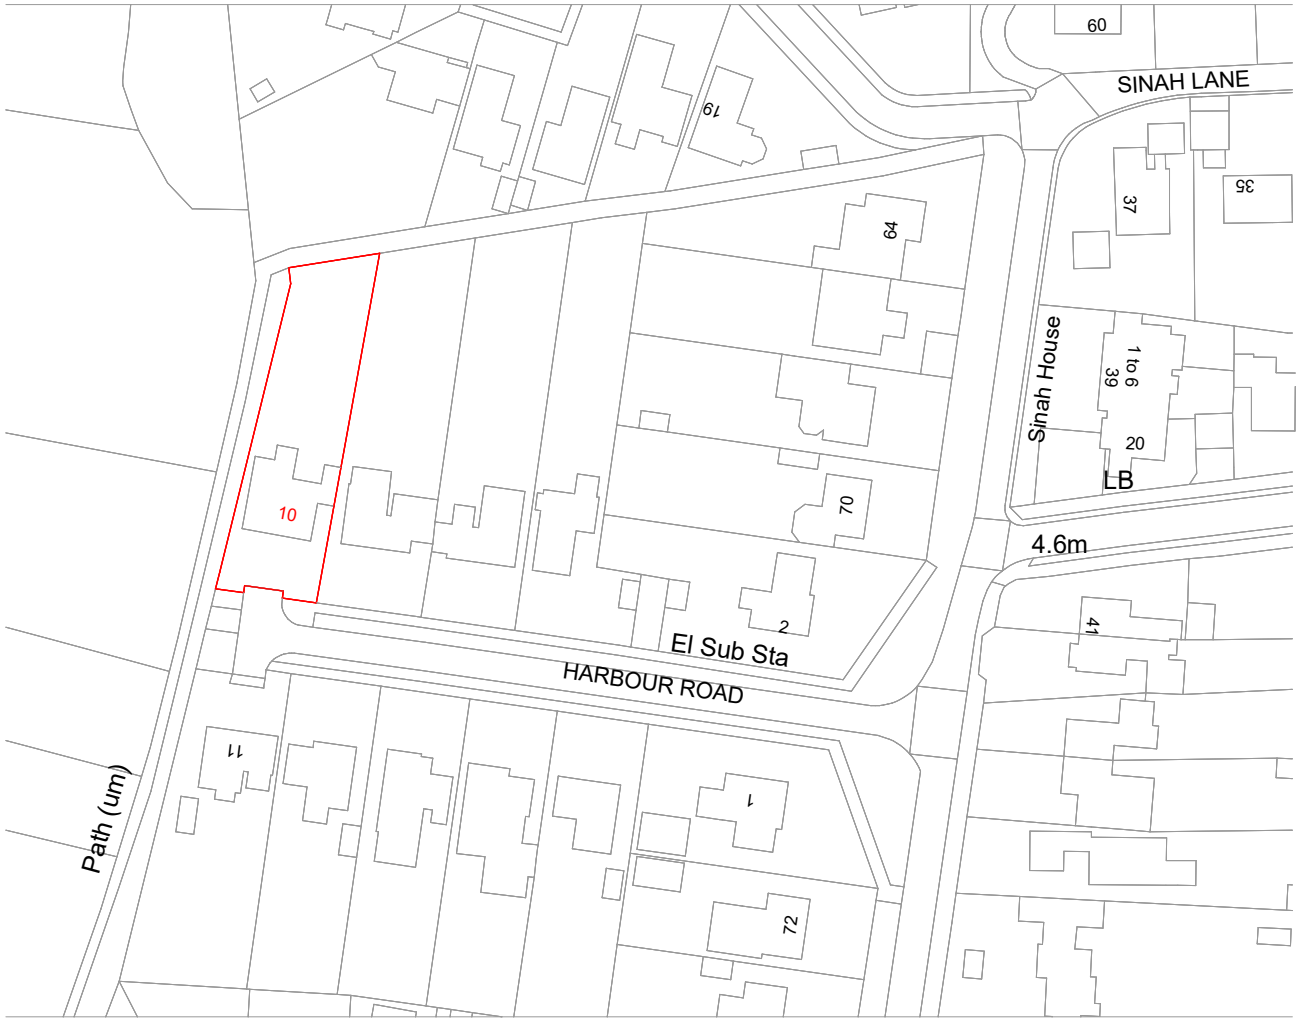

Location Plan

1:1250

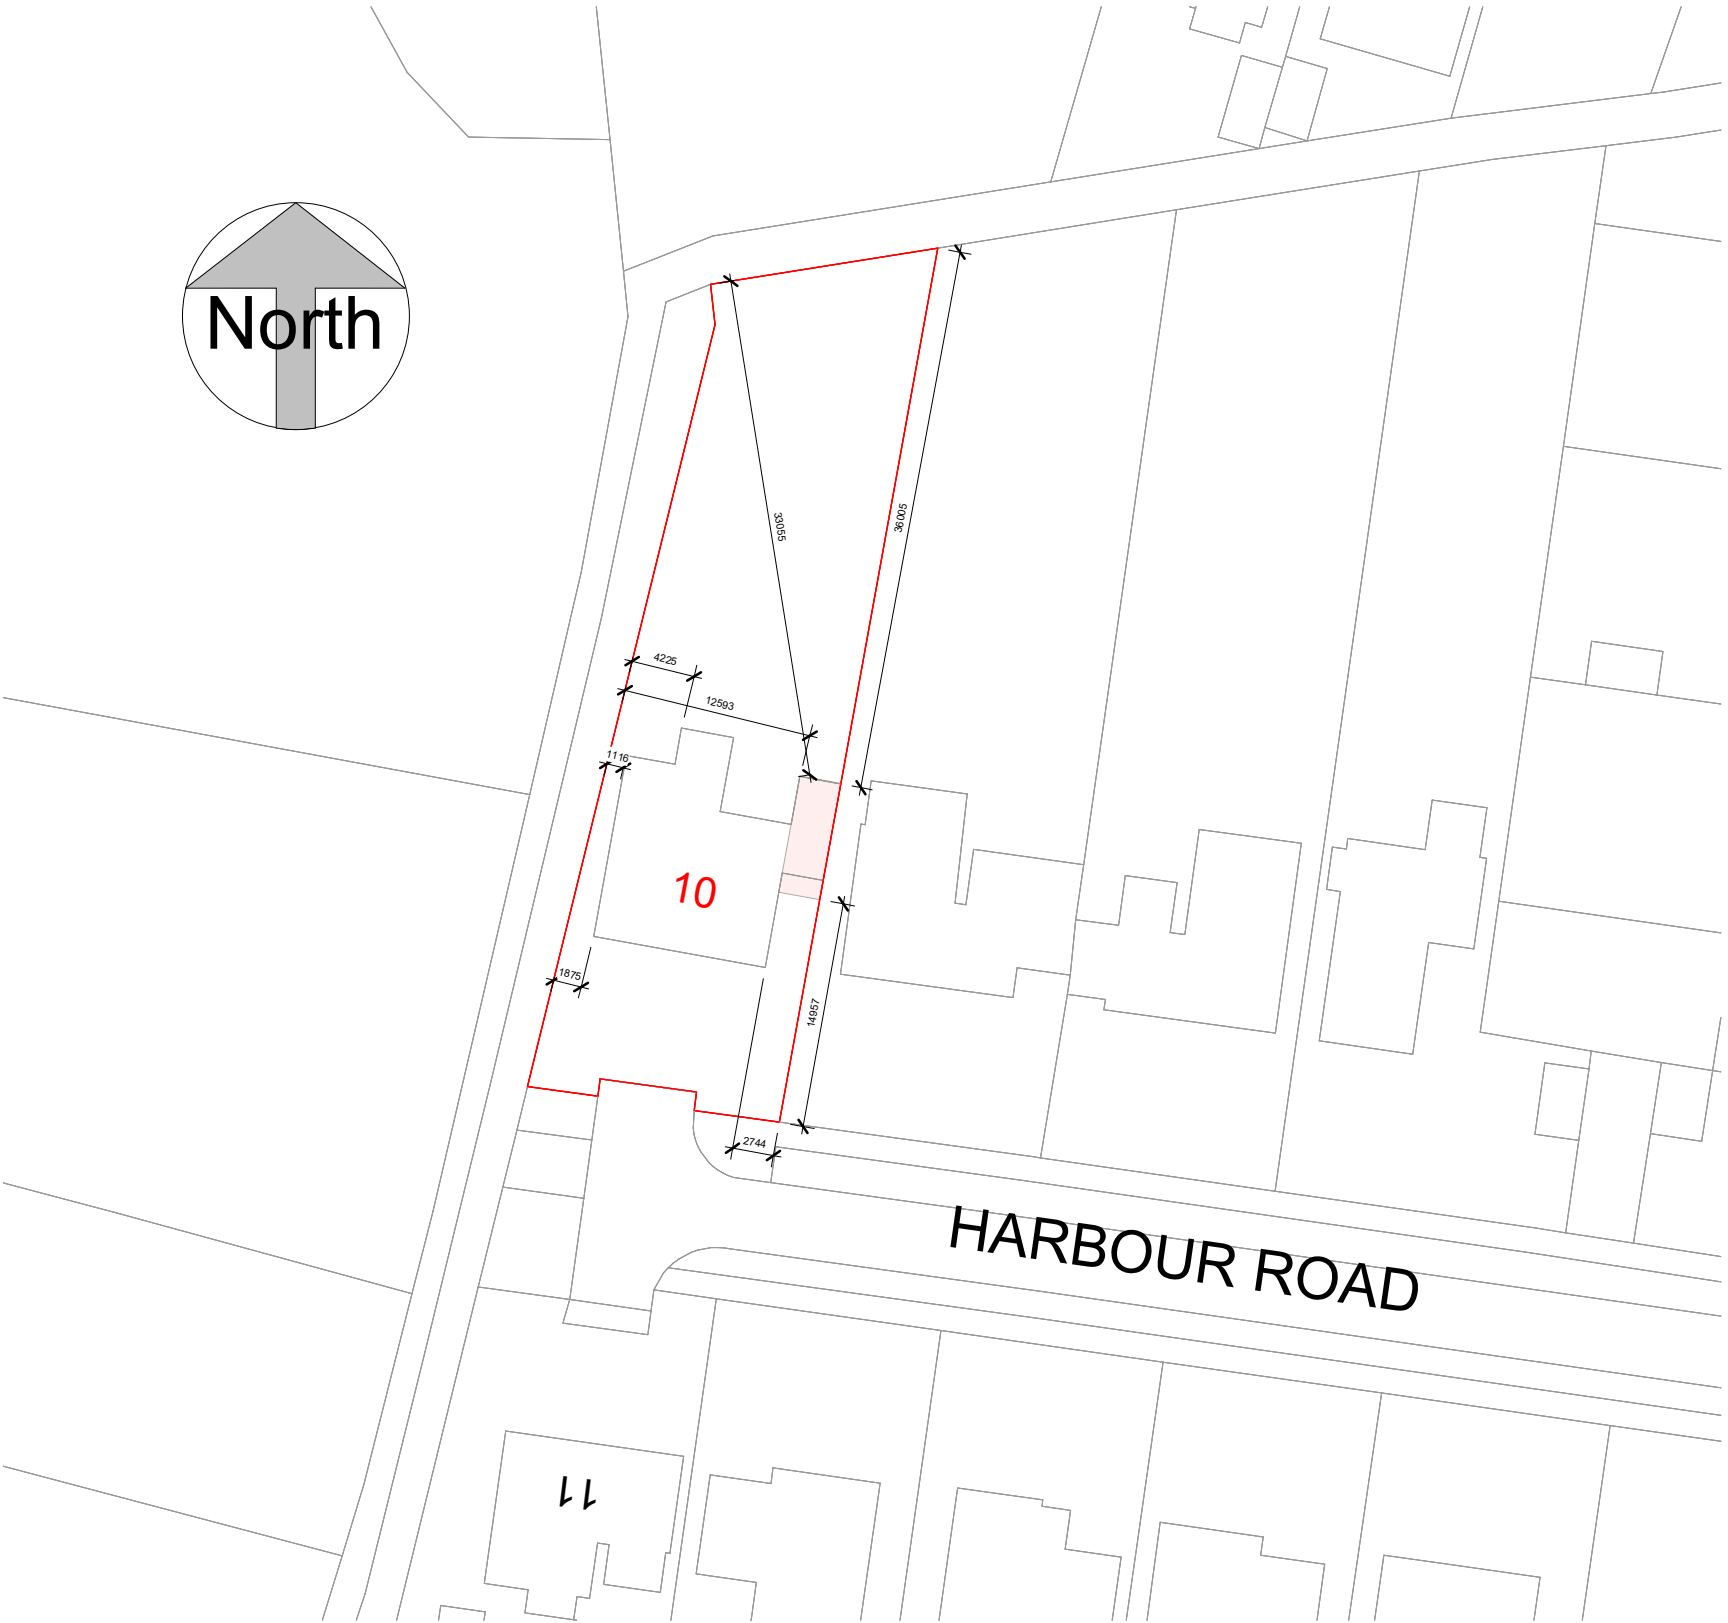

Block Plan

1:500



ReQuestAPlan
Map number: TQRQM26110170447319
Title: 10 Harbour Road, PO11 0HR
Map Produced for: Parkers Design
© Crown copyright and database rights 2025 OS 100042766






1:500		50
1:200		20
1:100		10
1:50		5

All measurement to be checked on site prior to any commenment

Parkers Design Limited - The Studio @ 90, PO9 2PR

www.pexd.co.uk - info@parkersdesign.com - 07776 008822

PROJECT	10 Harbour Road PO11 0HR		CLIENT Ndupuechi				
			Date	Issue Date	Scale (@ A3)	As indicated	
SHEET	Site Plan		Drawn by	SW	DRAWING NUMBER		REV
			Checked by	SR	P 0		

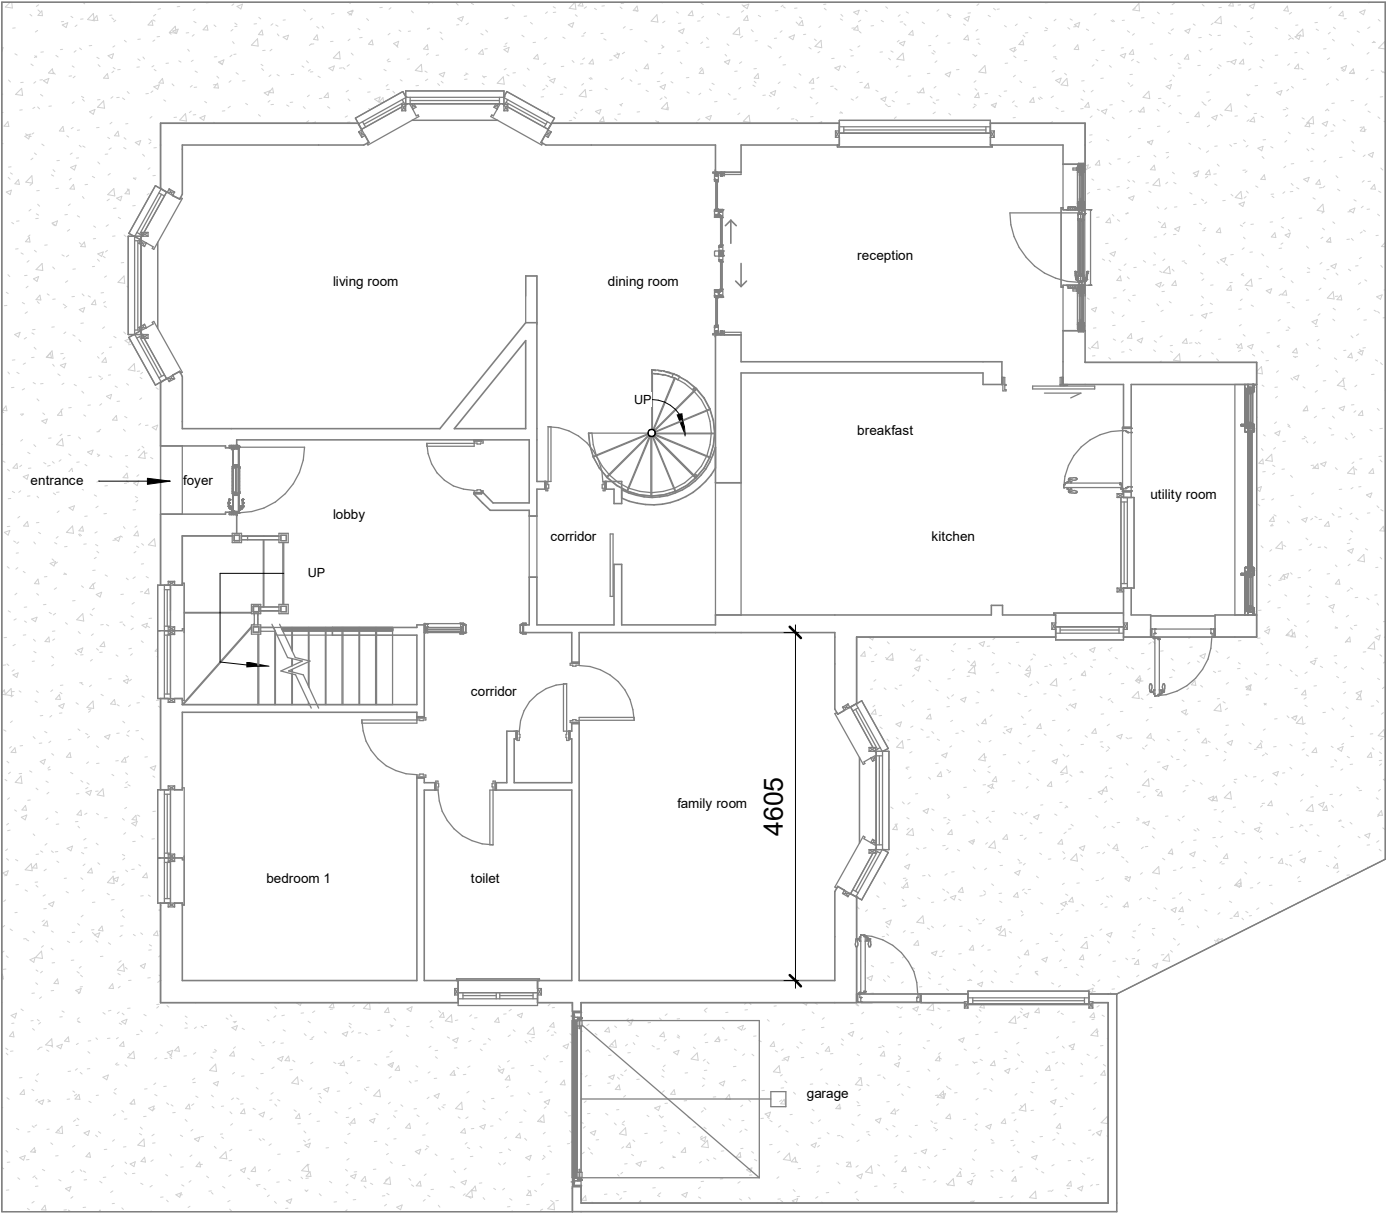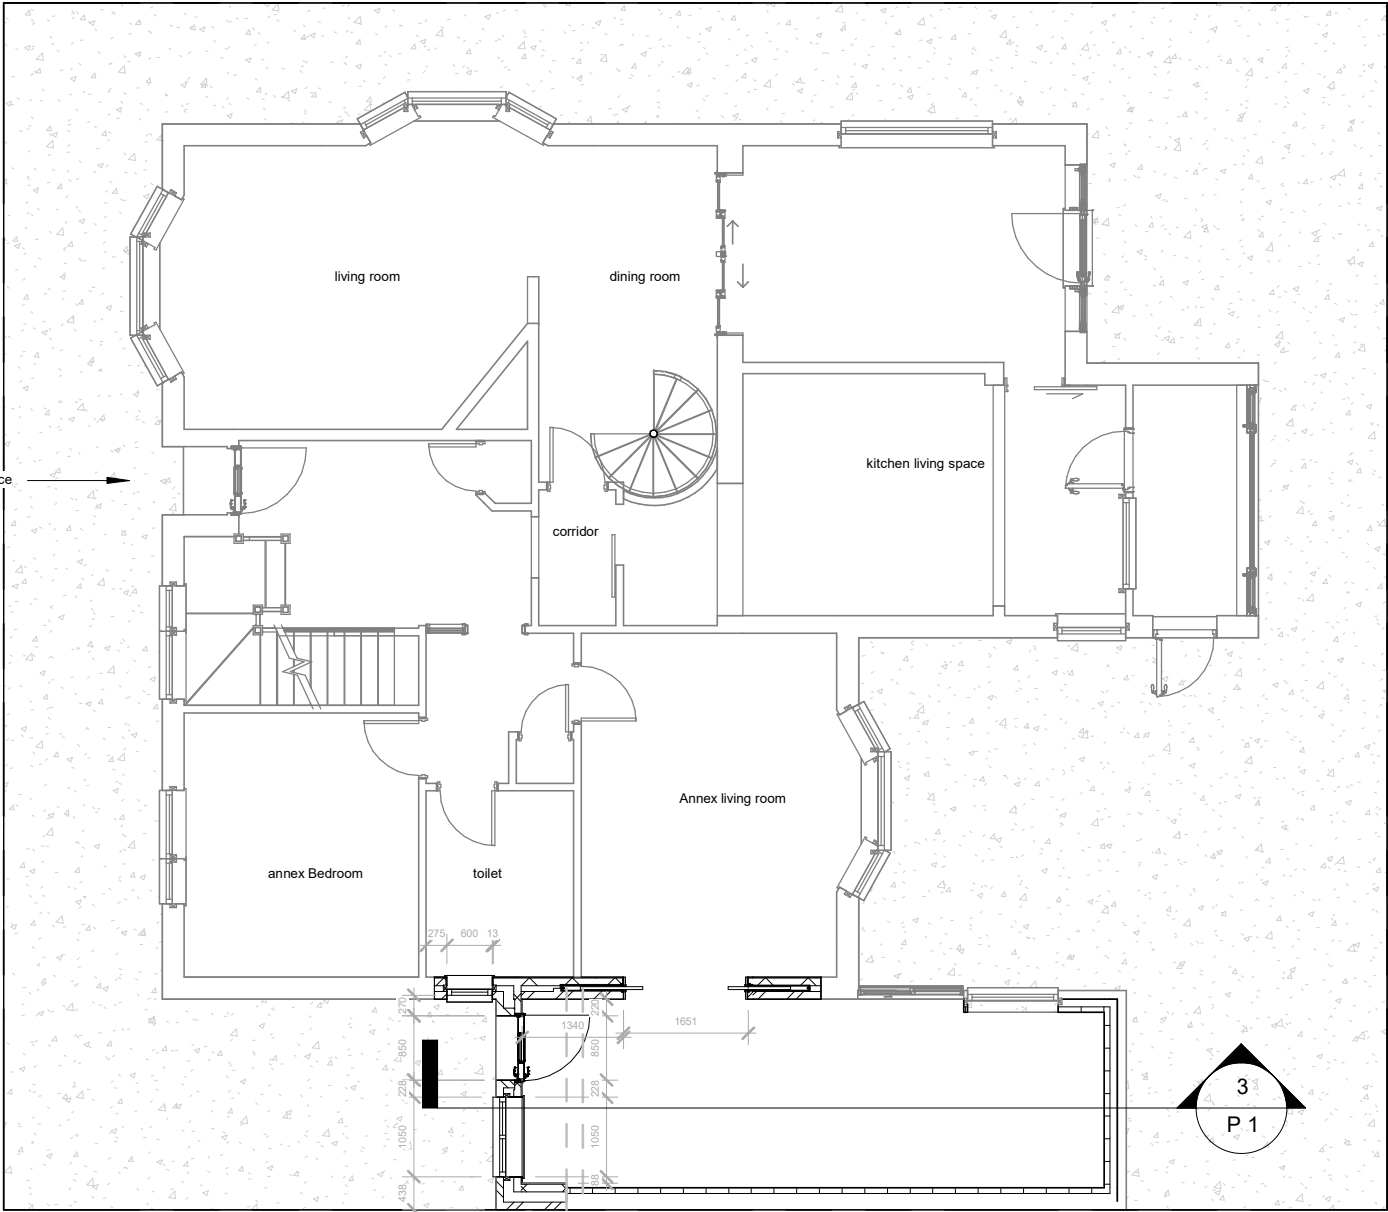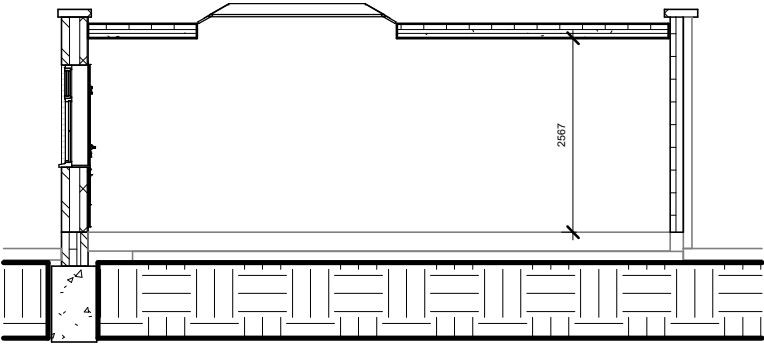

Existing Ground Floor

Proposed Ground Floor

Section 1




1:500		50
1:200		20
1:100		10
1:50		5

All measurement to be checked on site prior to any commenment


Parkers Design Limited - The Studio @ 90, PO9 2PR

www.pexd.co.uk - info@parkersdesign.com - 07776 008822

PROJECT		10 Harbour Road PO11 0HR		CLIENT		Ndupuechi		
				Date	Issue Date	Scale (@ A3)	1 : 100	
SHEET		Ground Floor		Drawn by	SW	DRAWING NUMBER		REV
				Checked by	SR	P 1		

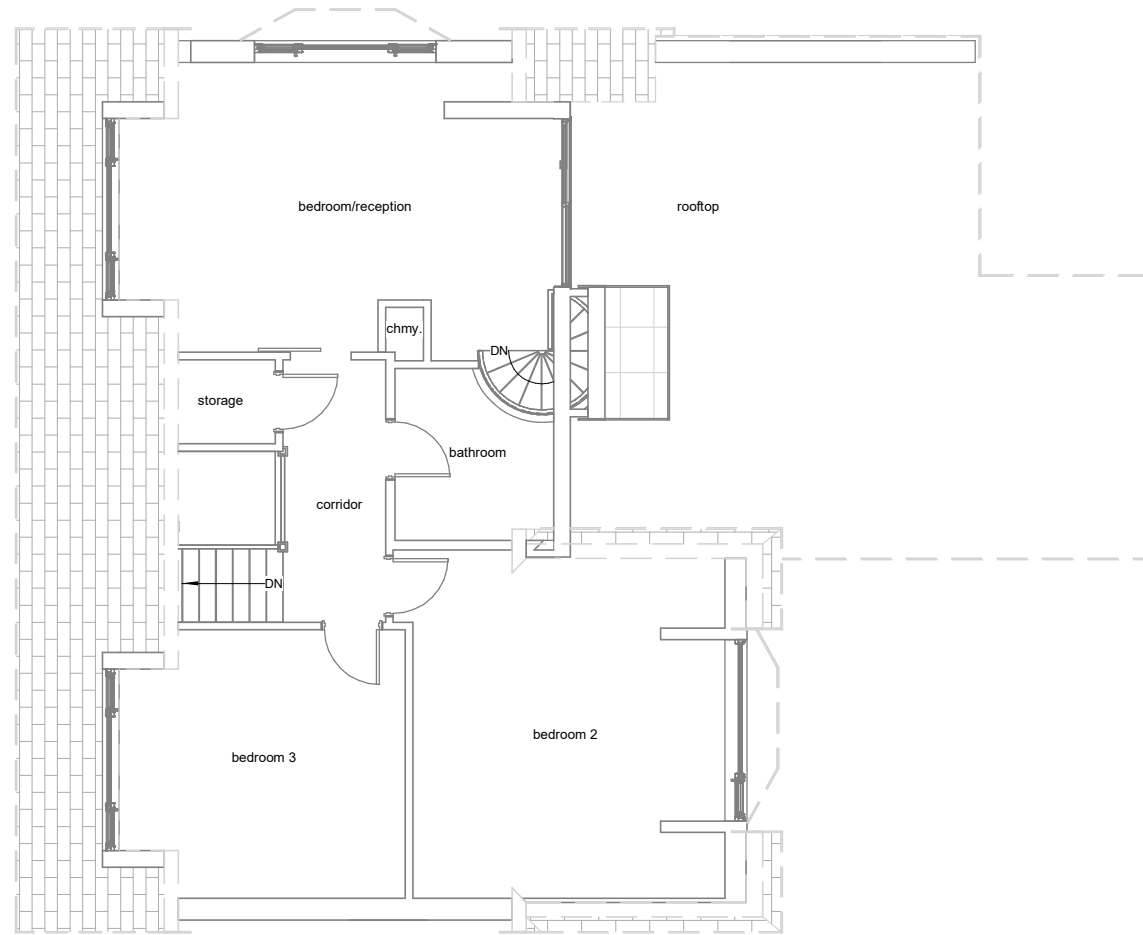

Existing First Floor

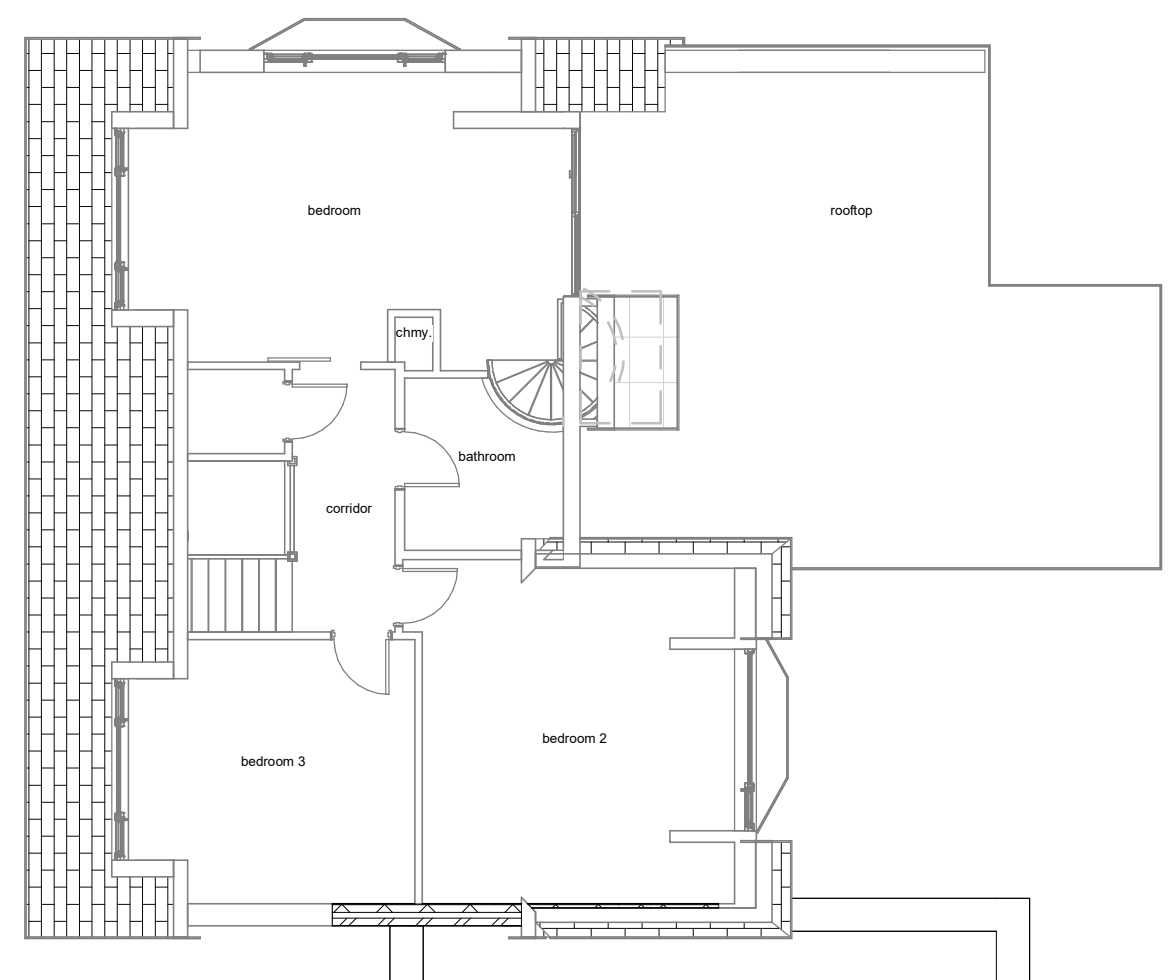

Proposed First Floor

1:500		50
1:200		20
1:100		10
1:50		5

All measurement to be checked on site prior to any commenent

Parkers Design Limited - The Studio @ 90, PO9 2PR

www.pexd.co.uk - info@parkersdesign.com - 07776 008822

PROJECT	10 Harbour Road PO11 0HR		CLIENT			Ndupuechi		
	SHEET		Date		Issue Date	Scale (@ A3)	1 : 100	
First Floor - no change			Drawn by	SW	DRAWING NUMBER		REV	
			Checked by	SR	P 2			



Existing Elevation-Front



Proposed Elevation-Front



Existing Elevation-Rear



Proposed Elevation-Rear



1:500						50
1:200						20
1:100						10
1:50						5

All measurement to be checked on site prior to any comment


Parkers Design Limited - The Studio @ 90, PO9 2PR

www.pexd.co.uk - info@parkersdesign.com - 07776 008822


PROJECT	10 Harbour Road PO11 0HR		CLIENT Ndupuechi				
	SHEET Elevations-Front/Rear		Date		Issue Date	Scale (@ A3)	1 : 100
Drawn by			SW	DRAWING NUMBER		REV	
Checked by			SR	P 3			



Existing Elevation-Right side

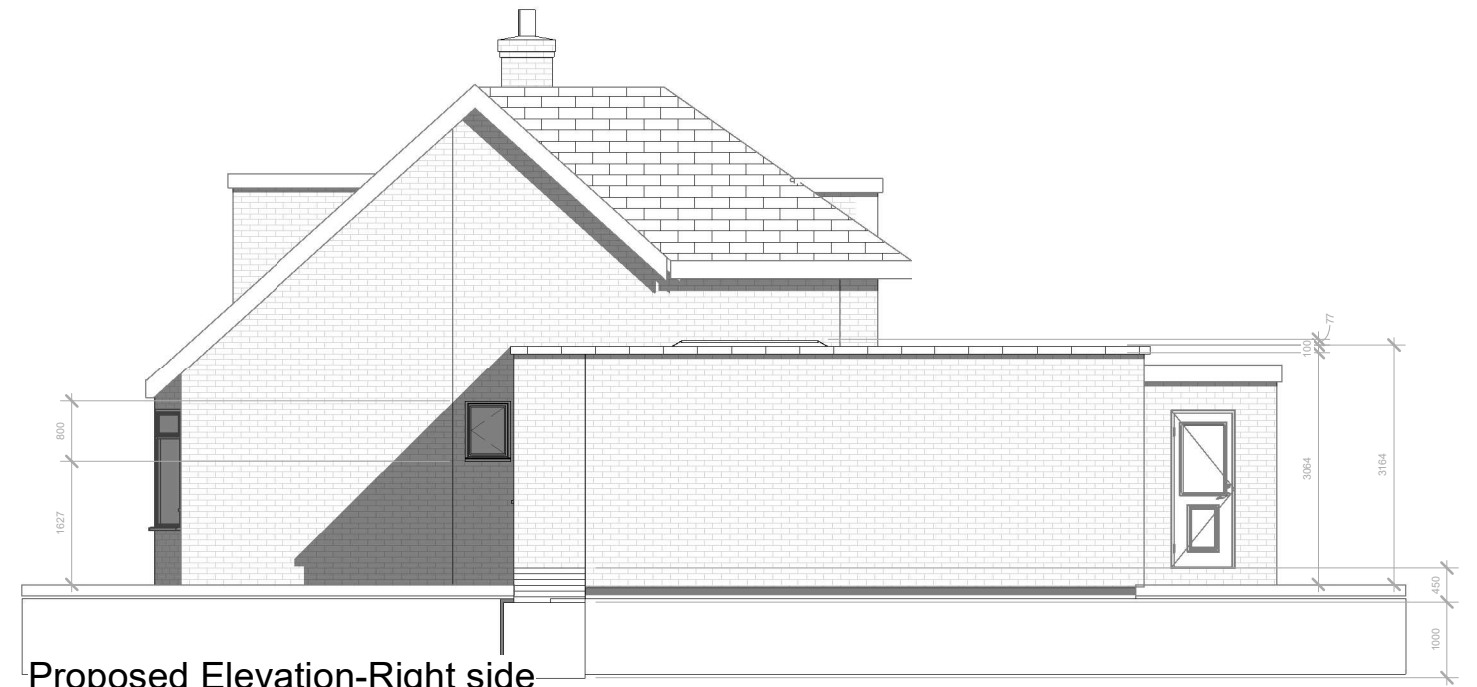


Proposed Elevation-Right side

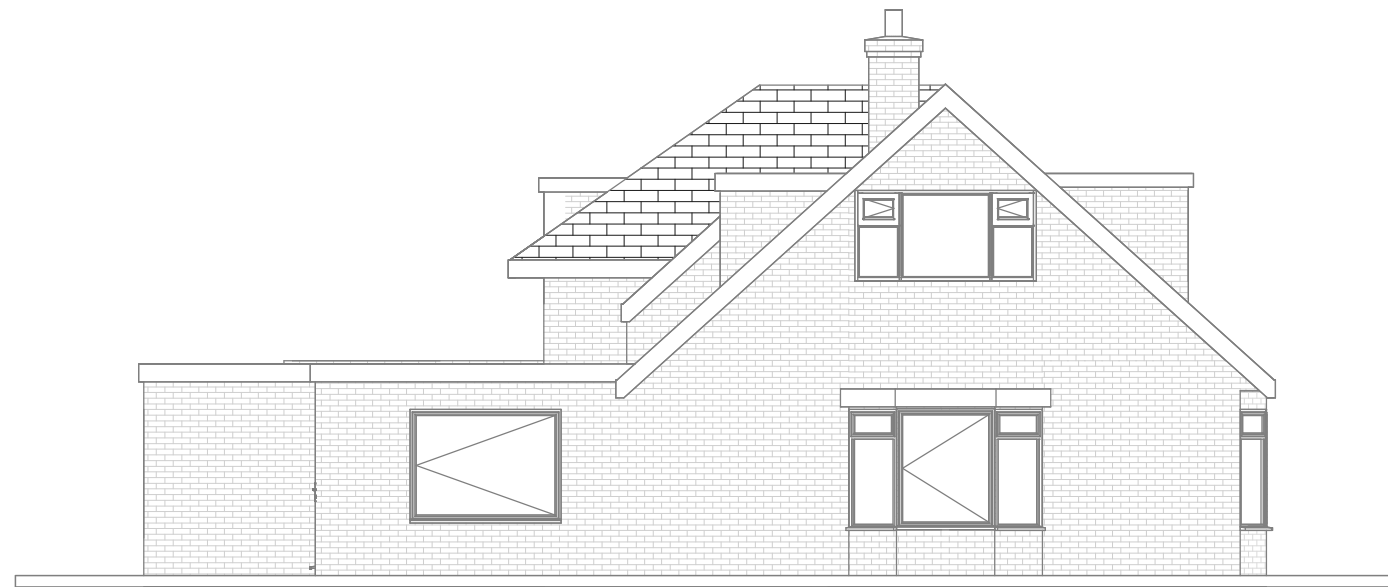


Existing Elevation-Left side



Proposed Elevation-Left side

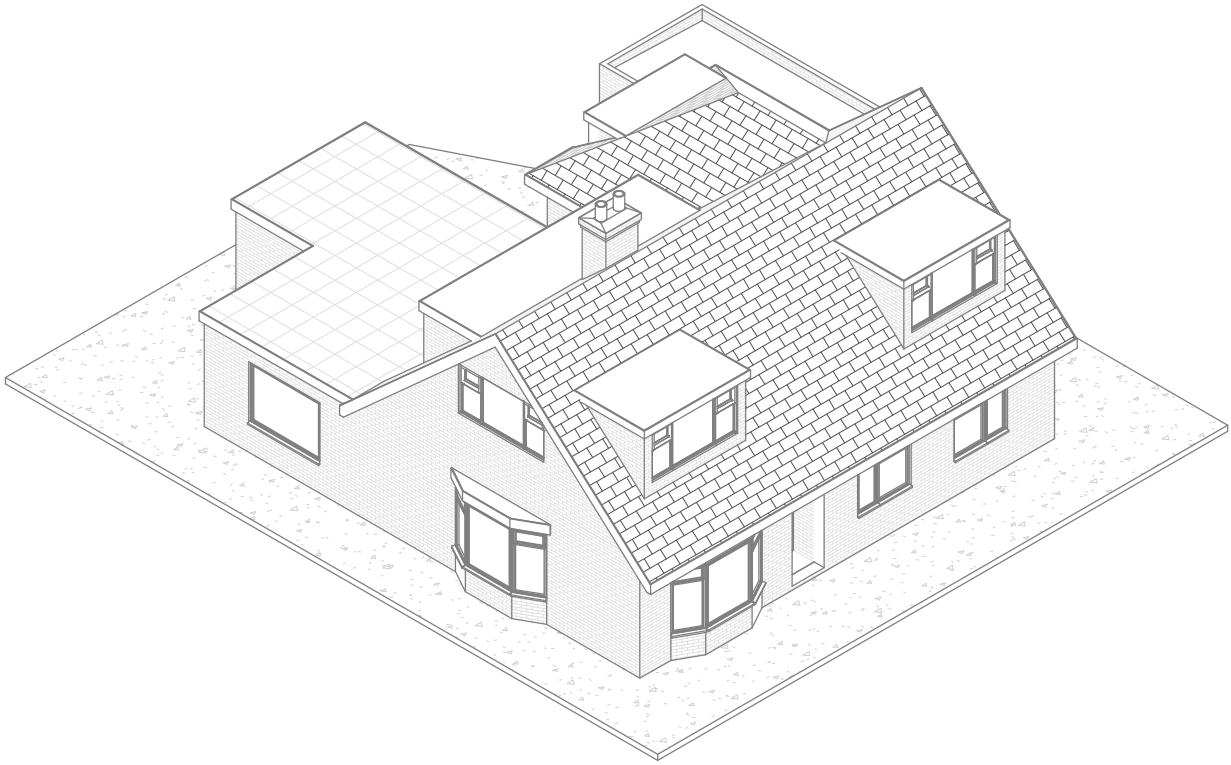

Existing 3D 1

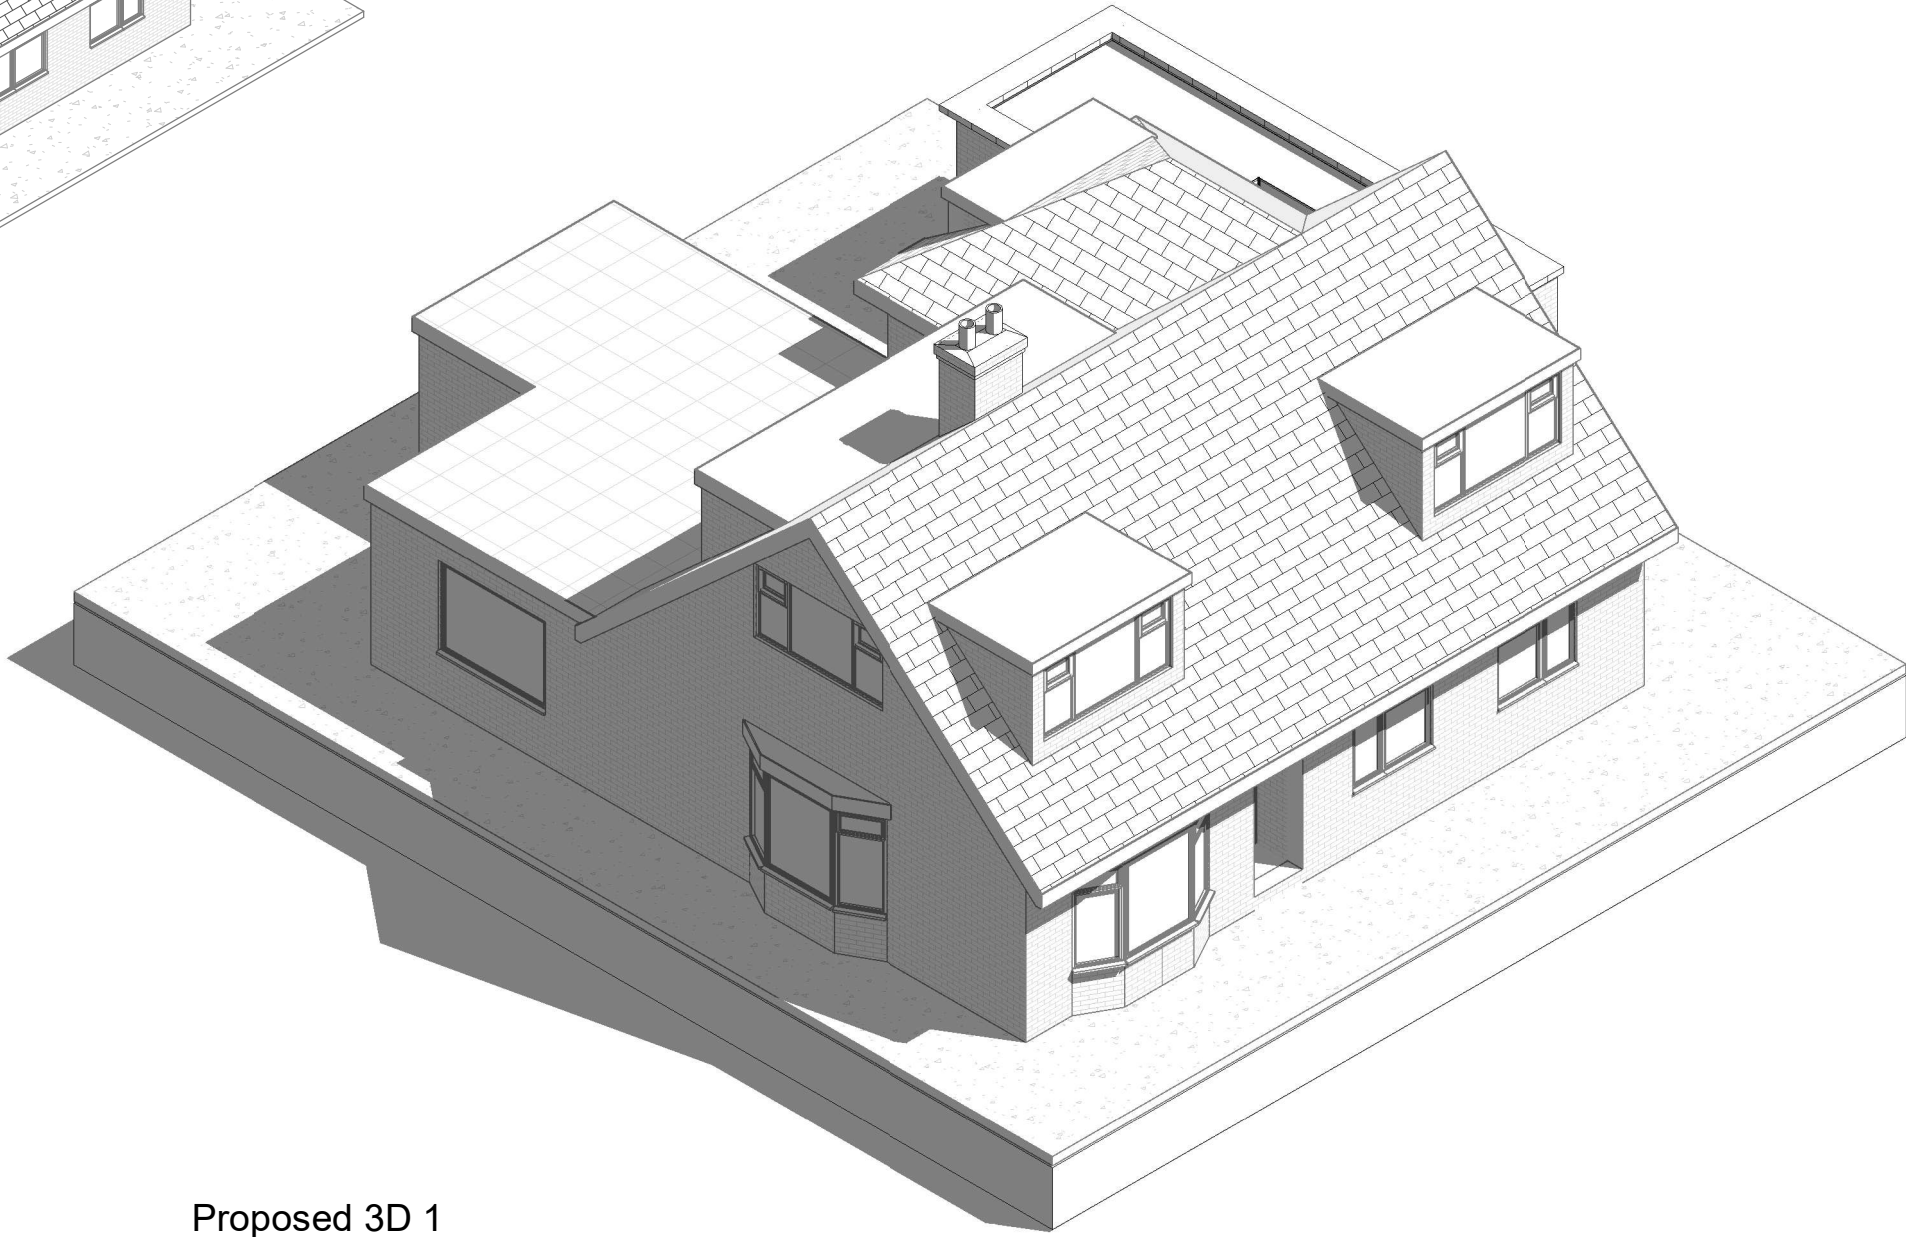

Proposed 3D 1

pd

parkers

executive

design

1:500

1:200

1:100

1:50

50

20

10


5

All measurement to be checked on site prior to any commenment

Parkers Design Limited - The Studio @ 90, PO9 2PR

www.pexd.co.uk - info@parkersdesign.com - 07776 008822

PROJECT	10 Harbour Road PO11 0HR	CLIENT				Ndupuechi	
		Date	Issue Date		Scale (@ A3)		
SHEET	3D 1	Drawn by	SW	DRAWING NUMBER		REV	
		Checked by	SR	P 5			

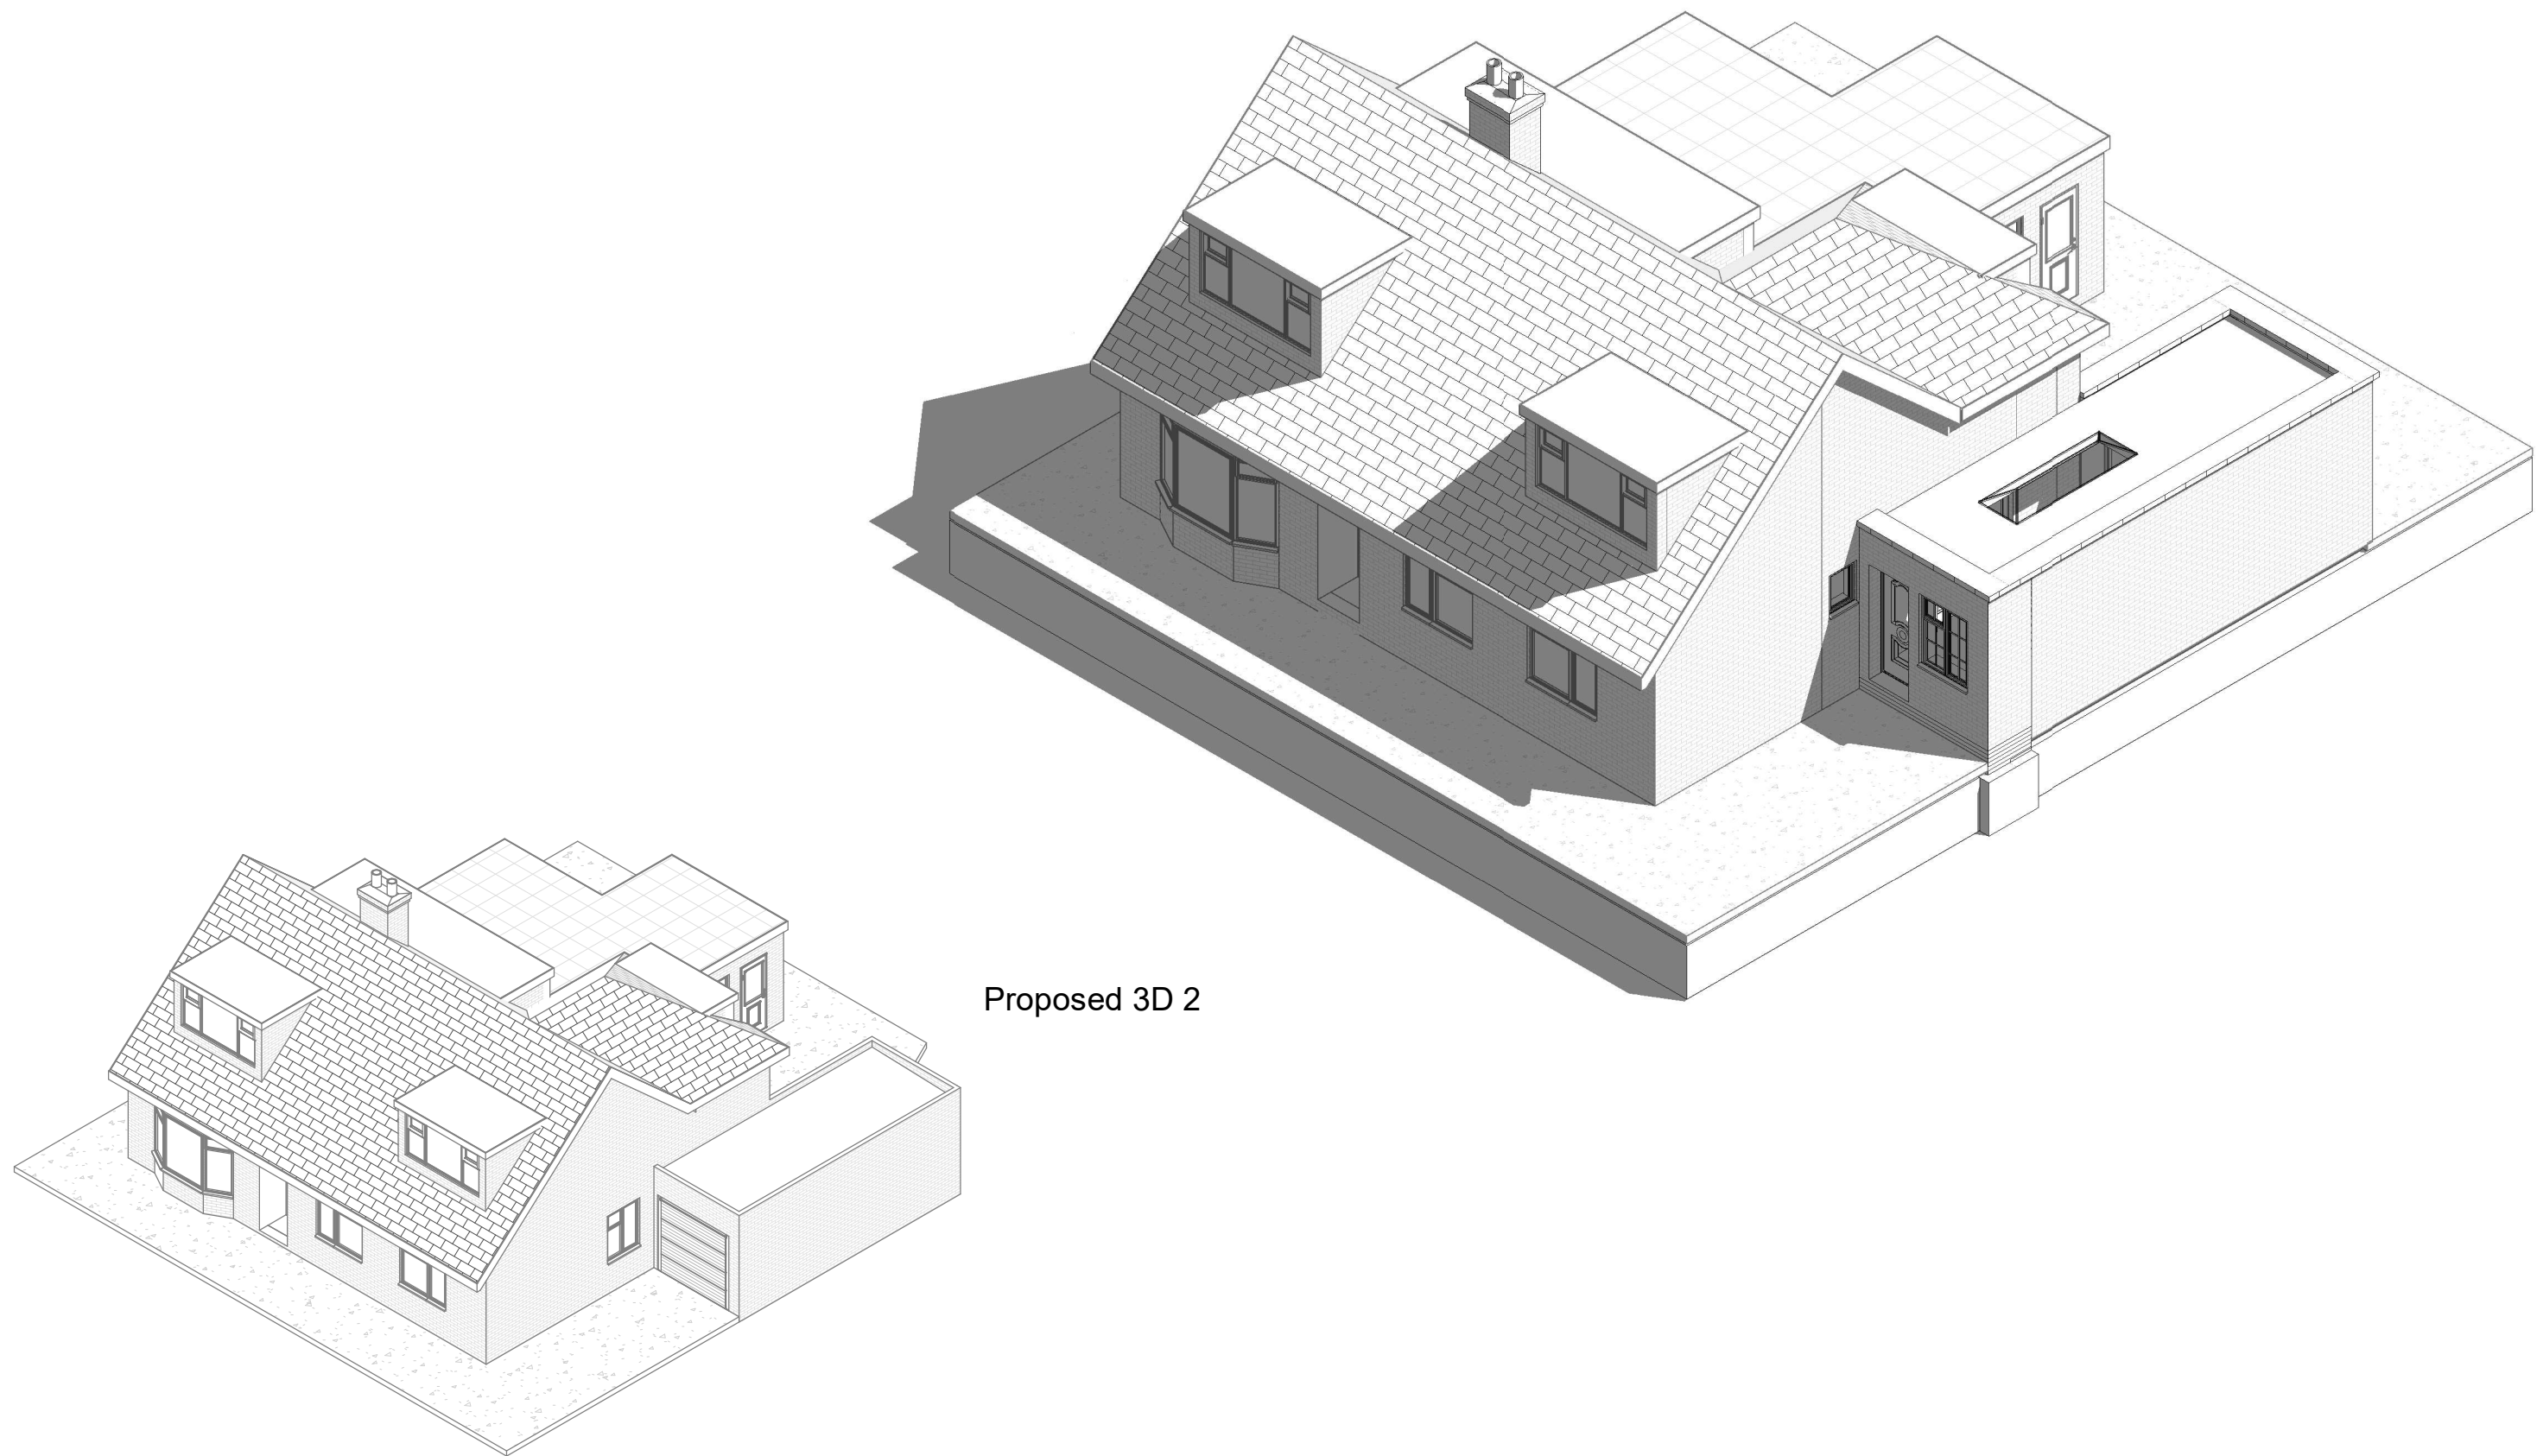

Proposed 3D 2

Existing 3D 2




1:500		50
1:200		20
1:100		10
1:50		5

All measurement to be checked on site prior to any commenment


Parkers Design Limited - The Studio @ 90, PO9 2PR

www.pexd.co.uk - info@parkersdesign.com - 07776 008822

PROJECT	10 Harbour Road PO11 0HR		CLIENT Ndupuechi	
	SHEET 3D 2		Date Issue Date	Scale (@ A3)
		Drawn by SW	DRAWING NUMBER P 6	REV
		Checked by SR		

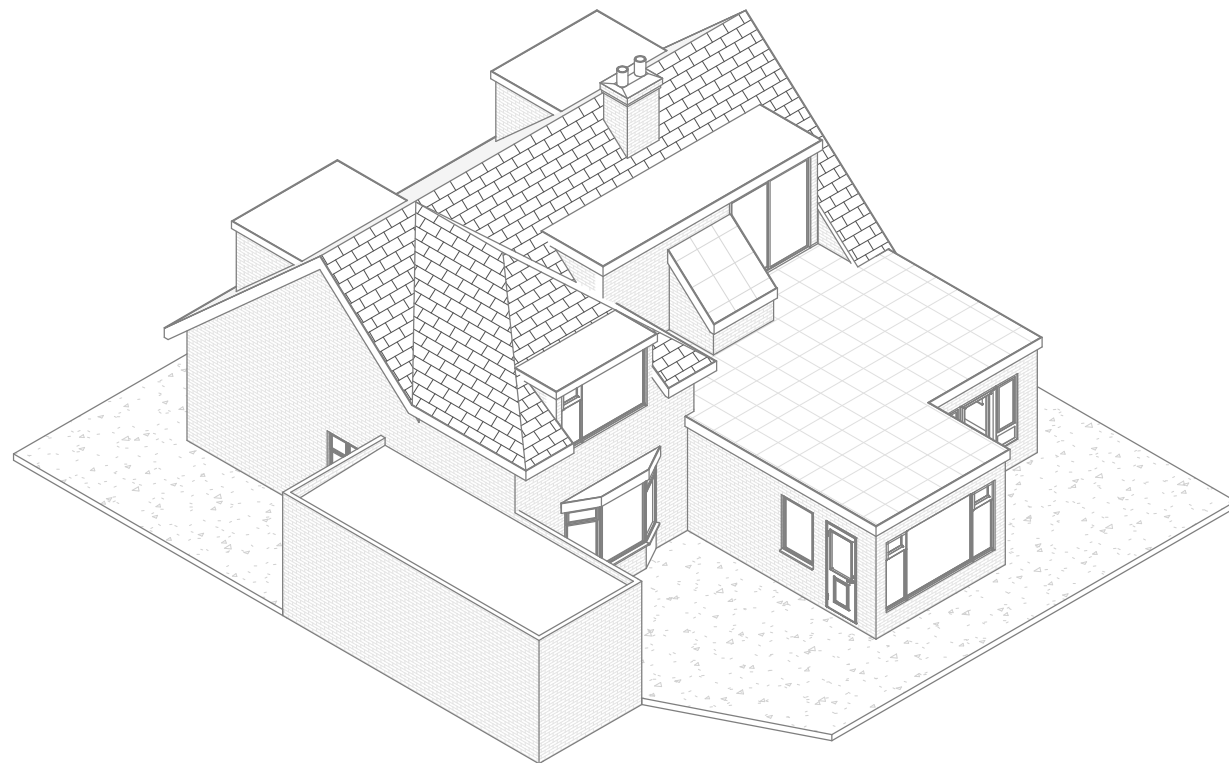

Existing 3D 3

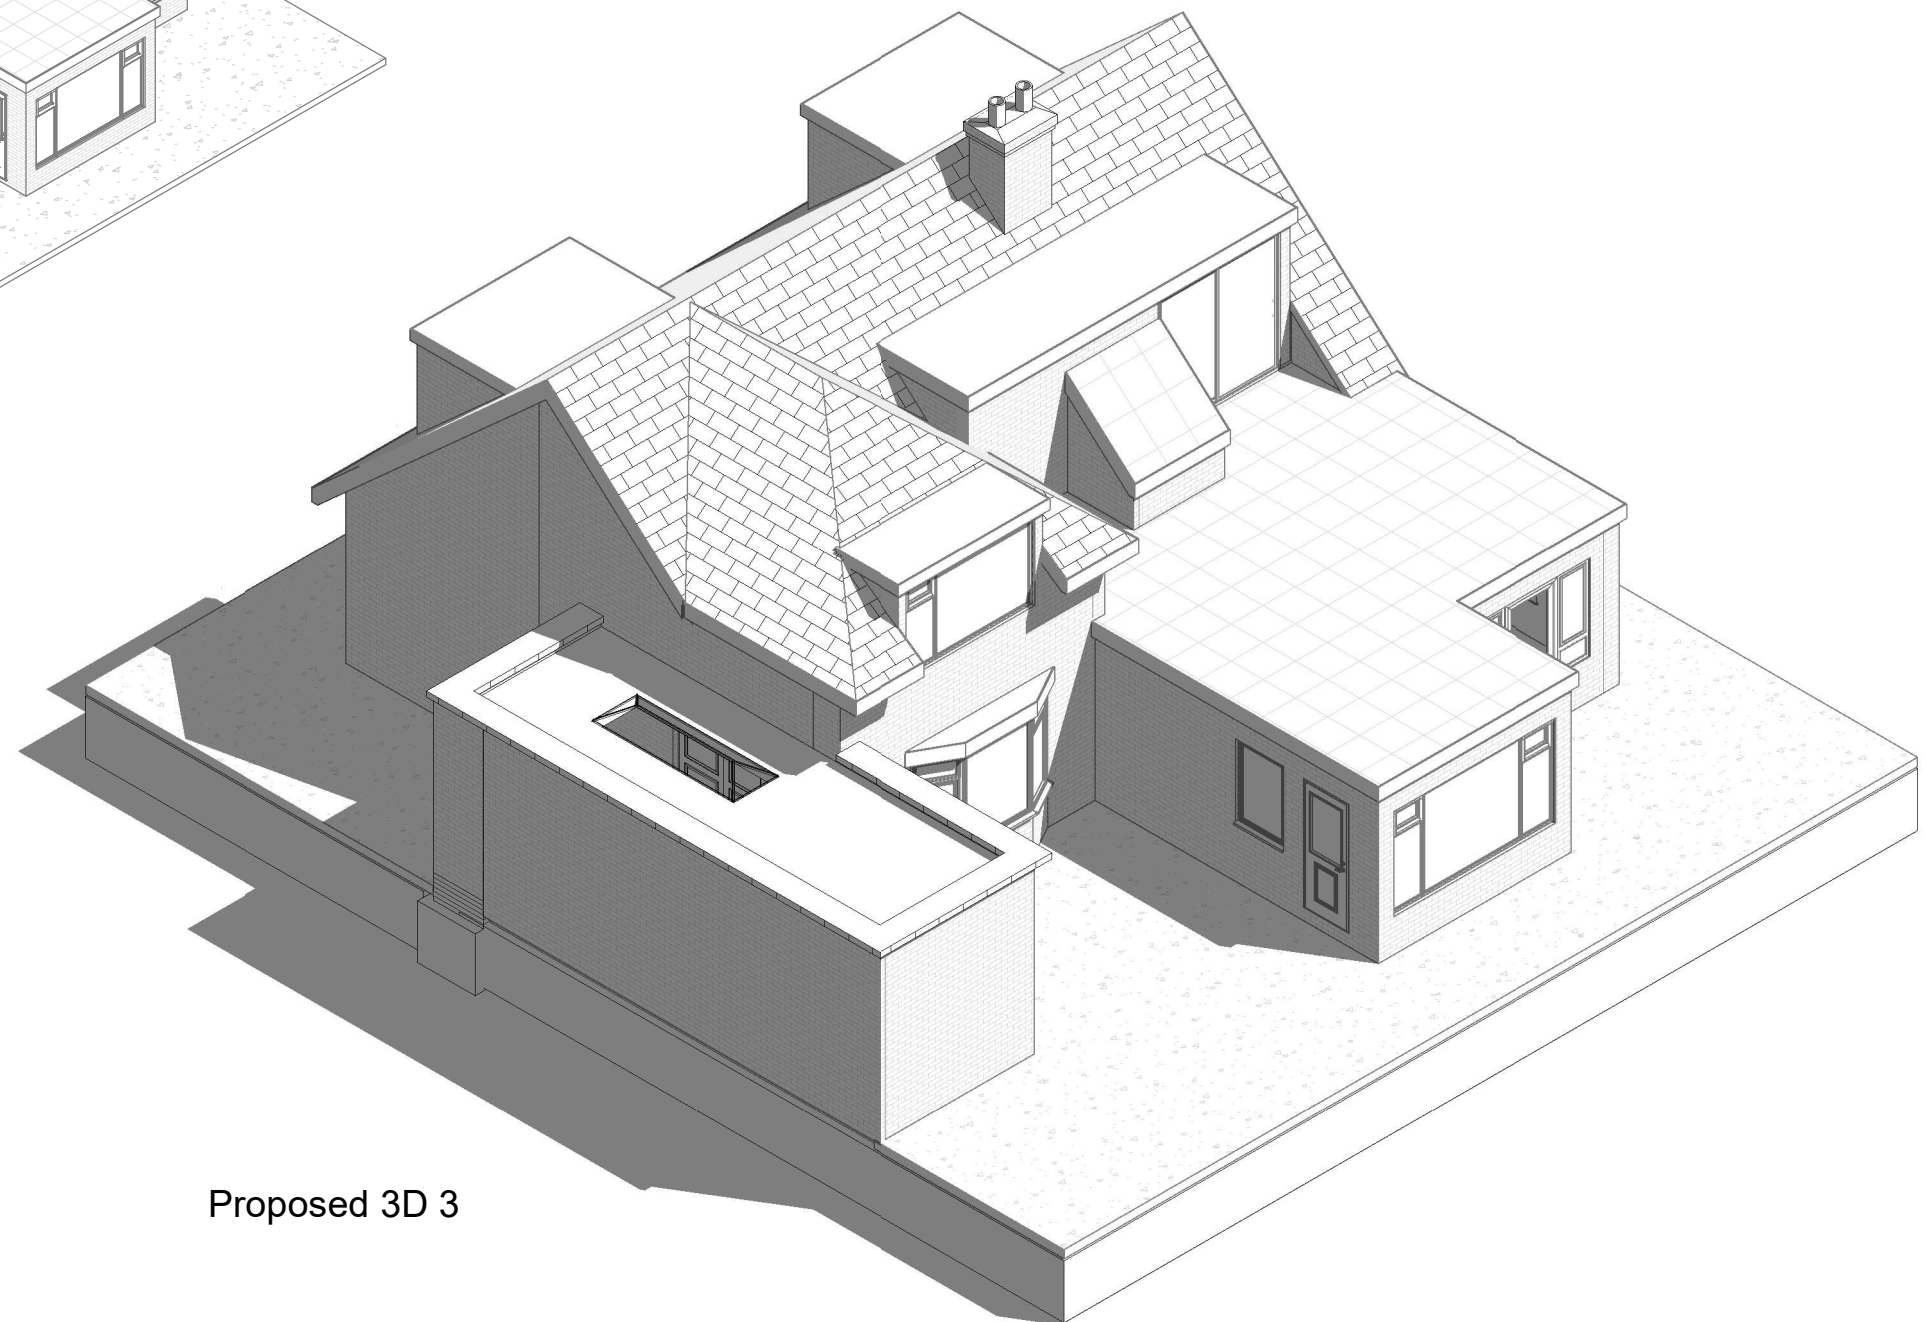

Proposed 3D 3




1:500		50
1:200		20
1:100		10
1:50		5

All measurement to be checked on site prior to any commenment

Parkers Design Limited - The Studio @ 90, PO9 2PR

www.pexd.co.uk - info@parkersdesign.com - 07776 008822

PROJECT	10 Harbour Road PO11 0HR			CLIENT		Ndupuechi	
	SHEET 3D 3			Date	Issue Date	Scale (@ A3)	
				Drawn by	SW	DRAWING NUMBER	REV
				Checked by	SR	P 7	

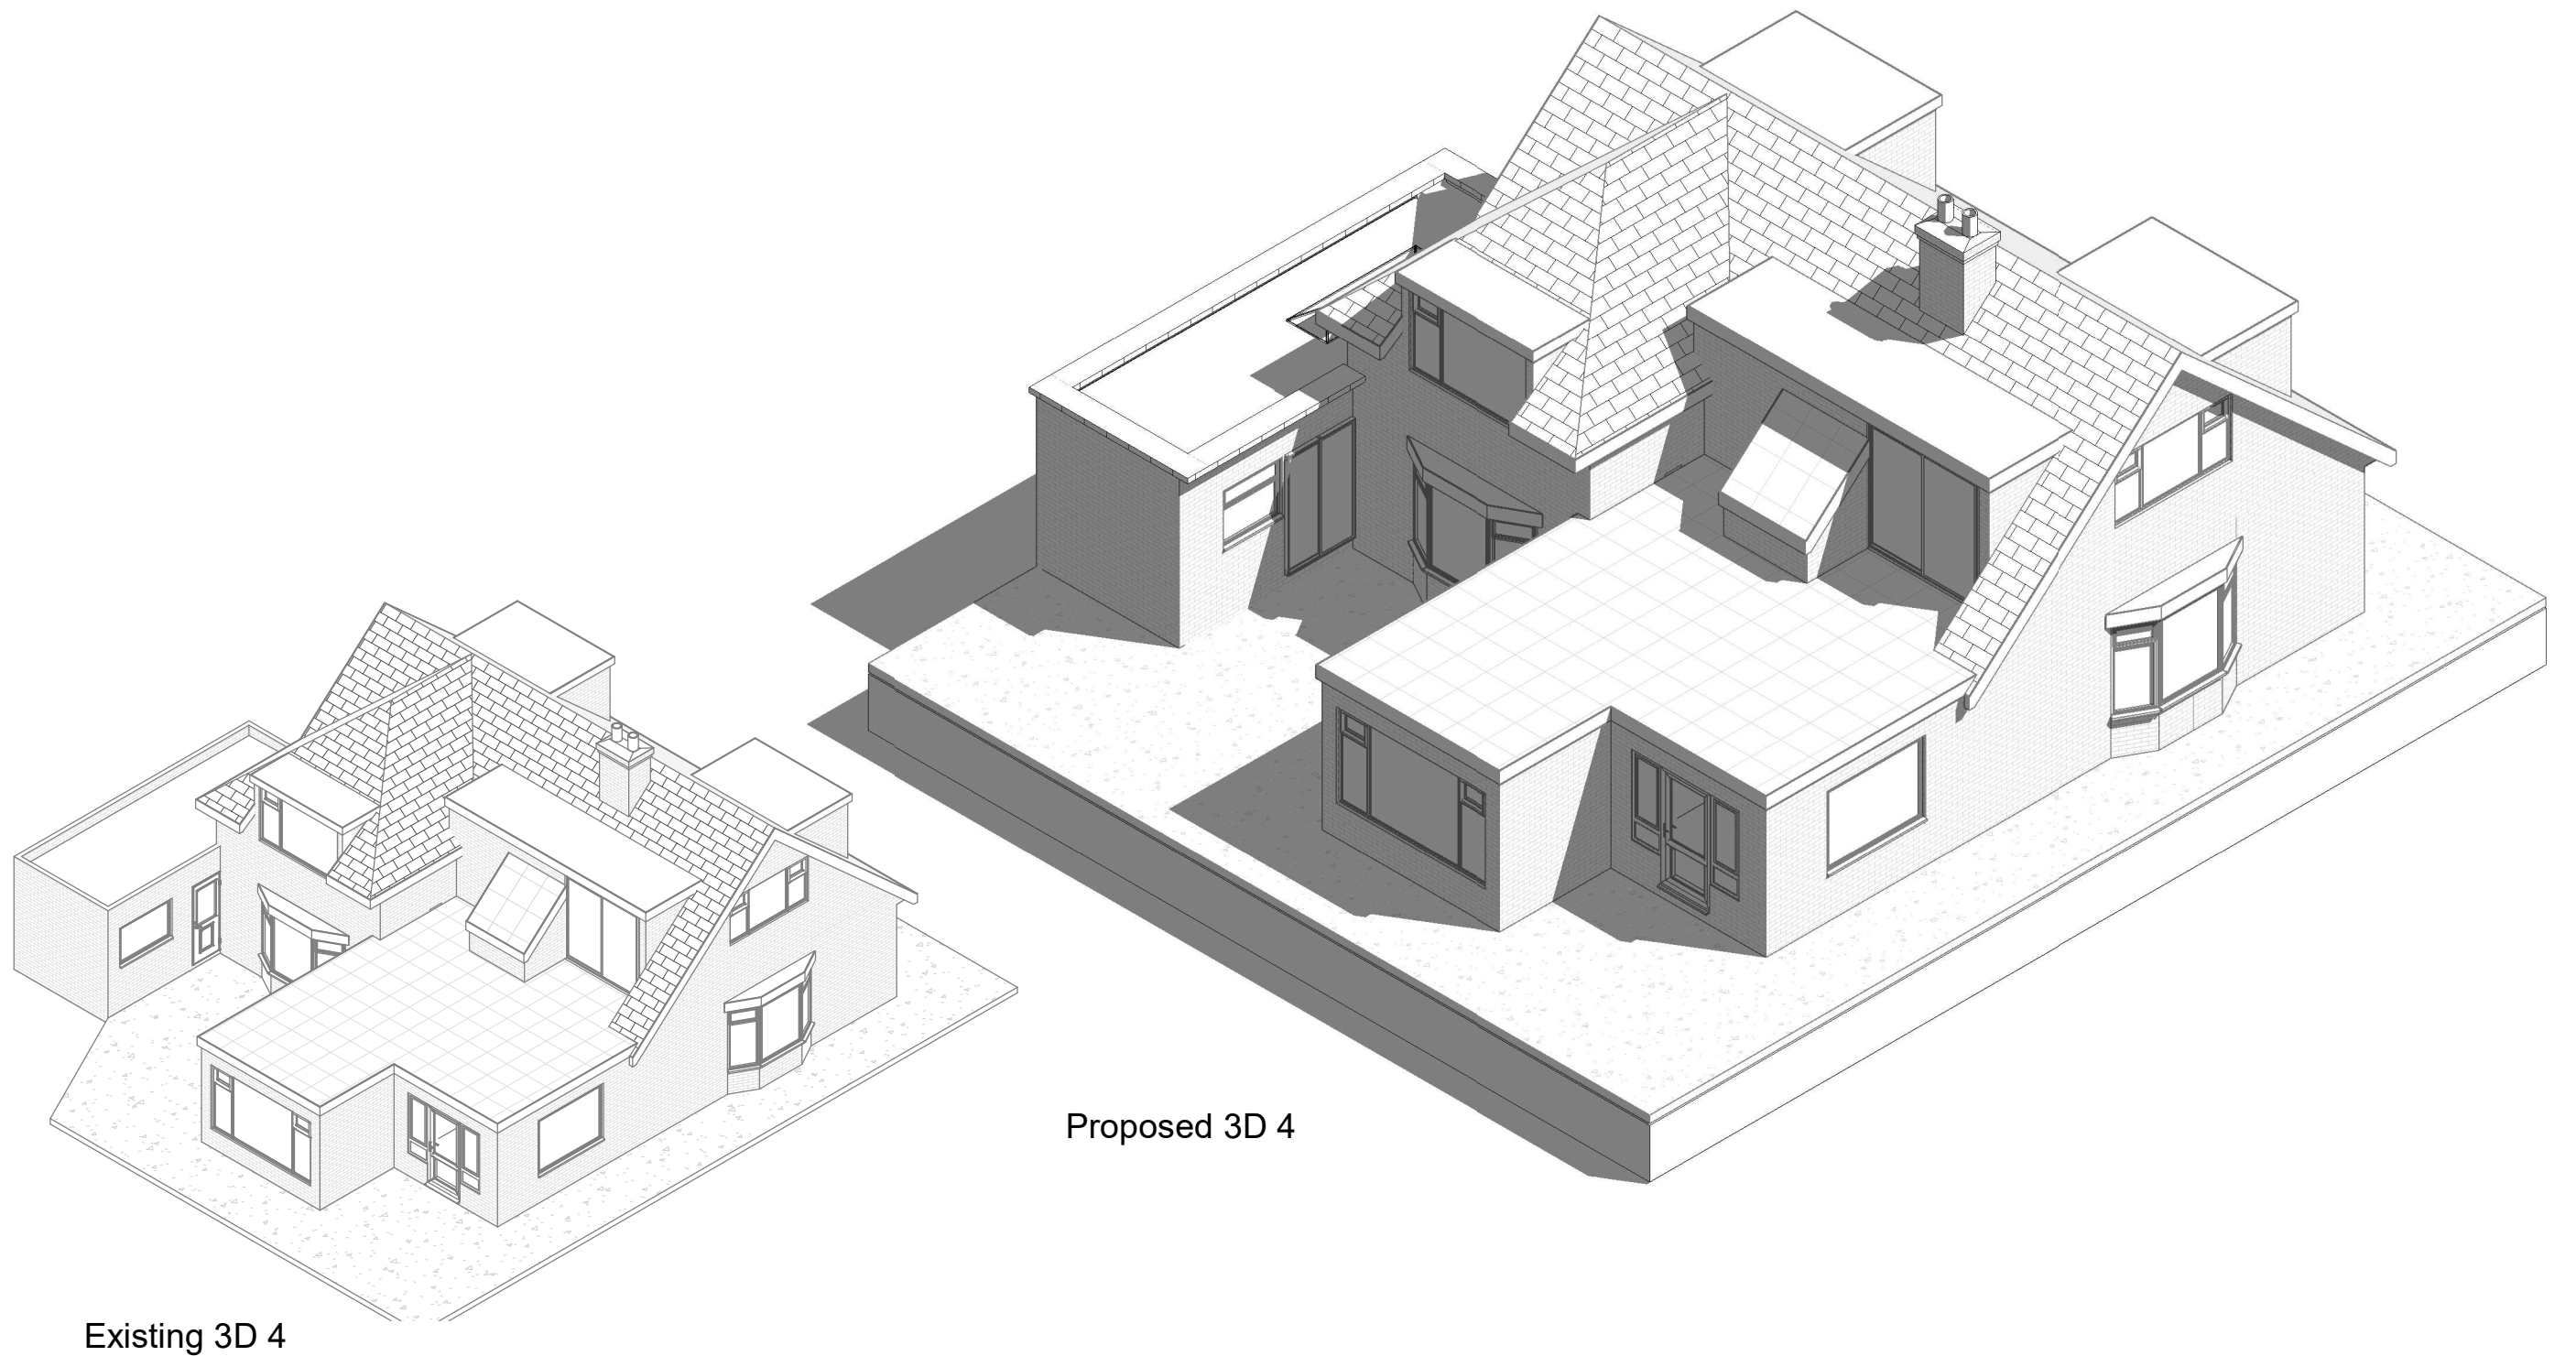

Existing 3D 4

Proposed 3D 4




1:500		50
1:200		20
1:100		10
1:50		5

All measurement to be checked on site prior to any commenent


Parkers Design Limited - The Studio @ 90, PO9 2PR

www.pexd.co.uk - info@parkersdesign.com - 07776 008822

PROJECT	10 Harbour Road PO11 0HR		CLIENT Ndupuechi	
	SHEET 3D 4		Date Issue Date	Scale (@ A3)
		Drawn by SW	DRAWING NUMBER P 8	REV
		Checked by SR		

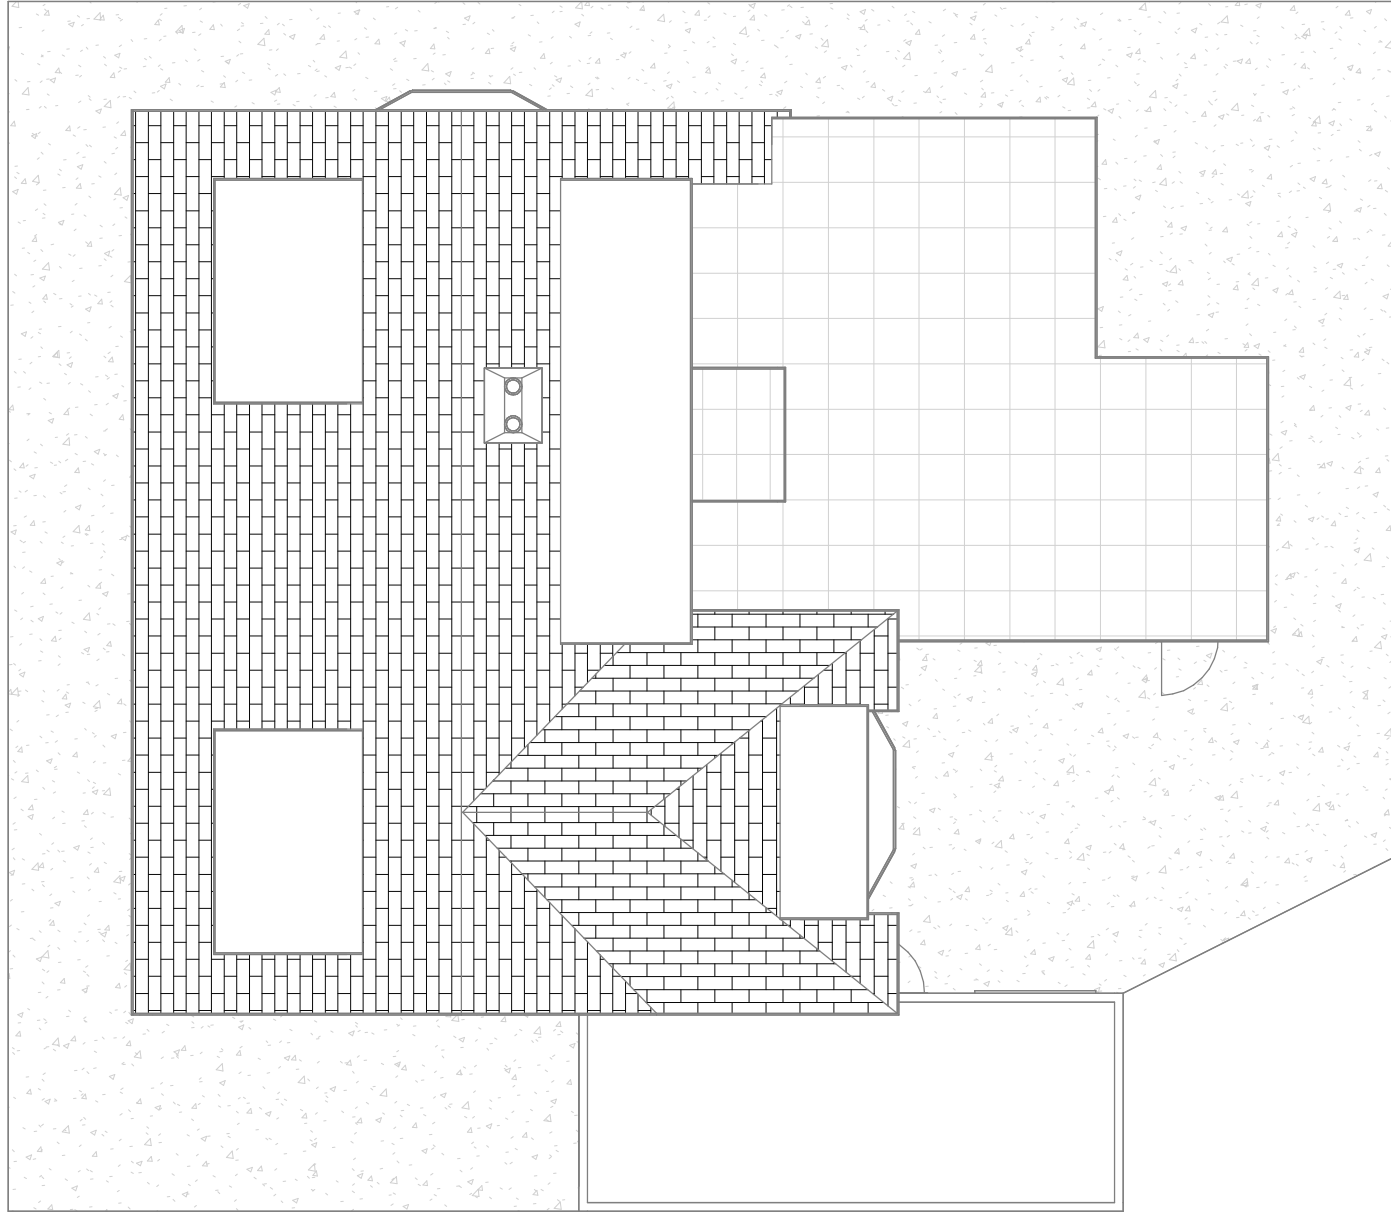

Existing Roof Plan

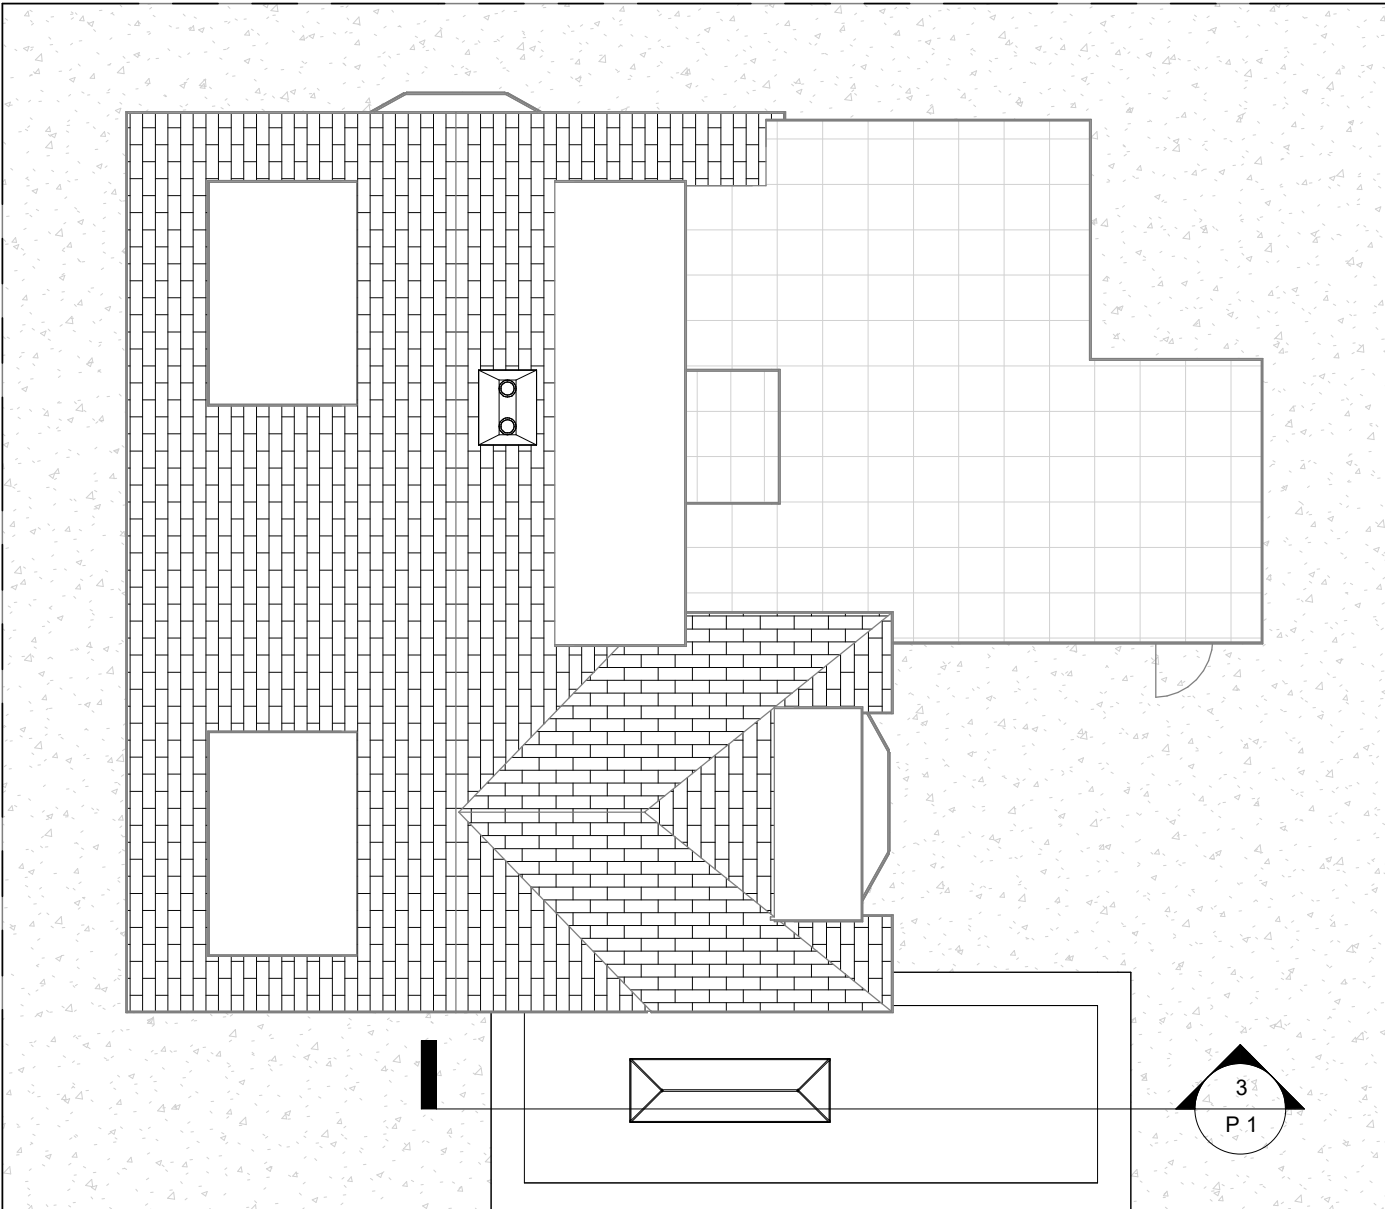

Proposed Roof Plan



1:500		50
1:200		20
1:100		10
1:50		5

All measurement to be checked on site prior to any comment

Parkers Design Limited - The Studio @ 90, PO9 2PR

www.pexd.co.uk - info@parkersdesign.com - 07776 008822

PROJECT	10 Harbour Road PO11 0HR		CLIENT		Ndupuechi	
	SHEET		Date	Issue Date	Scale (@ A3)	1 : 100
Roof Plan		Drawn by	SW	DRAWING NUMBER		REV
		Checked by	SR	P 9		