


North

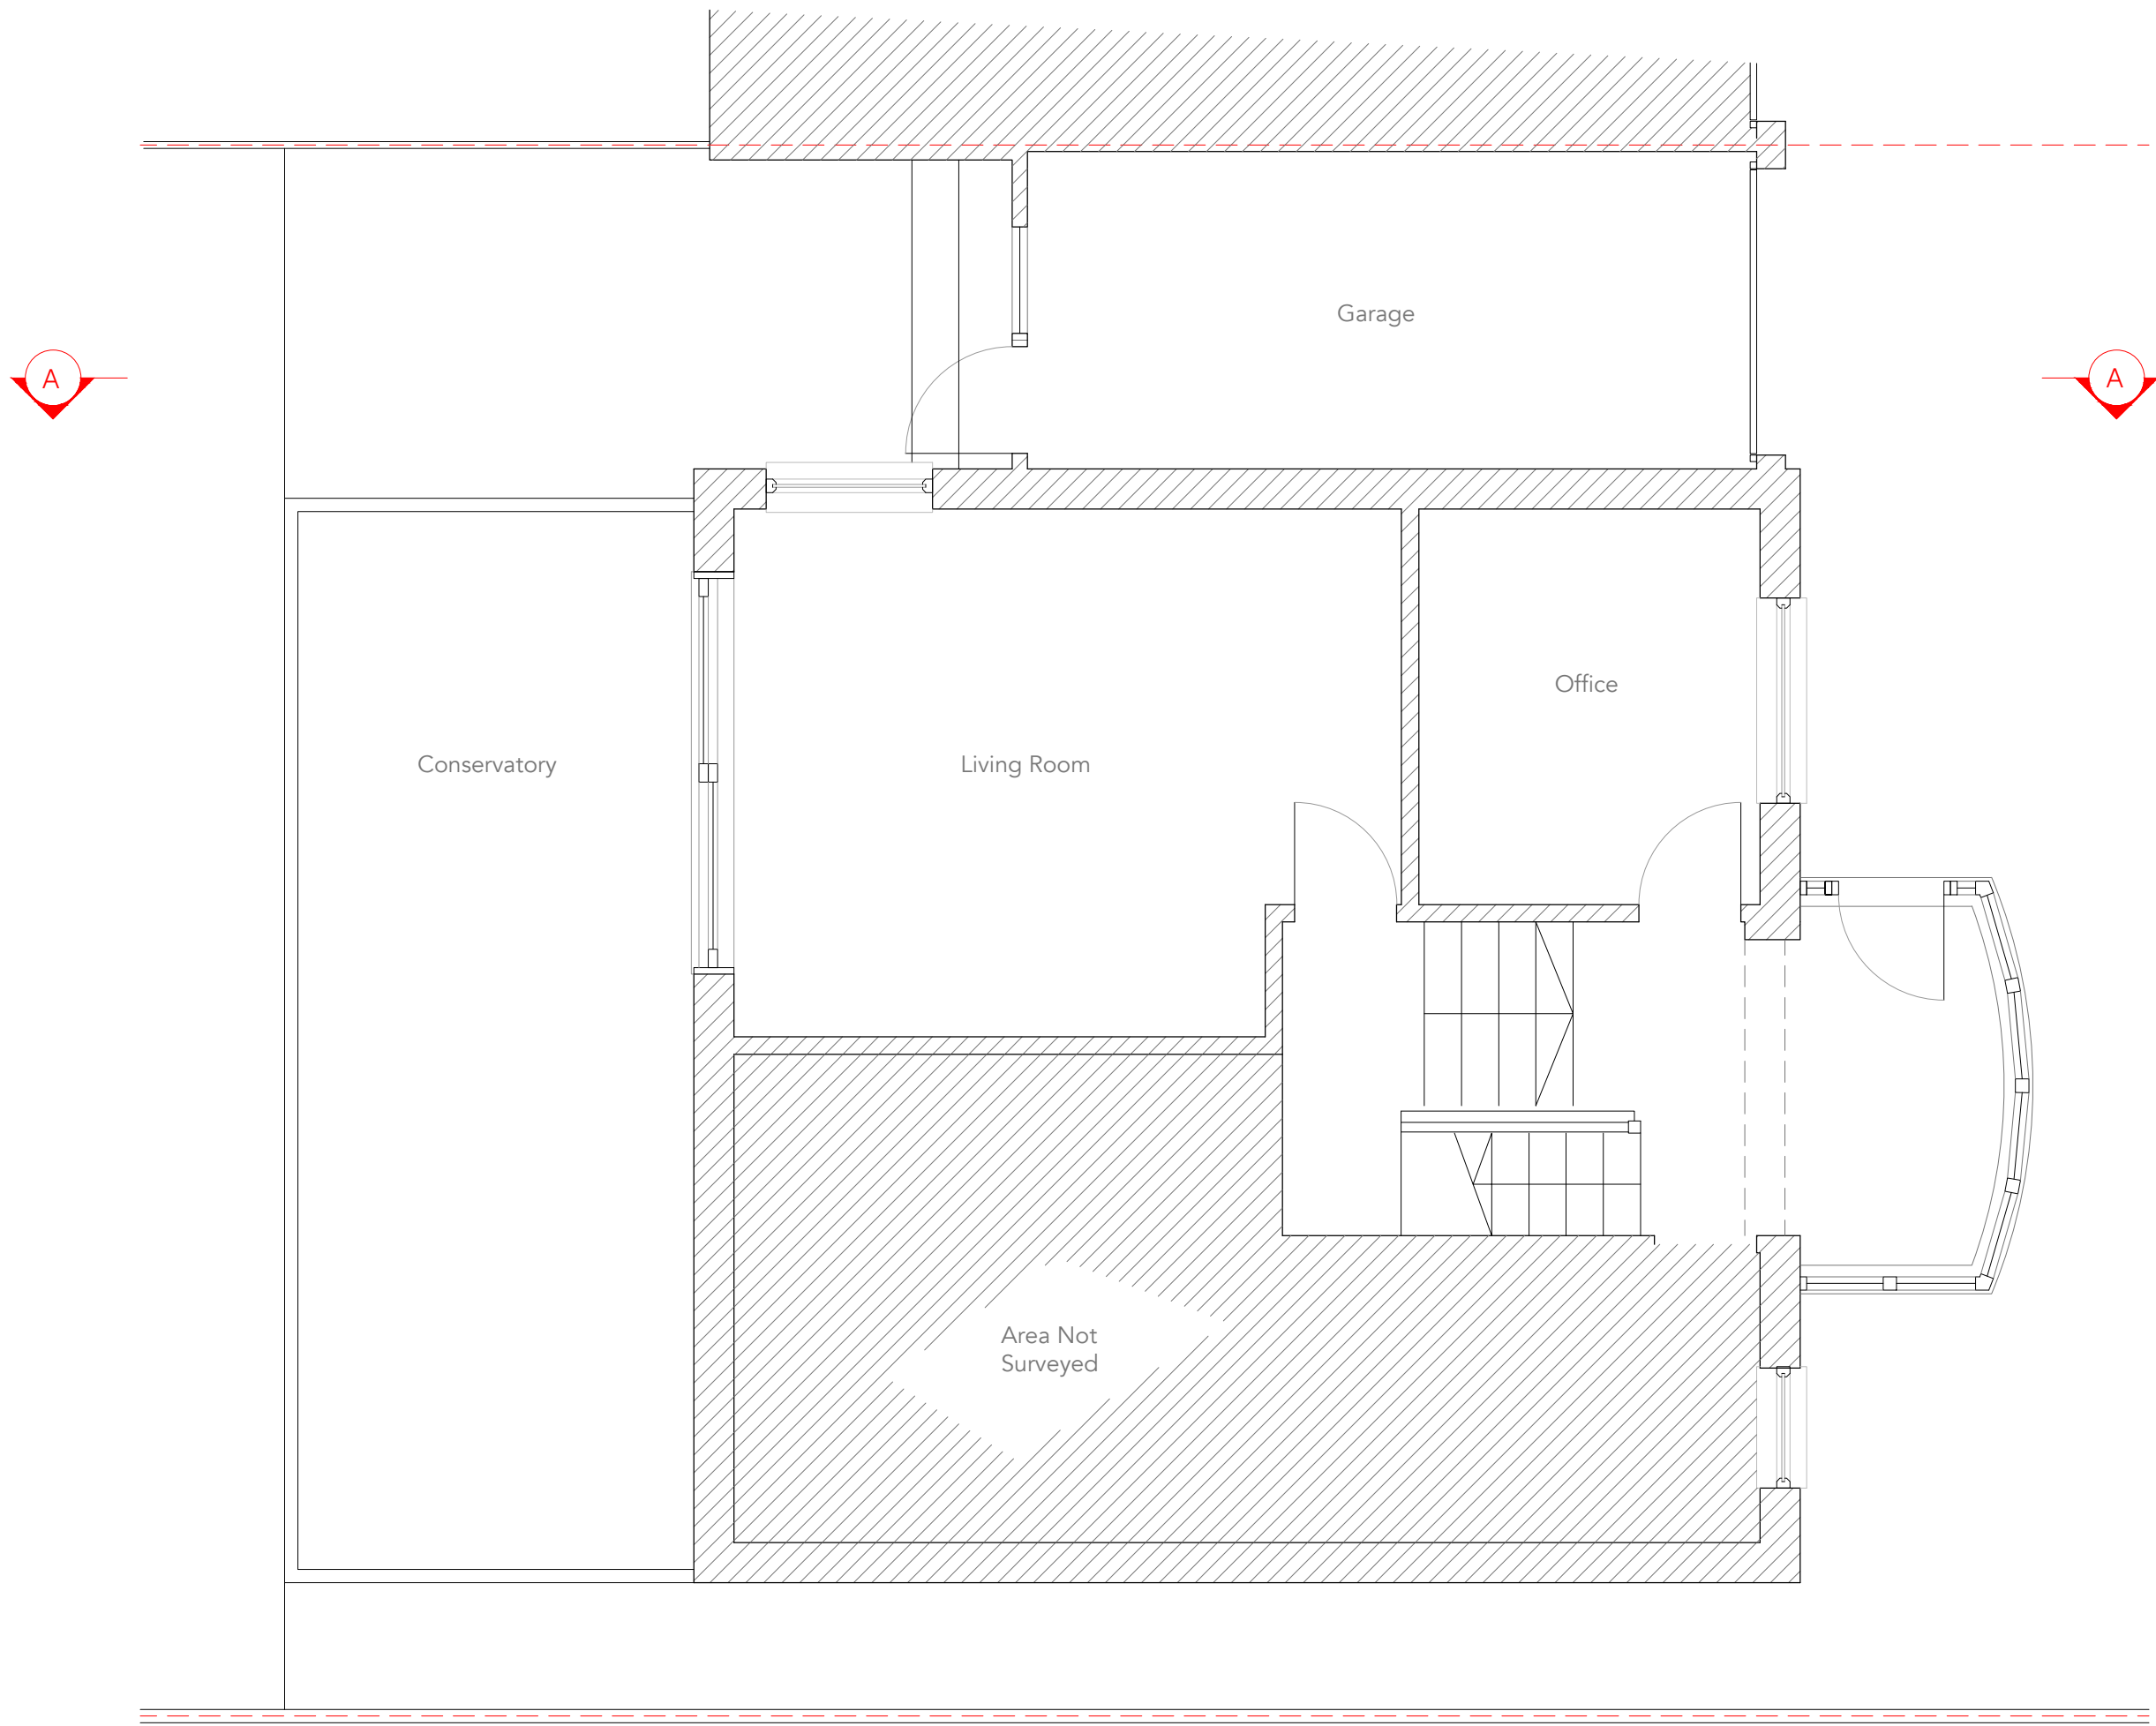

Existing Ground Floor Plan



Existing Section AA



Existing South Elevation



Existing North Elevation

notes

Permission is granted to scale from this drawing for the purpose of Local Authority Planning Approval only. In all other circumstances DO NOT scale from this drawing, please contact this office for any additional information required. Contractors, Sub Contractors and Suppliers are to check all relevant dimensions and levels of site and building before commencing any shop drawings or building work.

Ordnance Survey information is reproduced under Crown Copyright 2016 ©. All rights reserved. Licence number 1000047474

This drawing is the copyright of D84 architects Ltd ©

RIBA 
Chartered Practice

P1	Preliminary Issue	03.06.26
revisions		date

Project

8 Crestland Close,
Waterlooville

Title

Existing Floor Plan, Section
and Elevations

Status

PRELIMINARY

Drawn	Checked	Date
KR		Jun '26

Project No.	Scale
D8426_22	1:50@A1

Drawing No.	Rev
D8426_22/05	P1

Scale: 1:50@A1



1m 5m

Telephone	Email
+44 (0)2392 177850	mail@D84architects.co.uk
+44 (0)7790 322989	Web
	www.D84architects.co.uk

D84

CHARTERED ARCHITECTS